


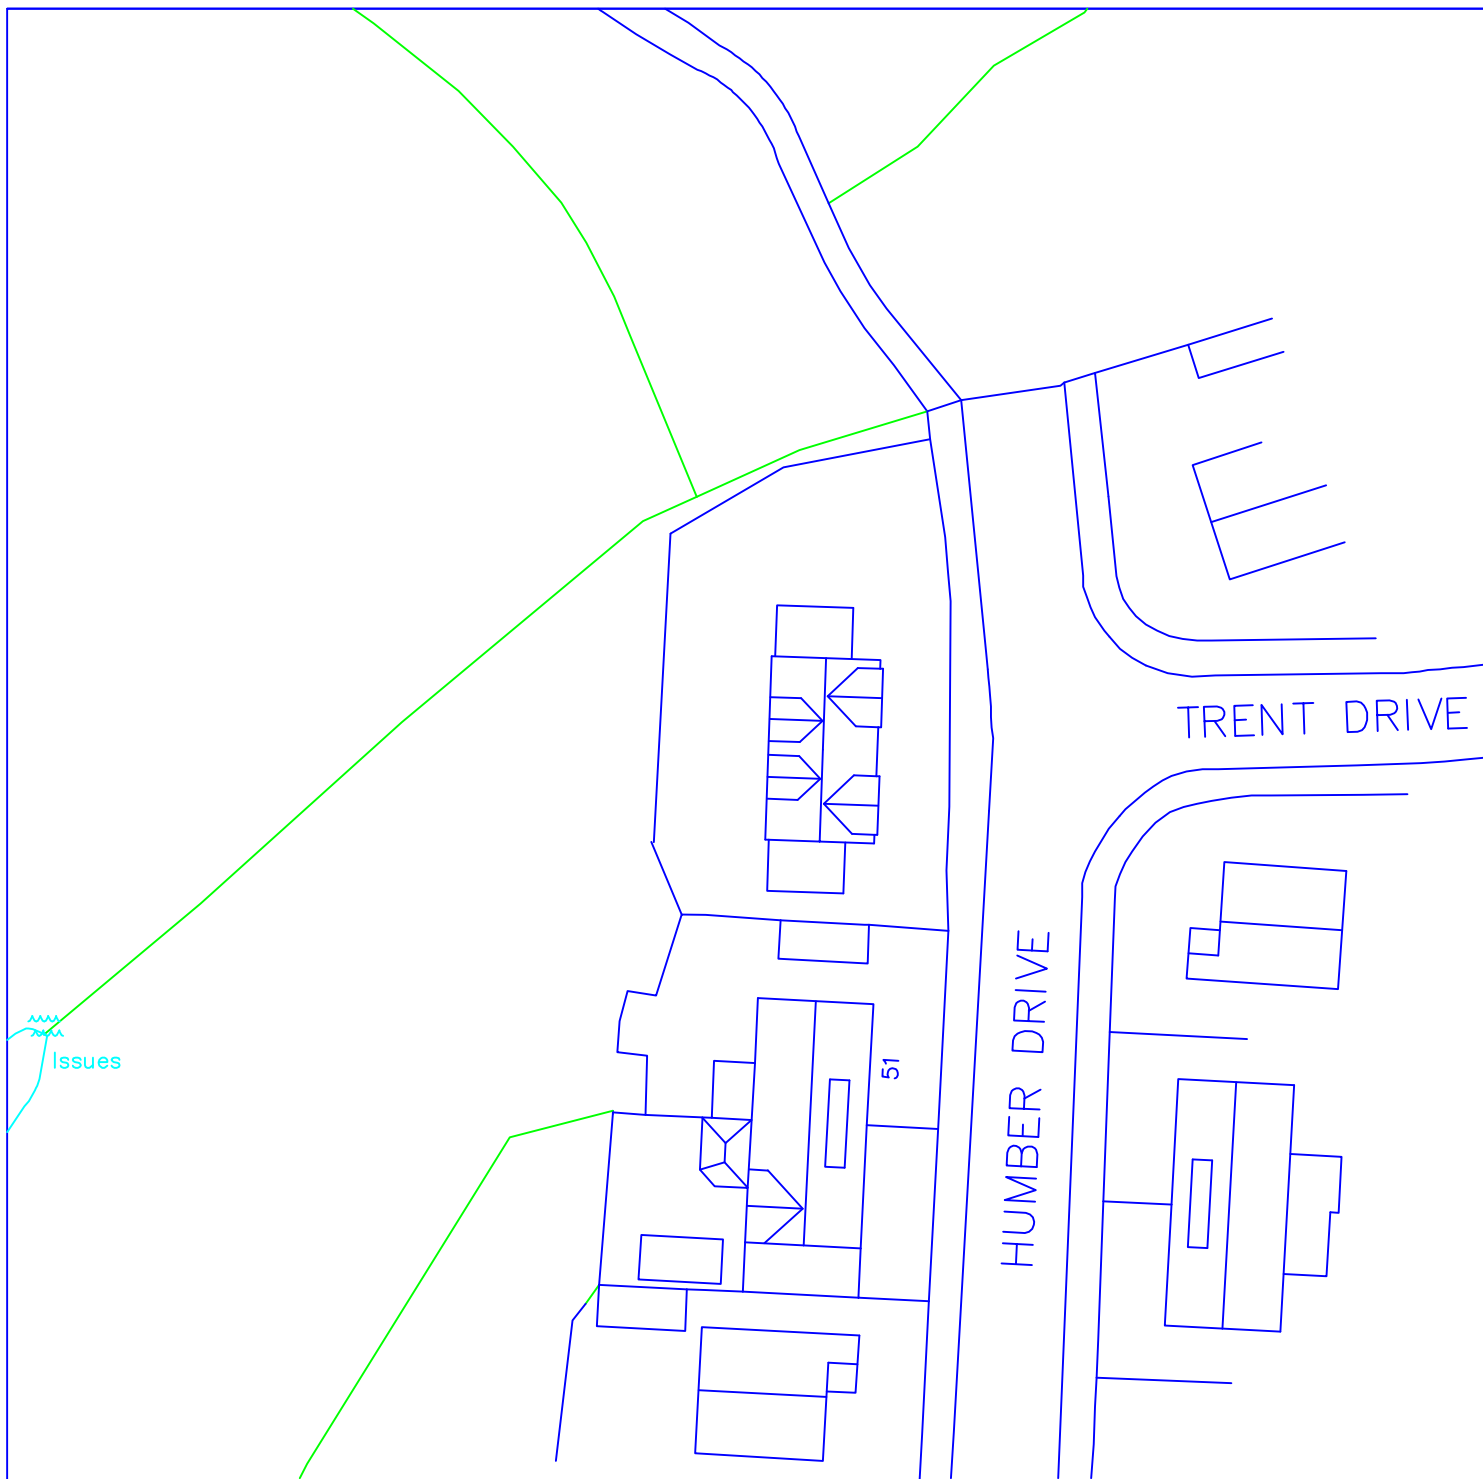

A Three storey dwellings

02.07.2022

0 10 20 30 m

Land adjacent 51 Humber Drive Bury BL9 6SJ	
scale 1:500 at A4 March 2022	
SB1-02A	Proposed Block Plan
P P Y design Ltd	

