



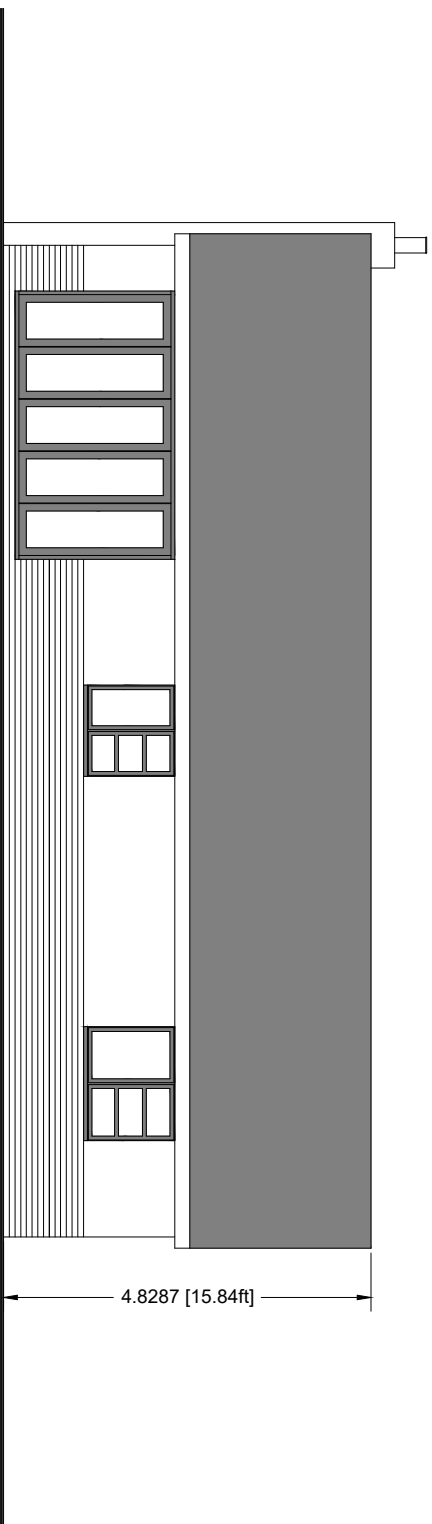

REAR

4.8287 [15.84ft]

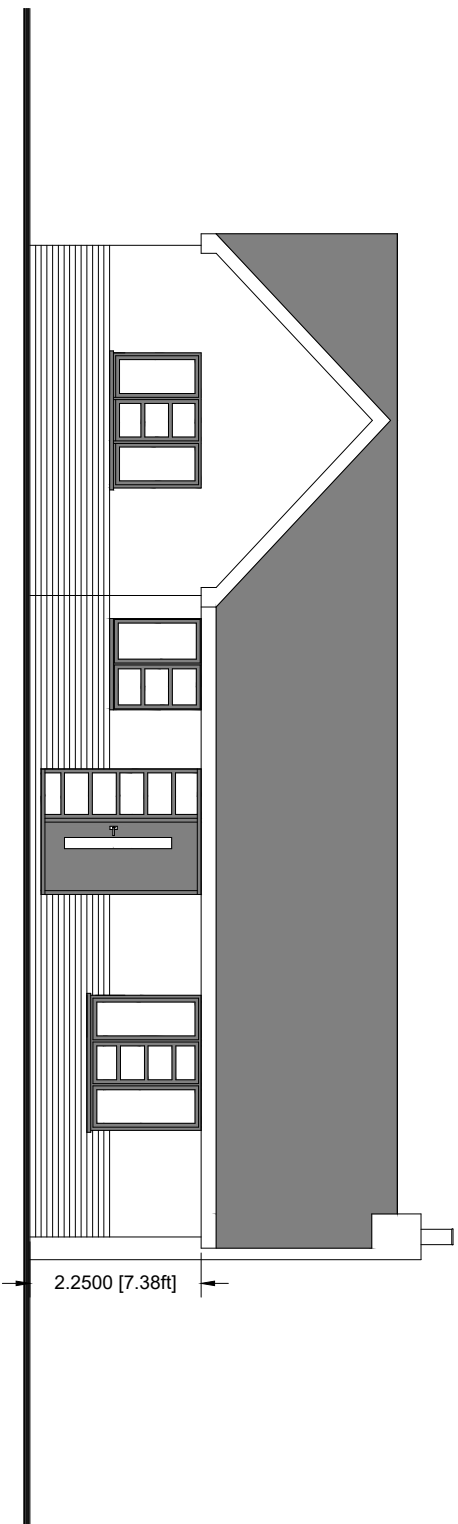

FRONT



2.2500 [7.38ft]

NEW HALL ROAD, BURY

ELEVATIONS

PLANNING DRAWING

1 : 100

REV:

AUG 2022

DRG. No. NHR/01