




**Roof Floor
AS PROPOSED**

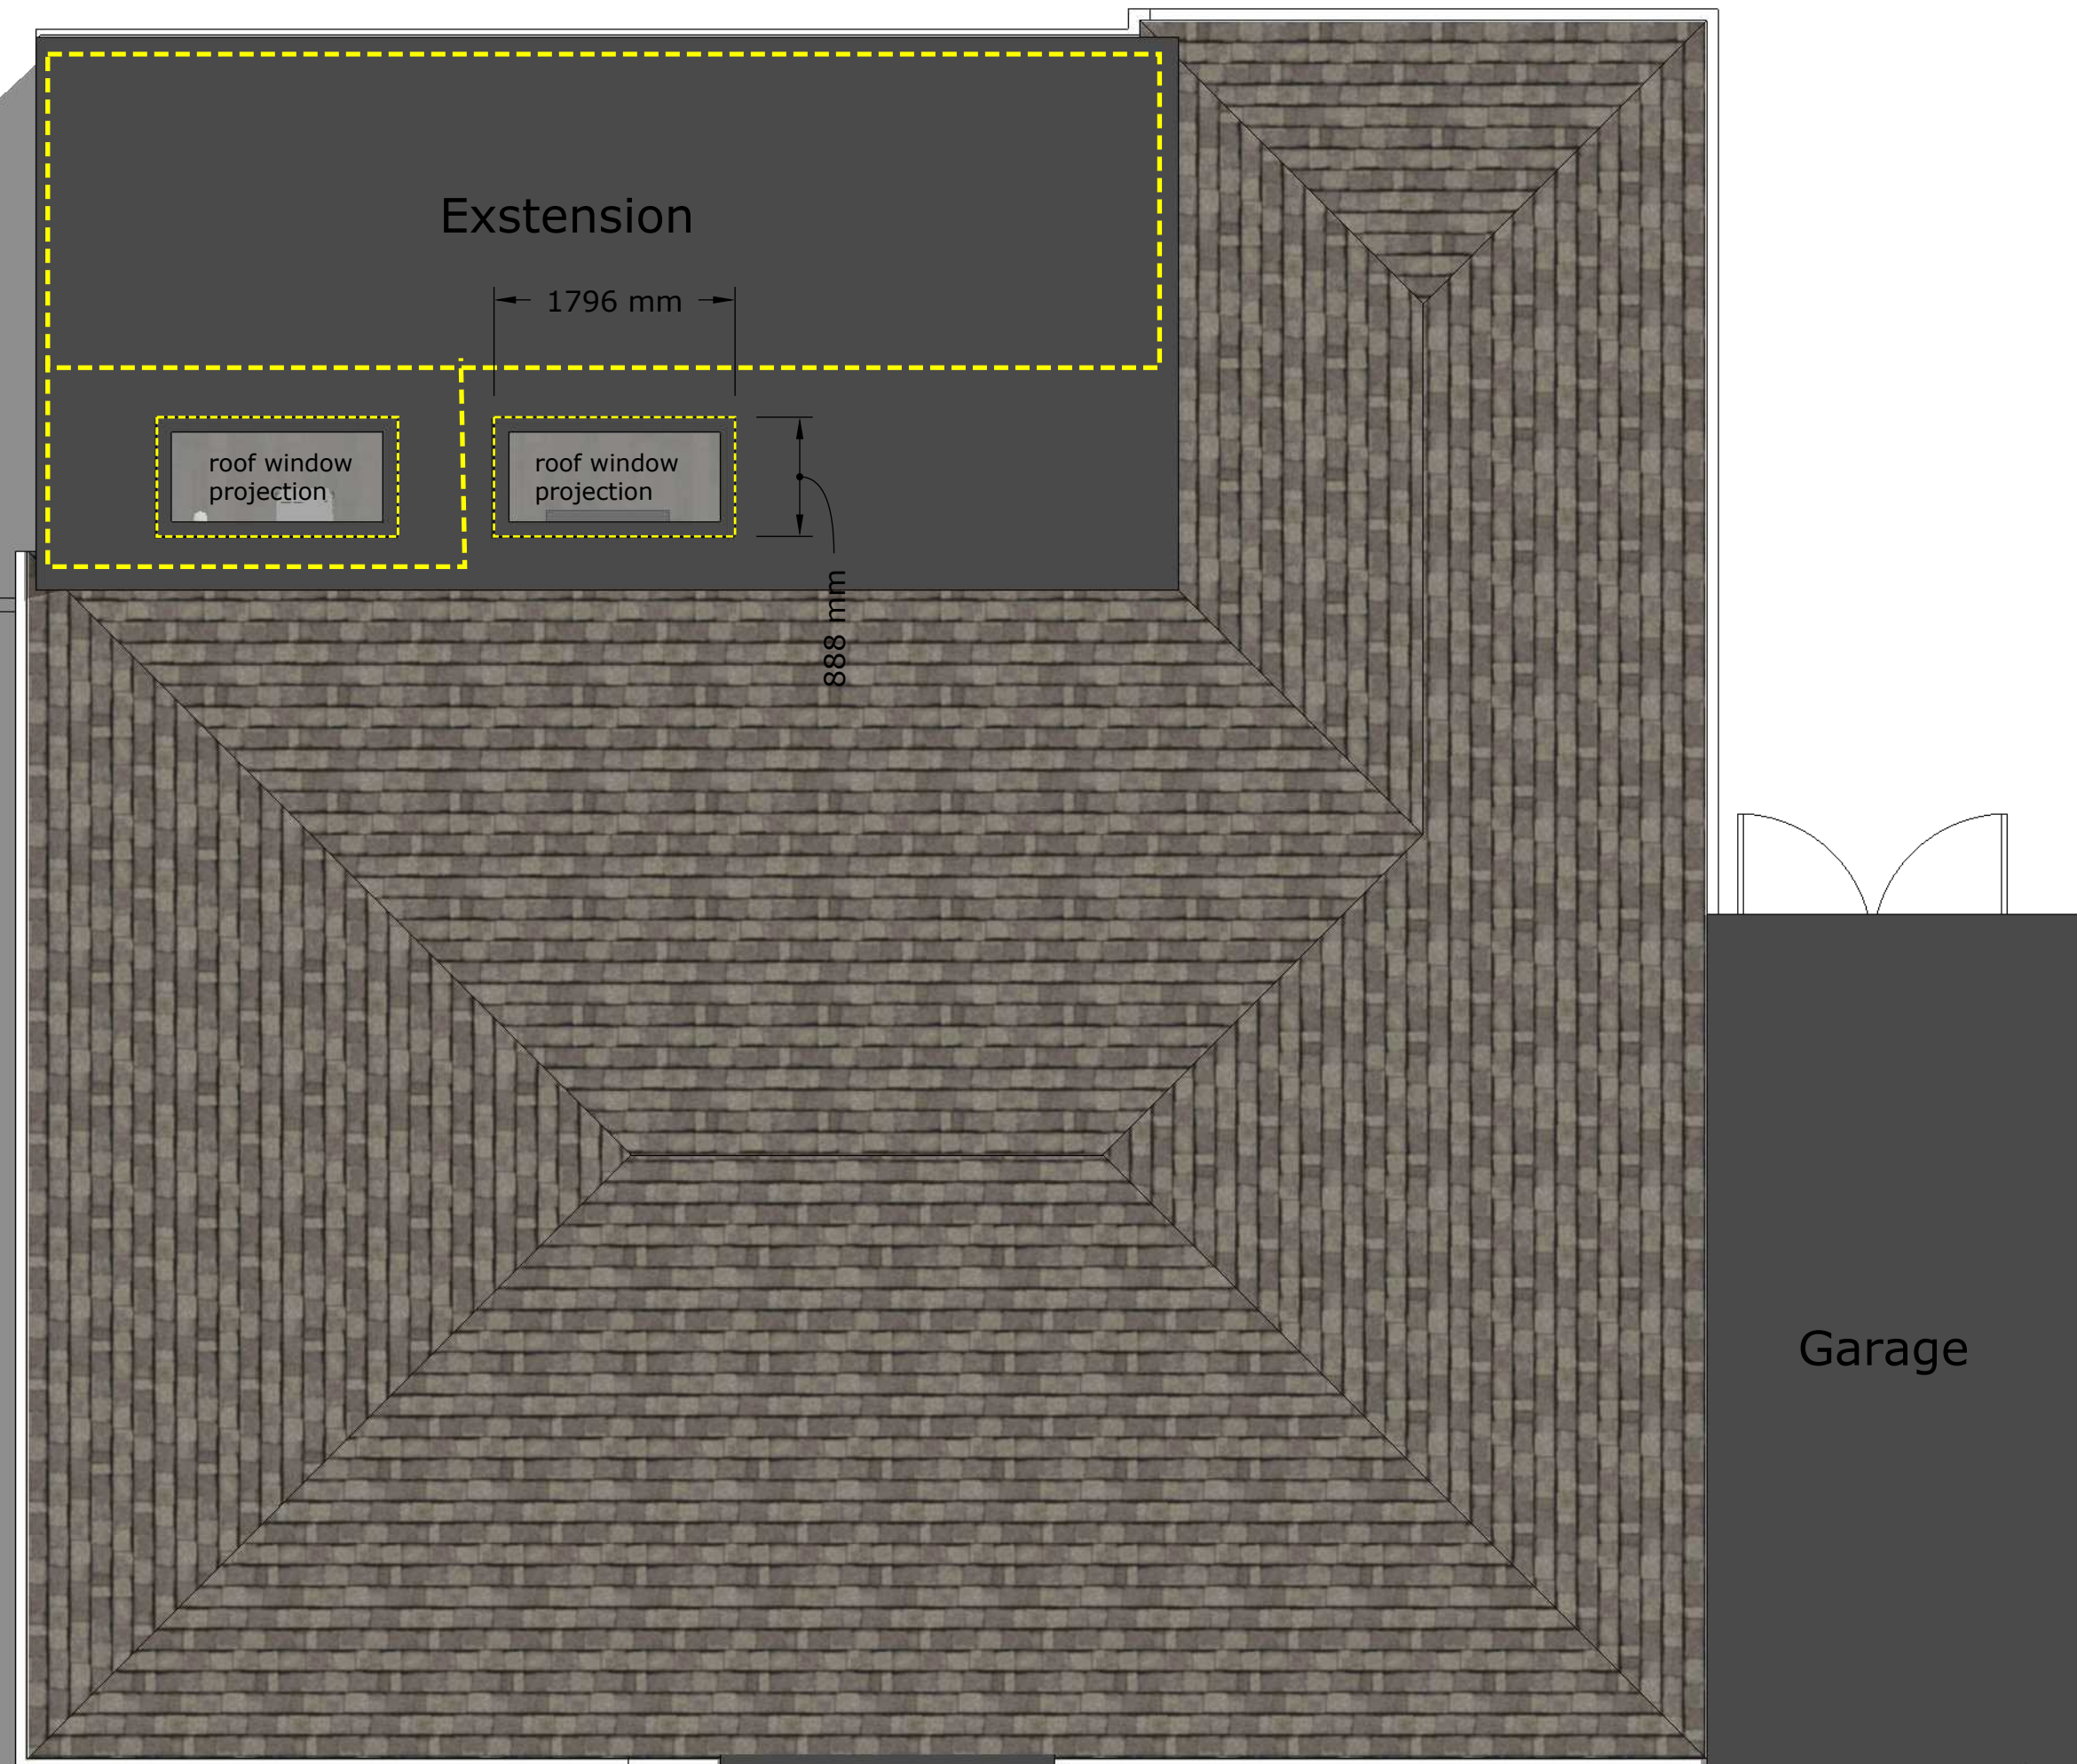

1000mm

PROGRESS DRAWING
This drawing is not intended to be used for
contract pricing or fabrication purposes.
All content is subject to change

**Spazio Ltd**

Project:
12 FAIRHAVEN AVENUE, Bury

Drawing:
as proposed

Date:
Jan 22

Drawn by:
EJG

Checked by:

Scale:
1:50@A3

Drawing no:
823 01 203P

Rev:
E

1A Churchwood Road
M20 6TZ
Didsbury
Manchester
United Kingdom

info@spazioltd.com
www.spazioltd.com