NOTES

This drawing is the property of Equilibrium Architects and copyright is reserved by them. This drawing is not to be copied or disclosed by or to any unauthorised persons without the prior written consent of Equilibrium Architects.

Do not scale from this drawing.

All dimensions are to be checked on site prior to construction, manufacture of any components and ordering of materials and equipment.

Any discrepencies are to be reported to the architect for clarification.

All materials and workmanship to be in accordance with the current British Standards and codes of practice.

This drawing is to be read in conjunction with all relevant Architectural, Structural Engineers, Mechanical Engineers, Electrical Engineers and Specialists drawings and specifications.

As with all construction projects the CDM 2015 regulations apply and the work on this project may require both the issue of a notification to the HSE (because of the durationof the works on site) and the client may also need to appoint a Principal Designer because there may be more than one contractor working on site.
The Principal Designer will be able to coorinate the pre-construction information and also ensure that all duty holders under CDM comply with their relevant duties.

The building owner is to serve a Party Wall Act Notice as applicable to adjoining property owners as outlined in TheParty Wall Act 1996
The Building Contactor is to verify the thickness of the party walls prior to commencement of the proposed works.

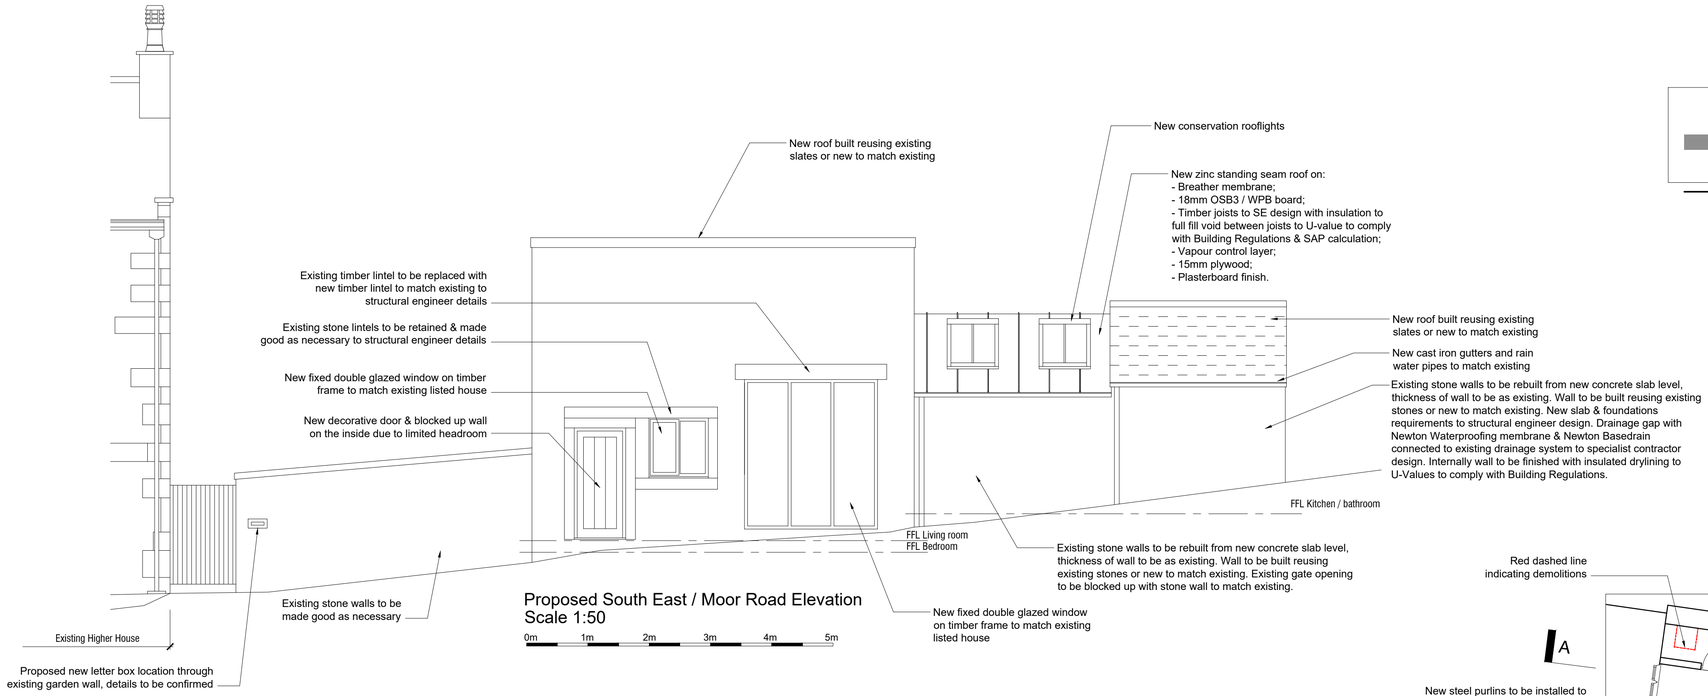

Proposed South East / Moor Road Elevation
Scale 1:50

0m 1m 2m 3m 4m 5m

Legend:

Existing stone wall to be retained and made good as necessary

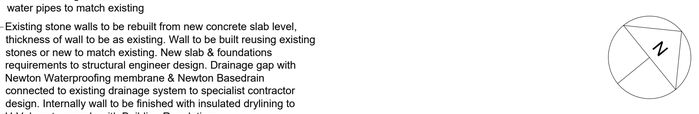

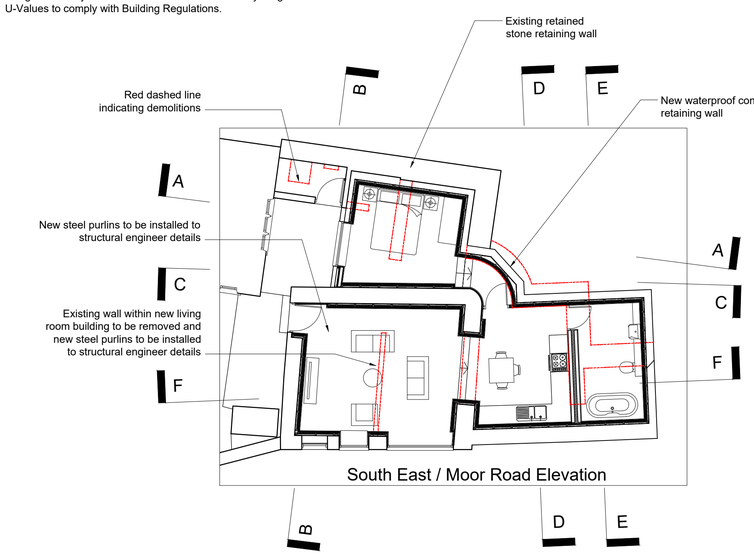

South East / Moor Road Elevation

Key Plan
Scale 1:100

0m 1m 2m 3m 4m 5m 10m

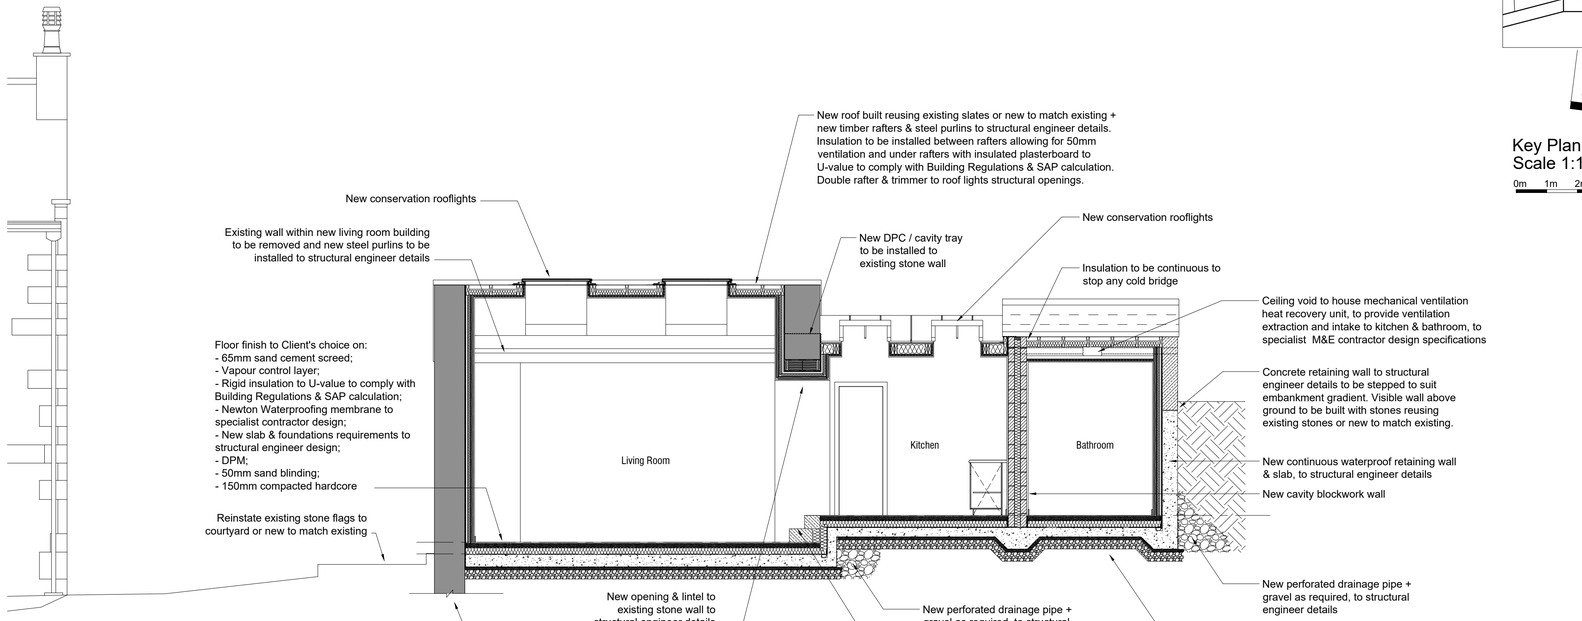

Proposed Section F-F
Scale 1:50

0m 1m 2m 3m 4m 5m

Drawing Status:	PLANNING

REV	DESCRIPTION	CHECK	DATE
C	Replaced structural glass to conservation rooflights to Planning request		03.10.2022
B	Updated retaining wall & slab to structural engineer details		22.02.2022
A	Indicated construction detail principles & updated notes		14.12.2021

CLIENT

Mr & Mrs Crausby

PROJECT

Outer Buildings at Higher House, Moor Road, Holcombe, Bury BL8 4NX

DRAWING

Proposed Elevations & Sections
Sheet 1 of 2

SCALE	DATE	DRAWN	CHECKED
1:50@A1	Nov. 2021	PB	

DRAWING NO.	CAD REFERENCE NO.	REVISION
R-0565-15-1		C

equilibrium ARCHITECTS

Bank Chambers, 2A Bank Street, Bury, BL9 0DL T : 0161 797 2077 F : 0161 797 2088
info@equilibriumarchitects.co.uk www.equilibriumarchitects.co.uk