



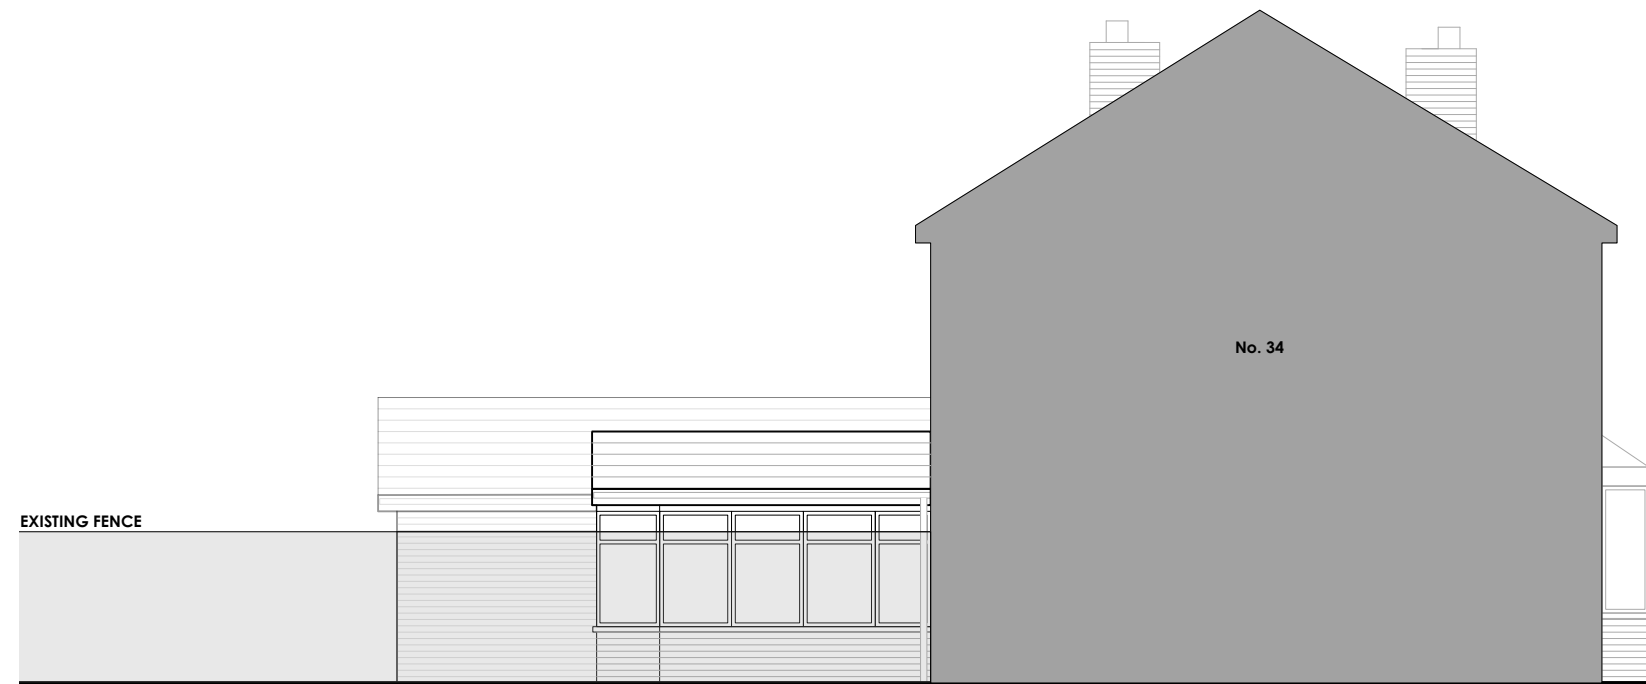

Existing side elevation 1:100

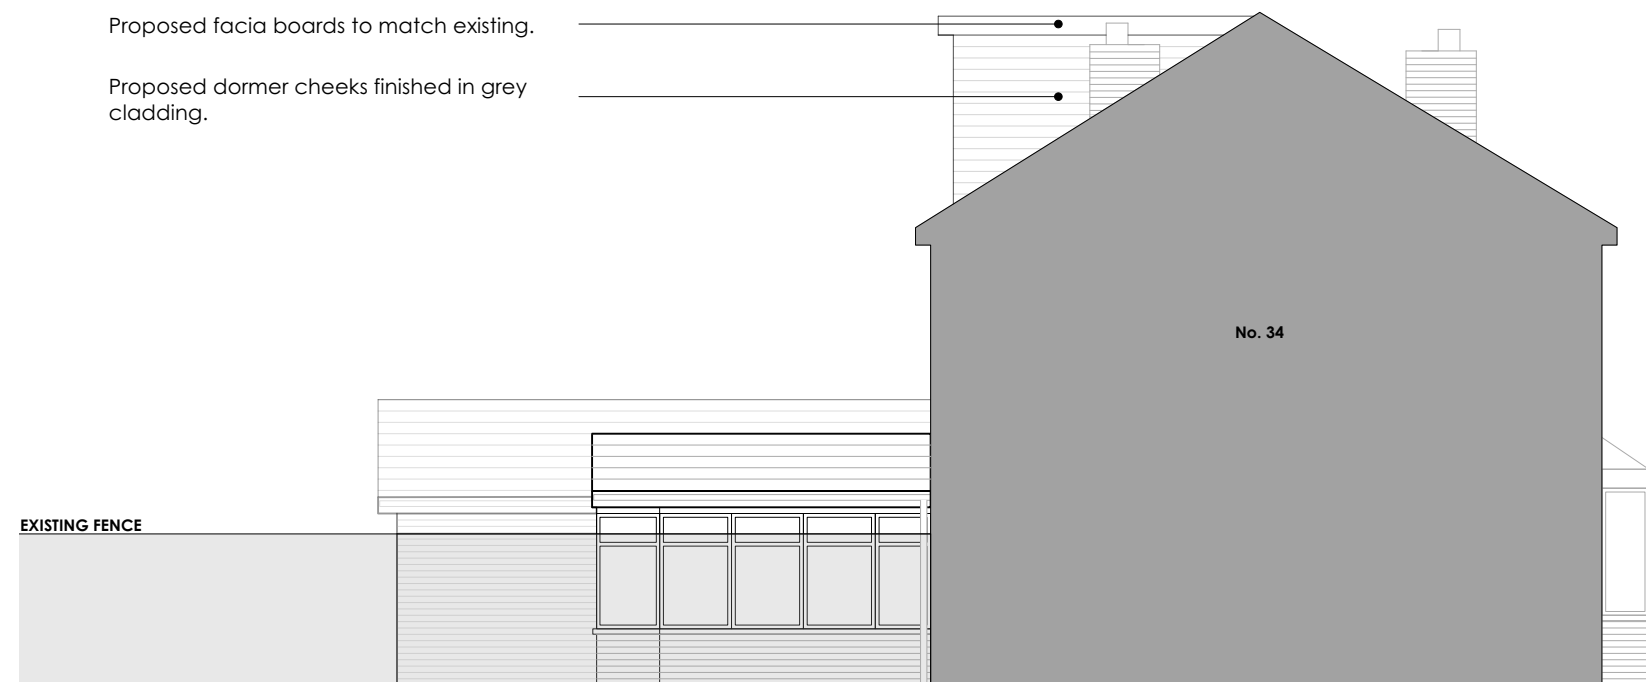

Proposed side elevation 1:100

