


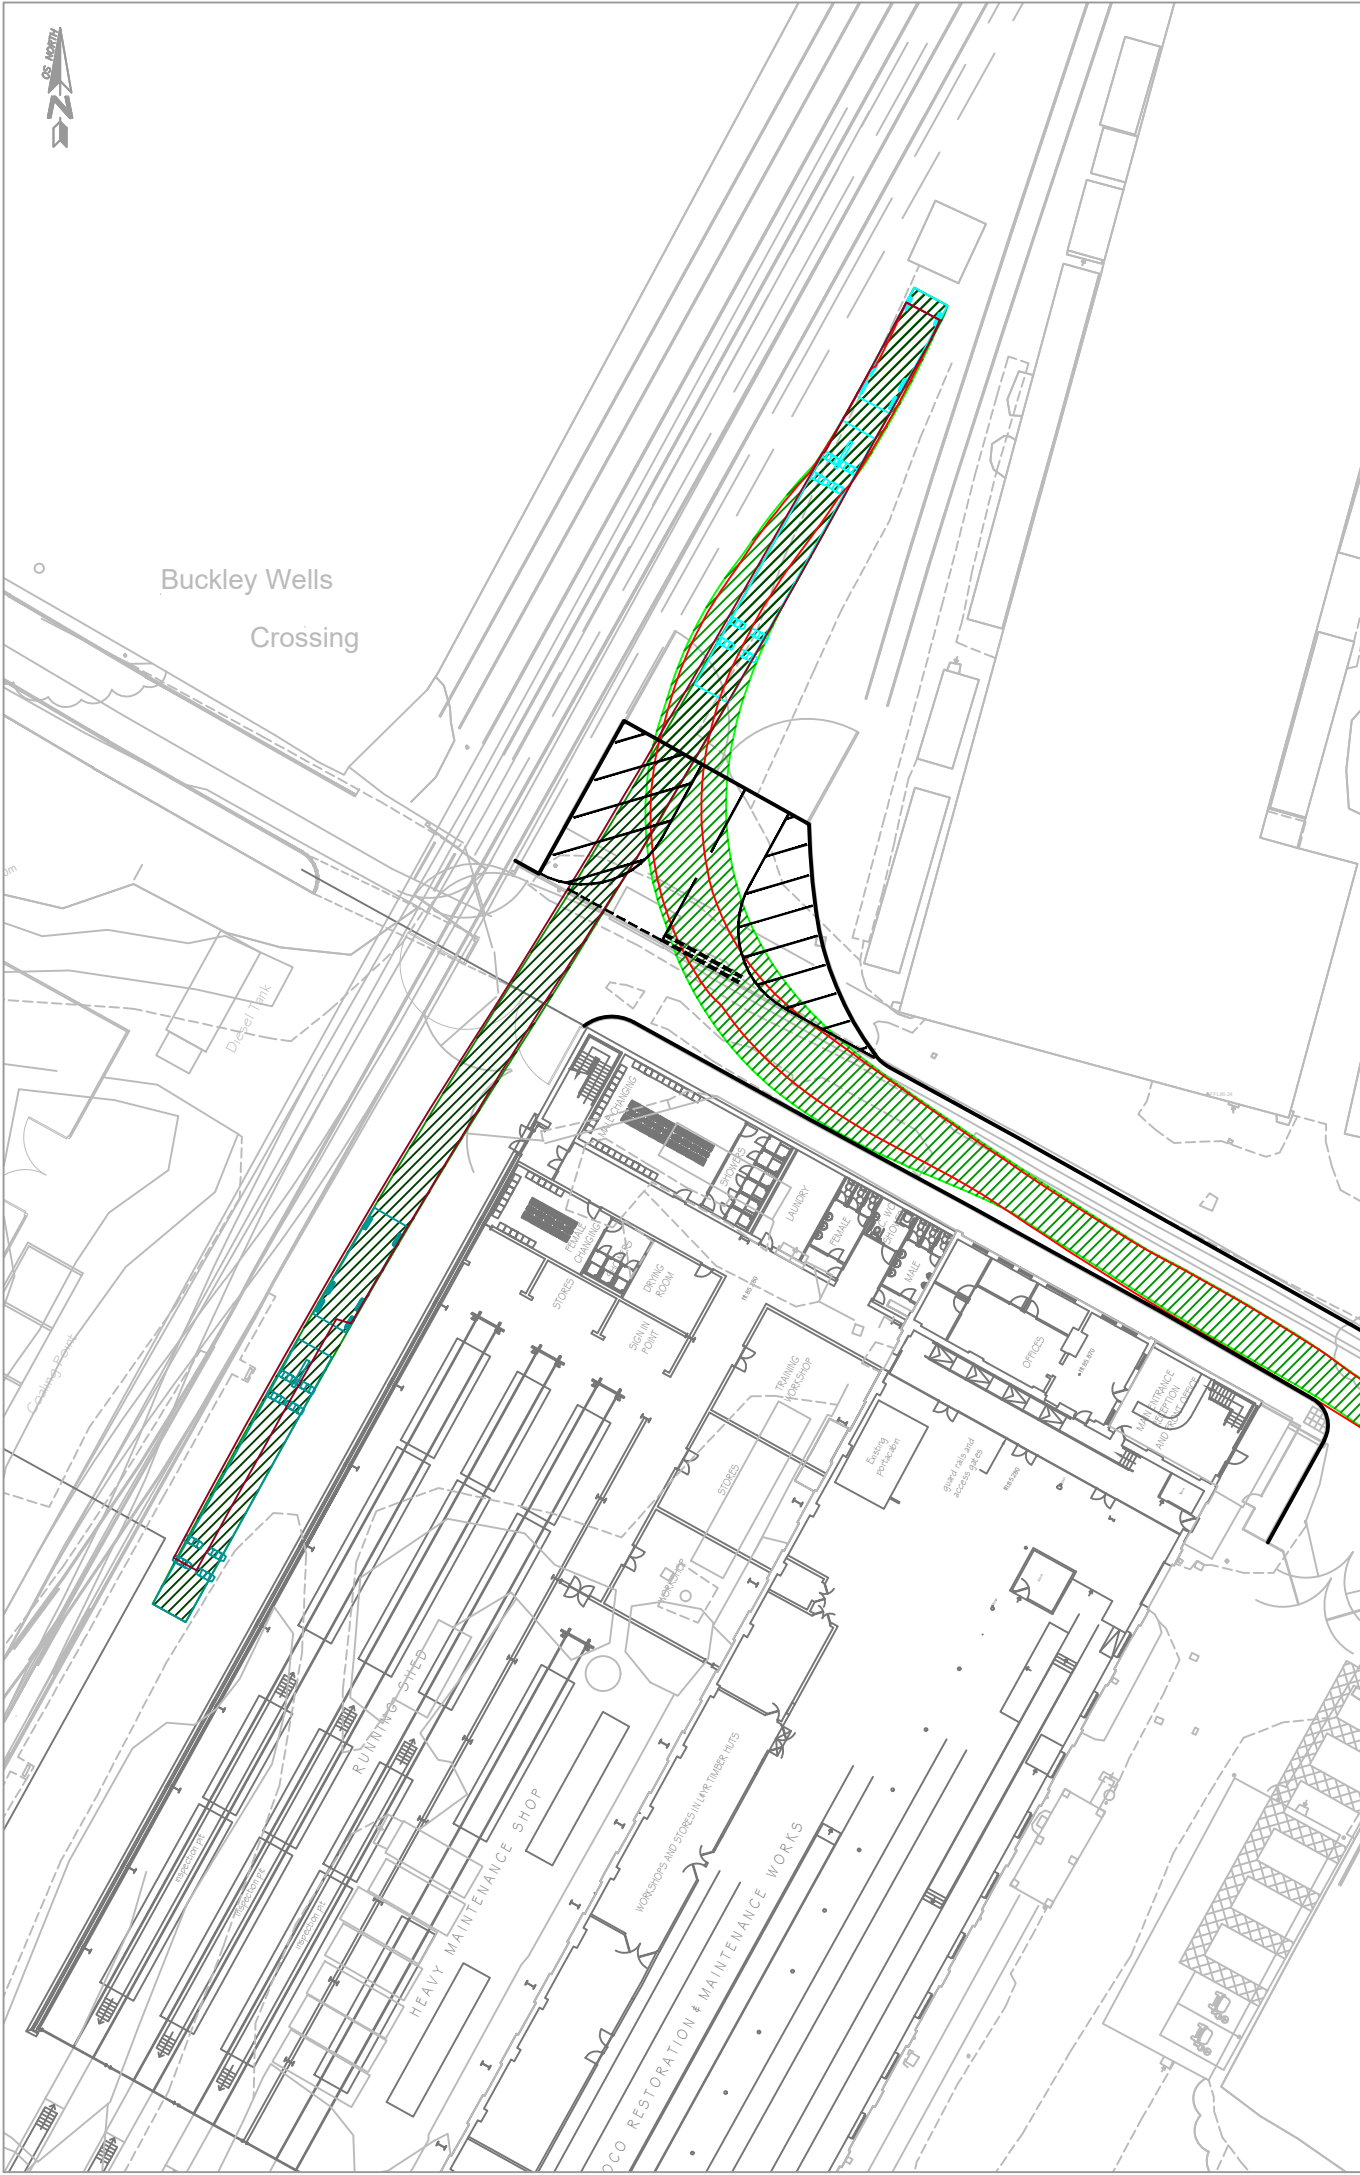

mode

transport planning

t


0161 464 9495

e

info@modetransport.co.uk

w

www.modetransport.co.uk

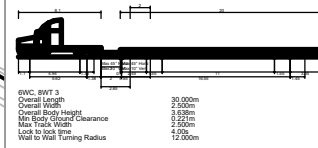

- notes:
1. this drawing is to be read in conjunction with all other relevant drawings, any discrepancies errors or omissions to be brought to the attention of overseeing organisation.
 2. all dimensions to be checked before commencement of work on site.
 3. all dimensions in metres unless otherwise stated.
 4. the design is subject to approval of bury council.
 5. drawing based on topographical survey.

issue/revision			
B	25/07/2024	issued	
A	22/05/2024	issued	
-	16/05/2024	issued	
l/r	date	description	

client: east lancashire railway
project: buckley wells locomotive depot
project number: J327862
scale: 1:500@A3
drawing title:
train carriage delivery swept path analysis
drawing number:
J32-7862-PS-002