Rev. P1 20.07.2026 Application Package

SHWILKINSON
ARCHITECTS LIMITED

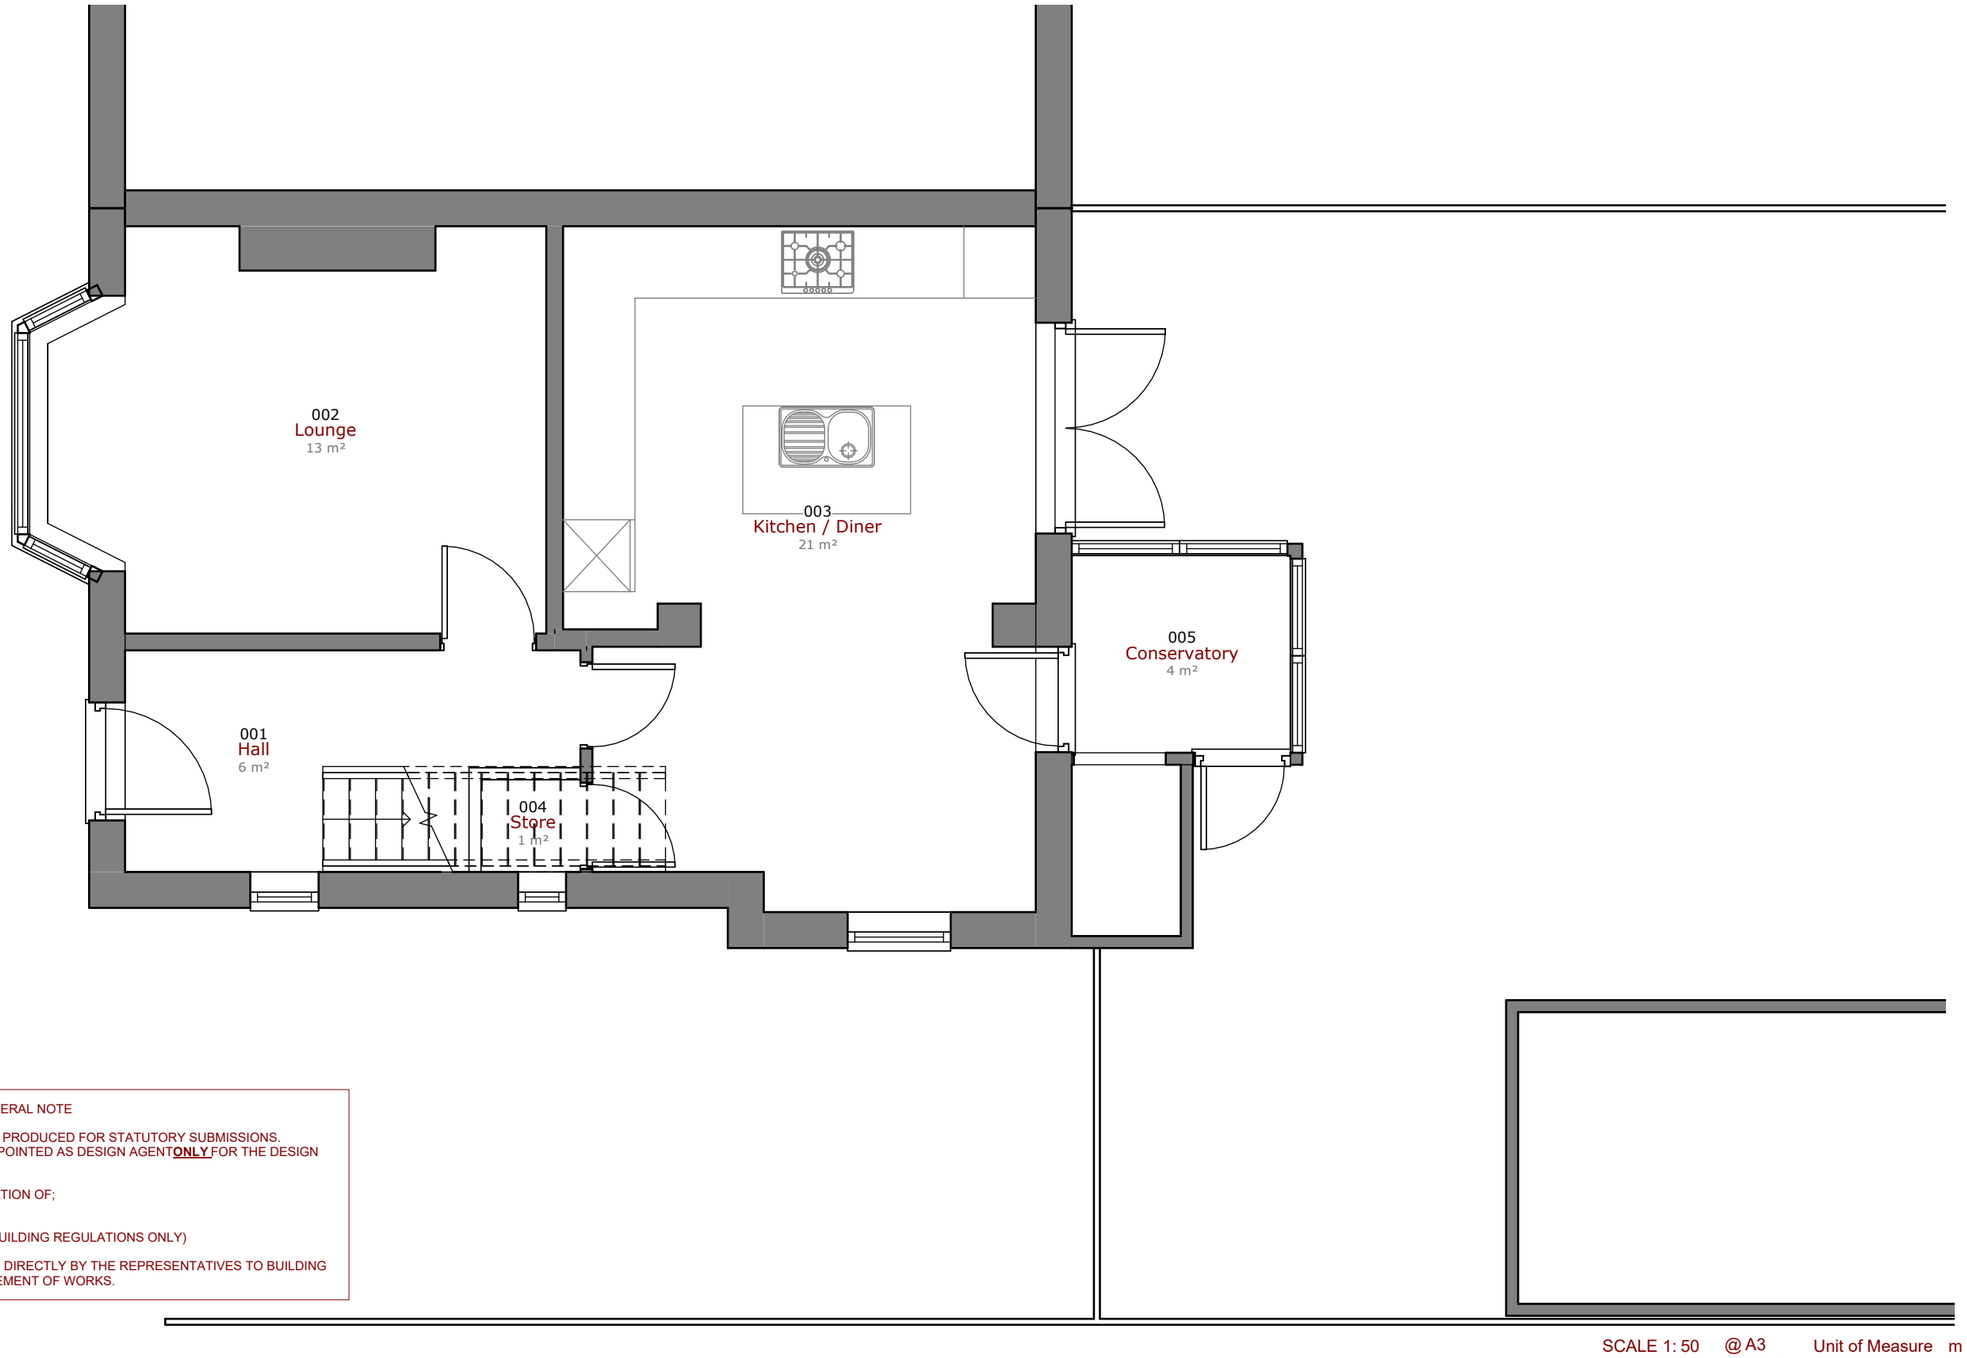

APPLICATION USE ONLY

RIBA Chartered Practice

BUILDING REGULATIONS - GENERAL NOTE

THESE DRAWINGS HAVE BEEN PRODUCED FOR STATUTORY SUBMISSIONS.
THE ARCHITECT HAS BEEN APPOINTED AS DESIGN AGENT**ONLY** FOR THE DESIGN STAGE WORKS.

APPOINTMENT AND CONFIRMATION OF;
- PRINCIPLE CLIENT
- PRINCIPLE CONTRACTOR
- PRINCIPLE DESIGNER (FOR BUILDING REGULATIONS ONLY)

TO BE CONFIRMED IN WRITING DIRECTLY BY THE REPRESENTATIVES TO BUILDING CONTROL **BEFORE** COMMENCEMENT OF WORKS.

SCALE 1: 50 @ A3 Unit of Measure m

0 0.5 1 1.5 2 2.5

Client
Clifton

Project Number
26199

Drawing Scale:
1 : 50 @ A3

Drawing Number / Title
003 Existing Ground Floor

Project
492 Bolton Road, Bury

Website: www.shwilkinson.co.uk
Email: scott@shwilkinson.co.uk
Tel: 01942 538 533
Mob: 07809 373 066

Address: 6 Dale Lee, Westhoughton, Bolton, BL5 3YE

Notes: Issued for Planning Use Only, use figured dimensions only. All dimensions to be verified on site. prior to the commencement of any work or the production of any shop drawing. All discrepancies to be reported to the Architect.

© Copyright In this drawing is vested In SHWilkinson Architects Limited.

SHWILKINSON
ARCHITECTS LIMITED

Rev. P1 20.07.2026 Application Package

APPLICATION USE ONLY

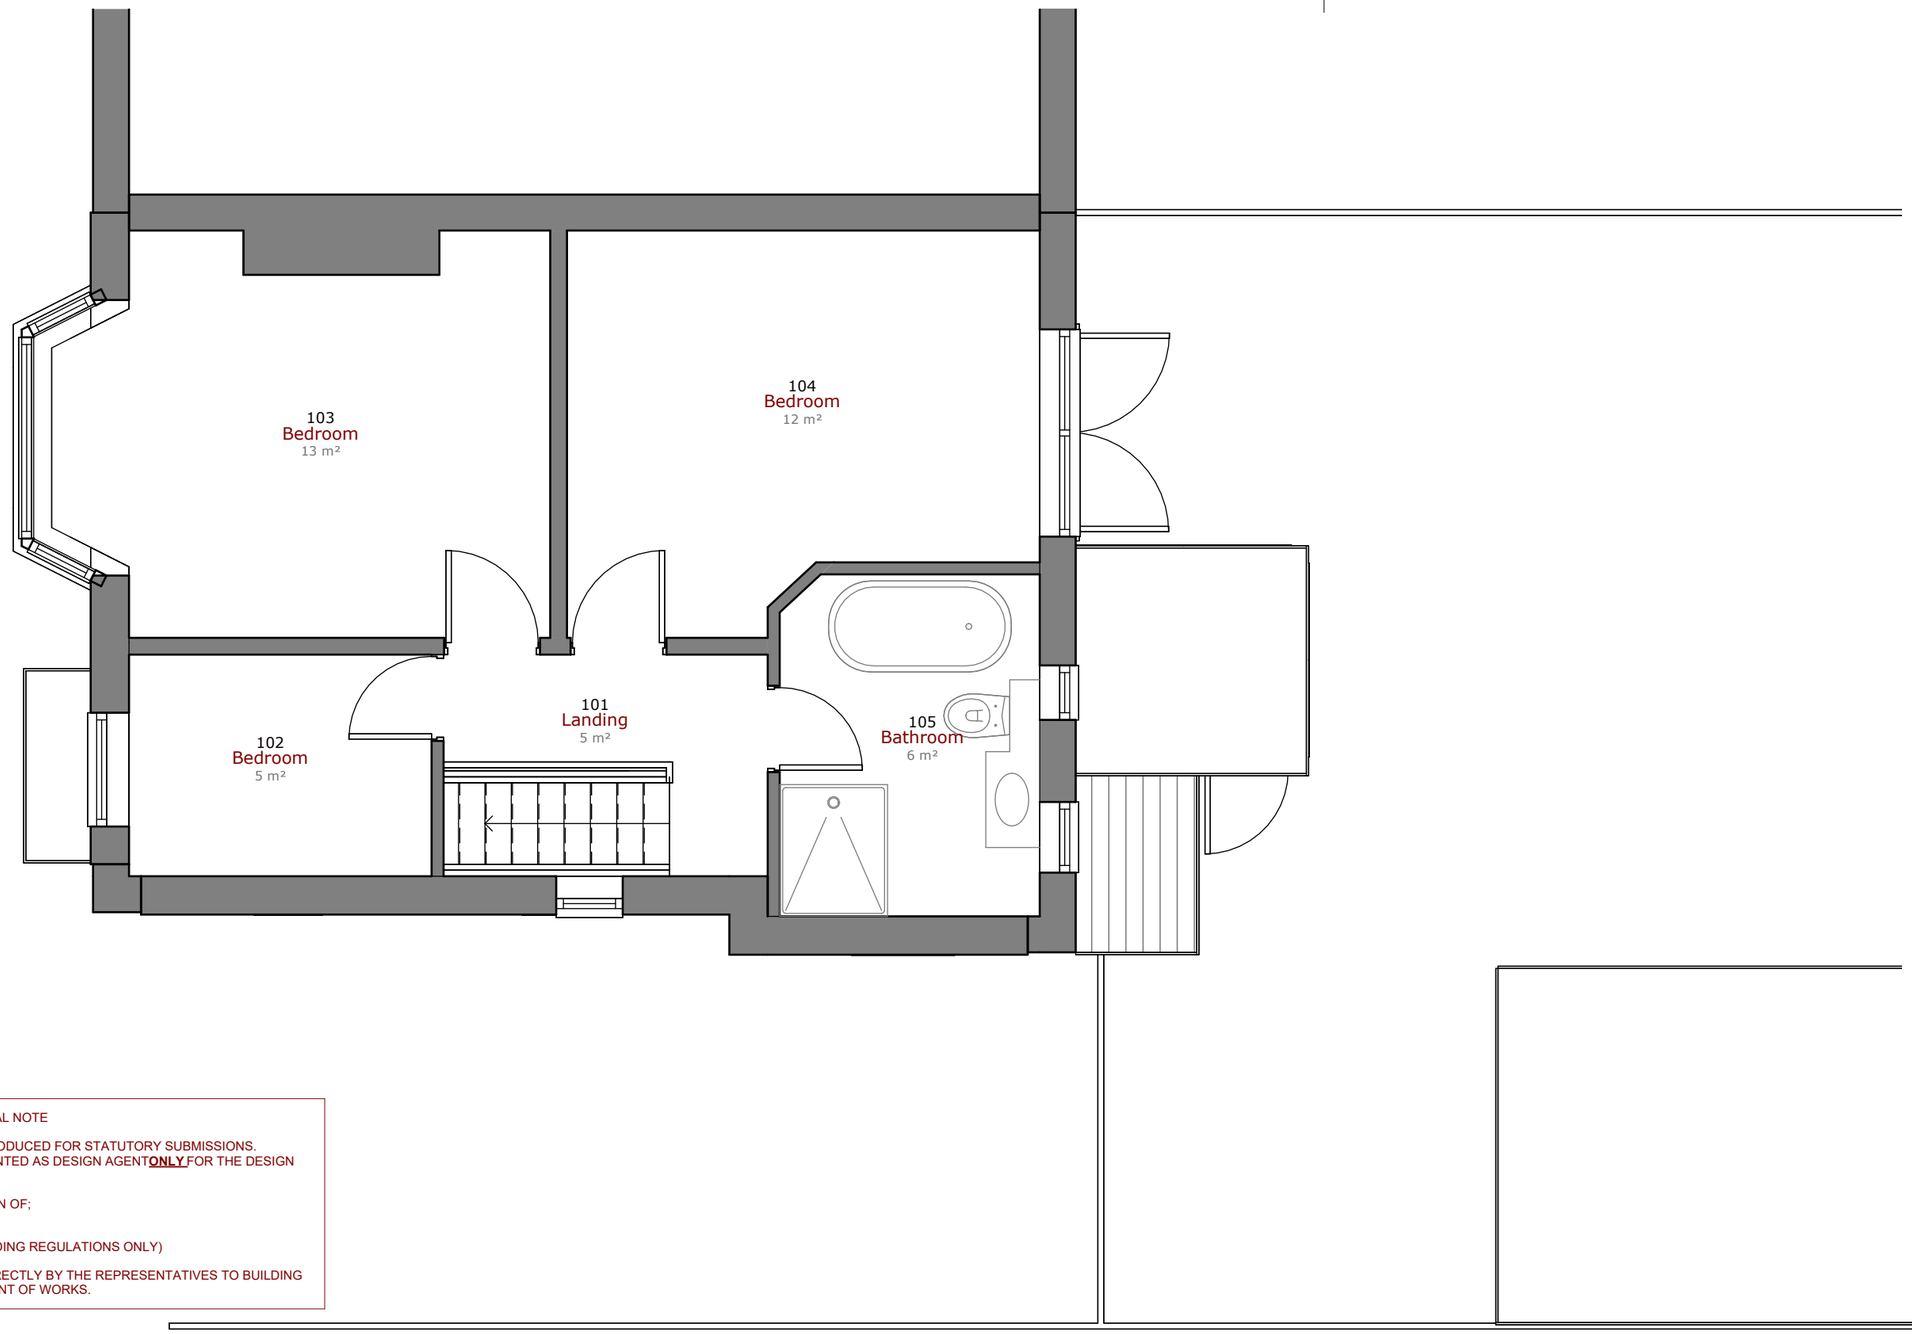

BUILDING REGULATIONS - GENERAL NOTE

THESE DRAWINGS HAVE BEEN PRODUCED FOR STATUTORY SUBMISSIONS.
THE ARCHITECT HAS BEEN APPOINTED AS DESIGN AGENT**ONLY** FOR THE DESIGN STAGE WORKS.

APPOINTMENT AND CONFIRMATION OF;
- PRINCIPLE CLIENT
- PRINCIPLE CONTRACTOR
- PRINCIPLE DESIGNER (FOR BUILDING REGULATIONS ONLY)

TO BE CONFIRMED IN WRITING DIRECTLY BY THE REPRESENTATIVES TO BUILDING CONTROL **BEFORE** COMMENCEMENT OF WORKS.

RIBA Chartered Practice

SCALE 1: 50 @ A3 Unit of Measure m

0 0.5 1 1.5 2 2.5

Client
Clifton

Project Number
26199

Drawing Scale:
1 : 50 @ A3

Drawing Number / Title
004 Existing First Floor

Project
492 Bolton Road, Bury

Website: www.shwilkinson.co.uk
Email: scott@shwilkinson.co.uk
Tel: 01942 538 533
Mob: 07809 373 066

Address: 6 Dale Lee, Westhoughton, Bolton, BL5 3YE

Notes: Issued for Planning Use Only, use figured dimensions only. All dimensions to be verified on site. prior to the commencement of any work or the production of any shop drawing. All discrepancies to be reported to the Architect.

© Copyright In this drawing Is vested In SHWilkinson Architects Limited.

Rev. P1 20.07.2026 Application Package

SHWilkinson
Architects Limited

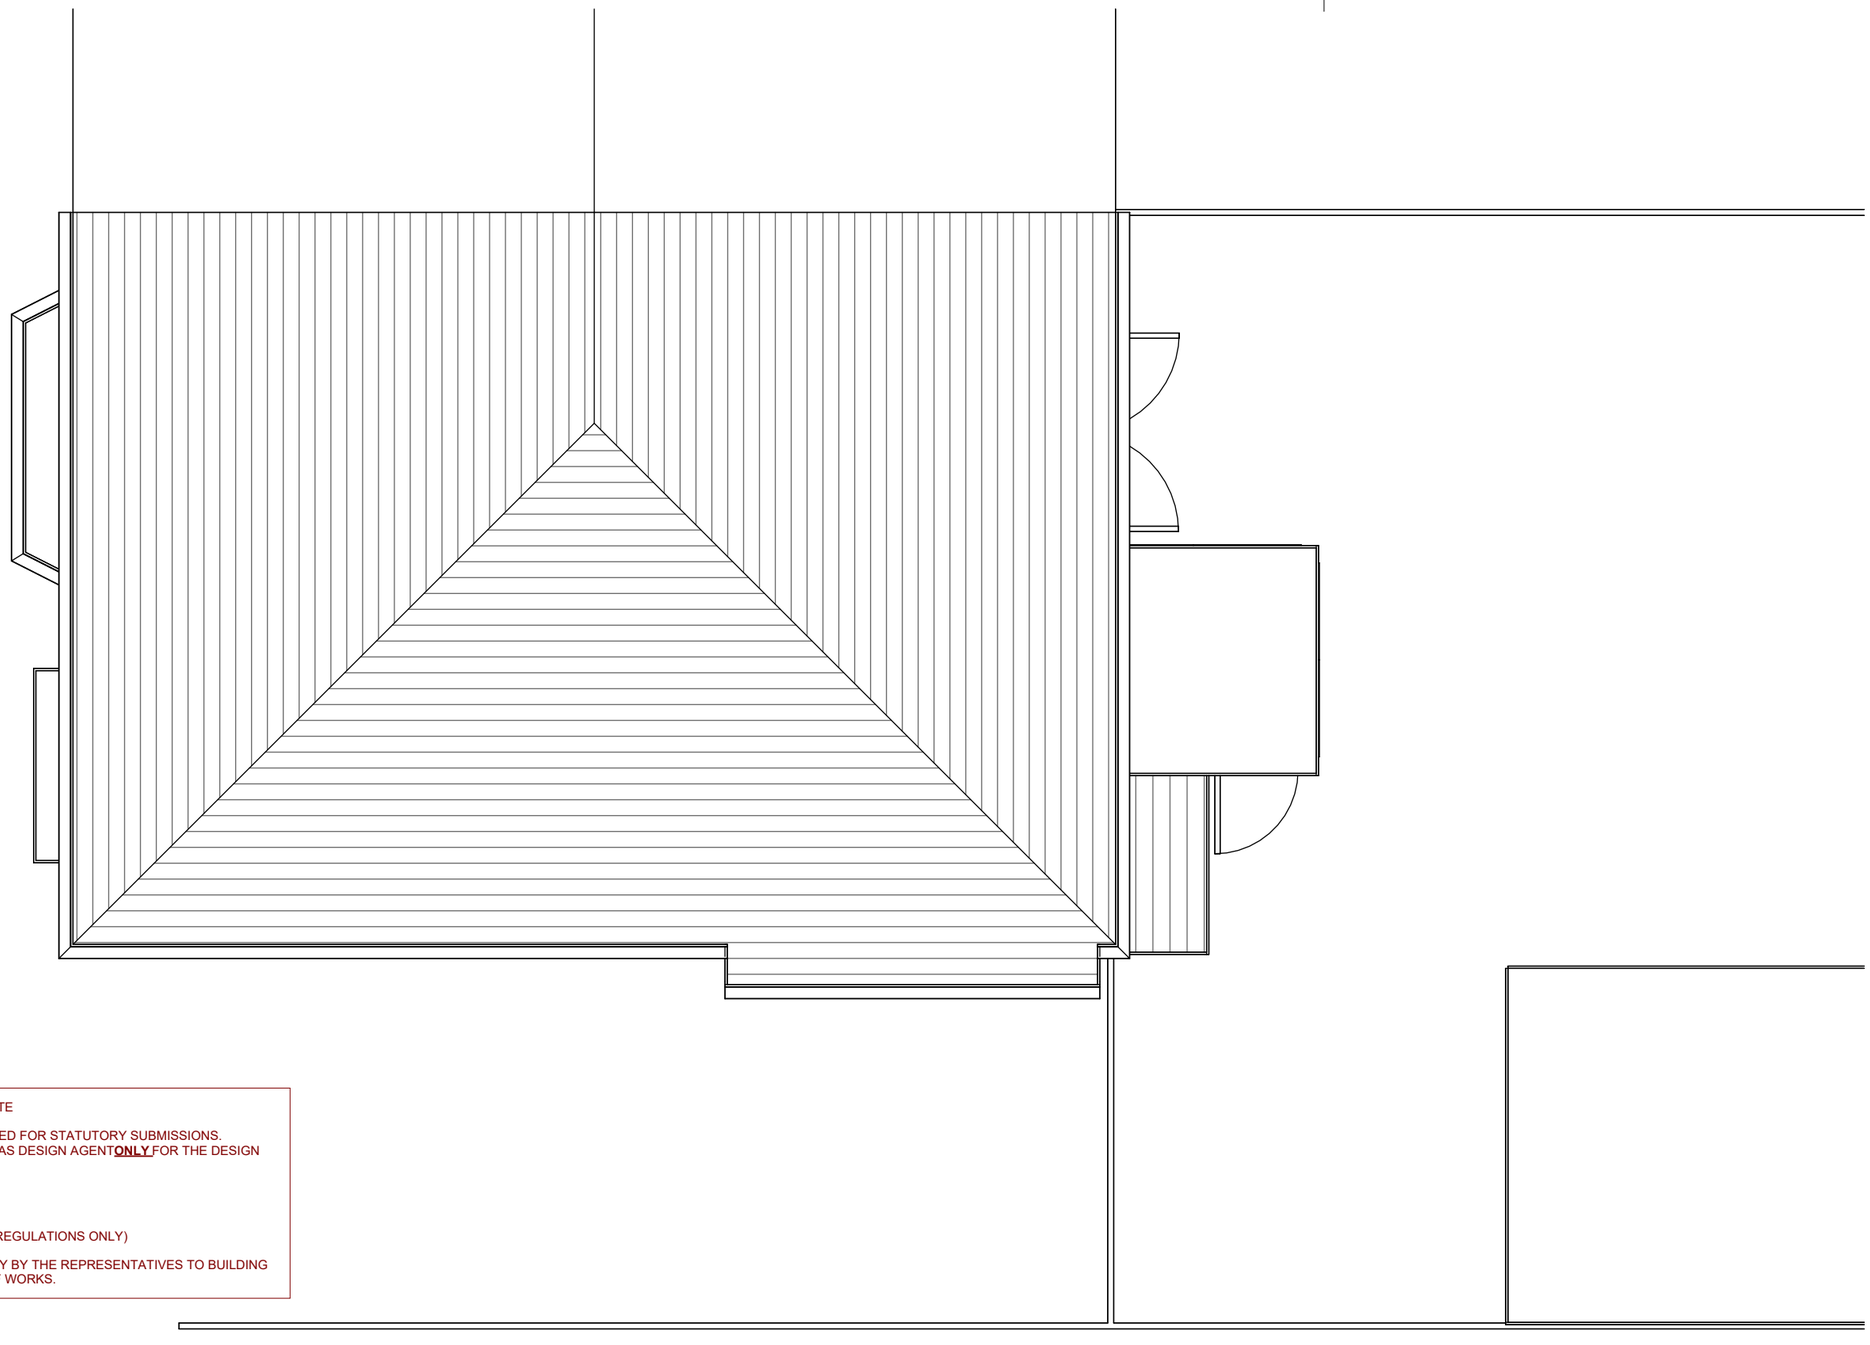

APPLICATION USE ONLY

BUILDING REGULATIONS - GENERAL NOTE

THESE DRAWINGS HAVE BEEN PRODUCED FOR STATUTORY SUBMISSIONS.
THE ARCHITECT HAS BEEN APPOINTED AS DESIGN AGENT**ONLY** FOR THE DESIGN STAGE WORKS.

APPOINTMENT AND CONFIRMATION OF;
- PRINCIPLE CLIENT
- PRINCIPLE CONTRACTOR
- PRINCIPLE DESIGNER (FOR BUILDING REGULATIONS ONLY)

TO BE CONFIRMED IN WRITING DIRECTLY BY THE REPRESENTATIVES TO BUILDING CONTROL **BEFORE** COMMENCEMENT OF WORKS.

RIBA Chartered Practice

SCALE 1: 50 @ A3 Unit of Measure m

0 0.5 1 1.5 2 2.5

Client
Clifton

Project Number
26199

Drawing Scale:
1 : 50 @ A3

Drawing Number / Title
006 Existing Roof Plan

Project
492 Bolton Road, Bury

Website: www.shwilkinson.co.uk
Email: scott@shwilkinson.co.uk
Tel: 01942 538 533
Mob: 07809 373 066

Address: 6 Dale Lee, Westhoughton, Bolton, BL5 3YE

Notes: Issued for Planning Use Only, use figured dimensions only. All dimensions to be verified on site. prior to the commencement of any work or the production of any shop drawing. All discrepancies to be reported to the Architect.

© Copyright In this drawing Is vested In SHWilkinson Architects Limited.

SHWILKINSON
ARCHITECTS LIMITED

RIBA Chartered Practice

Rev. P1 20.07.2026 Application Package

BUILDING REGULATIONS - GENERAL NOTE

THESE DRAWINGS HAVE BEEN PRODUCED FOR STATUTORY SUBMISSIONS.
THE ARCHITECT HAS BEEN APPOINTED AS DESIGN AGENT **ONLY** FOR THE DESIGN STAGE WORKS.

APPOINTMENT AND CONFIRMATION OF;
- PRINCIPLE CLIENT
- PRINCIPLE CONTRACTOR
- PRINCIPLE DESIGNER (FOR BUILDING REGULATIONS ONLY)

TO BE CONFIRMED IN WRITING DIRECTLY BY THE REPRESENTATIVES TO BUILDING CONTROL **BEFORE** COMMENCEMENT OF WORKS.

APPLICATION USE ONLY

SCALE 1: 50 @ A3 Unit of Measure m

0 0.5 1 1.5 2 2.5

Client
Clifton

Project Number
26199

Drawing Scale:
1 : 50 @ A3

Drawing Number / Title
010 Existing Front Elevation

Project
492 Bolton Road, Bury

Website: www.shwilkinson.co.uk
Email: scott@shwilkinson.co.uk
Tel: 01942 538 533
Mob: 07809 373 066

Address: 6 Dale Lee, Westhoughton, Bolton, BL5 3YE

Notes: Issued for Planning Use Only, use figured dimensions only. All dimensions to be verified on site. prior to the commencement of any work or the production of any shop drawing. All discrepancies to be reported to the Architect.

© Copyright In this drawing is vested In SHWilkinson Architects Limited.

SHWILKINSON
ARCHITECTS LIMITED

RIBA Chartered Practice

Rev. P1 20.07.2026 Application Package

BUILDING REGULATIONS - GENERAL NOTE

THESE DRAWINGS HAVE BEEN PRODUCED FOR STATUTORY SUBMISSIONS.
THE ARCHITECT HAS BEEN APPOINTED AS DESIGN AGENT **ONLY** FOR THE DESIGN STAGE WORKS.

APPOINTMENT AND CONFIRMATION OF;
- PRINCIPLE CLIENT
- PRINCIPLE CONTRACTOR
- PRINCIPLE DESIGNER (FOR BUILDING REGULATIONS ONLY)

TO BE CONFIRMED IN WRITING DIRECTLY BY THE REPRESENTATIVES TO BUILDING CONTROL **BEFORE** COMMENCEMENT OF WORKS.

APPLICATION USE ONLY

SCALE 1: 50 @ A3 Unit of Measure m

0 0.5 1 1.5 2 2.5

Client
Clifton

Project Number
26199

Drawing Scale:
1 : 50 @ A3

Drawing Number / Title
011 Existing Rear Elevation

Project
492 Bolton Road, Bury

Website: www.shwilkinson.co.uk
Email: scott@shwilkinson.co.uk
Tel: 01942 538 533
Mob: 07809 373 066

Address: 6 Dale Lee, Westhoughton, Bolton, BL5 3YE

Notes: Issued for Planning Use Only, use figured dimensions only. All dimensions to be verified on site. prior to the commencement of any work or the production of any shop drawing. All discrepancies to be reported to the Architect.

© Copyright In this drawing Is vested In SHWilkinson Architects Limited.

SHWILKINSON
ARCHITECTS LIMITED

Rev. P1 20.07.2026 Application Package

BUILDING REGULATIONS - GENERAL NOTE

THESE DRAWINGS HAVE BEEN PRODUCED FOR STATUTORY SUBMISSIONS.
THE ARCHITECT HAS BEEN APPOINTED AS DESIGN AGENT **ONLY** FOR THE DESIGN STAGE WORKS.

APPOINTMENT AND CONFIRMATION OF;
- PRINCIPLE CLIENT
- PRINCIPLE CONTRACTOR
- PRINCIPLE DESIGNER (FOR BUILDING REGULATIONS ONLY)

TO BE CONFIRMED IN WRITING DIRECTLY BY THE REPRESENTATIVES TO BUILDING CONTROL **BEFORE** COMMENCEMENT OF WORKS.

APPLICATION USE ONLY

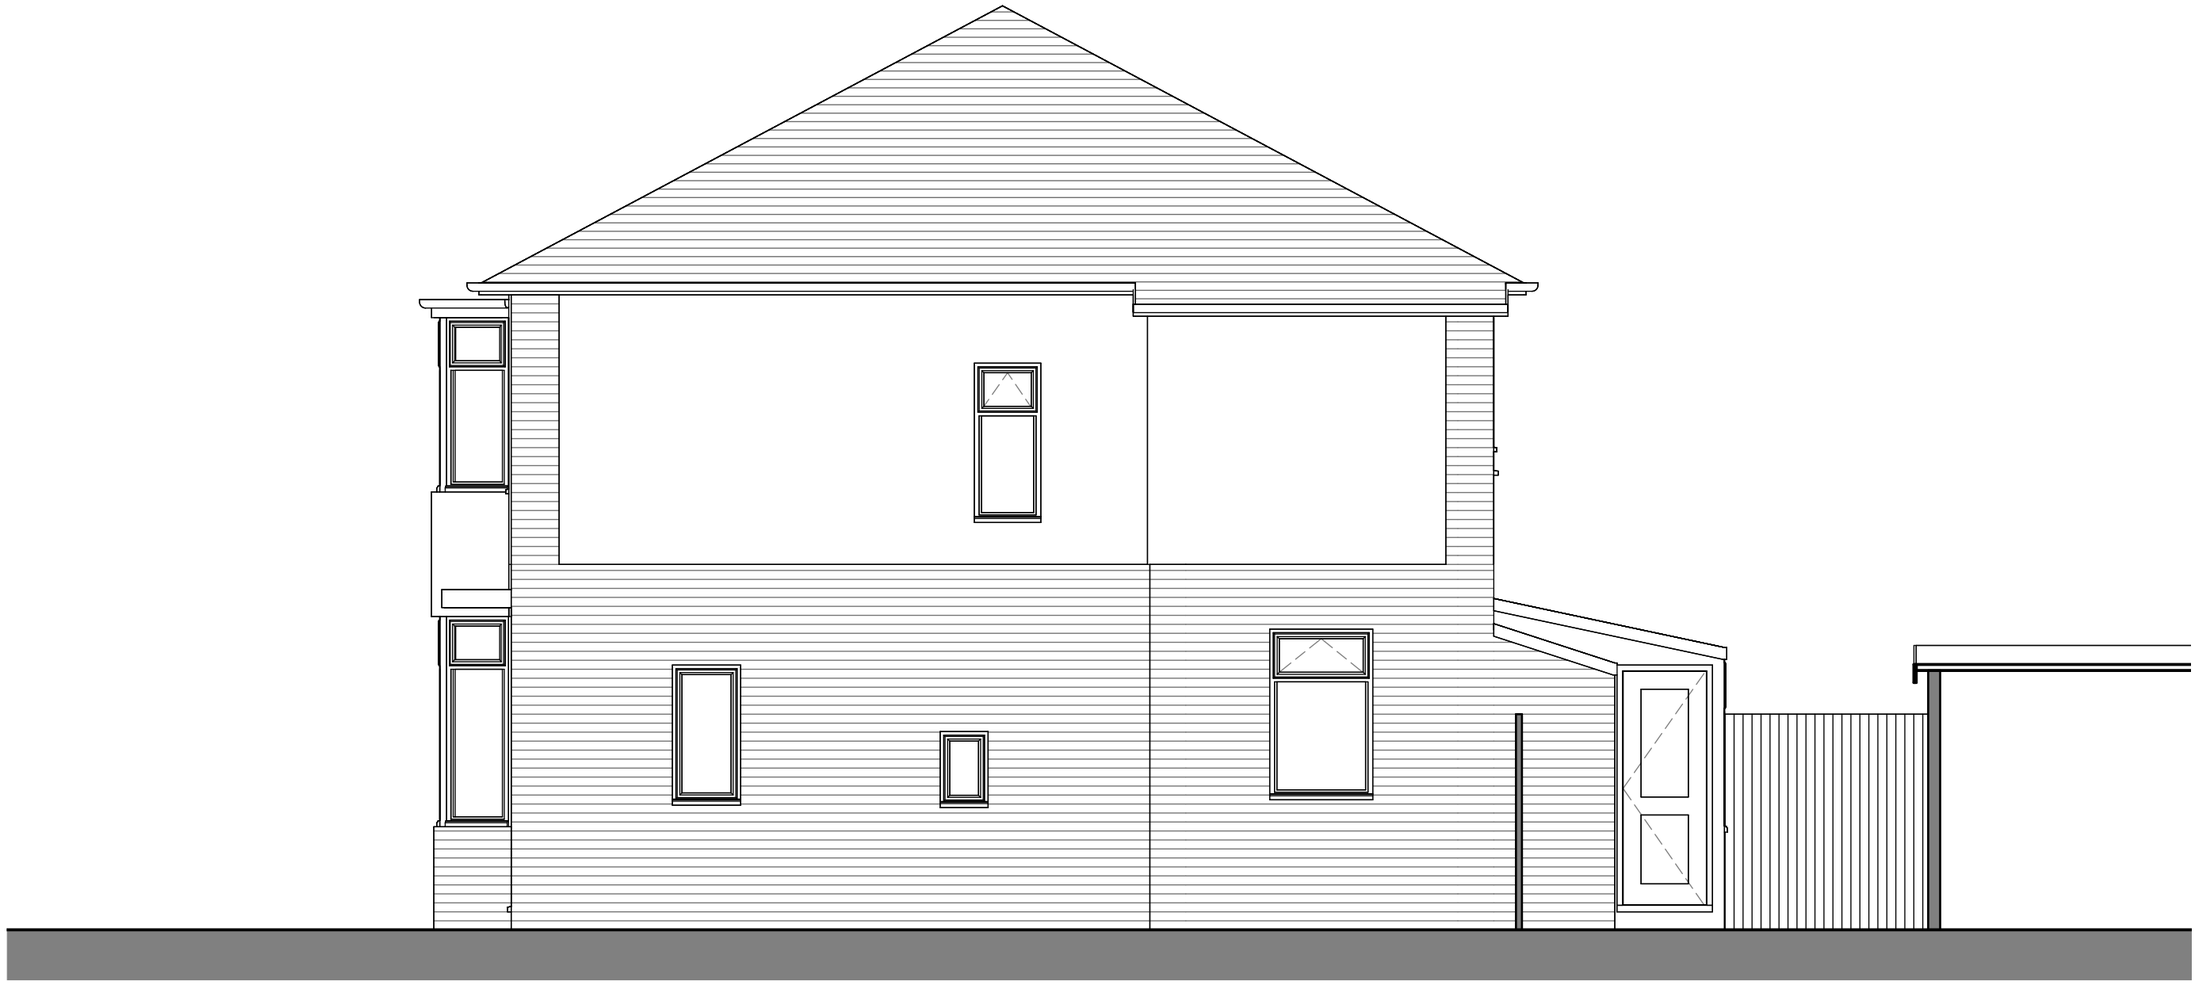

RIBA Chartered Practice

SCALE 1: 50 @ A3 Unit of Measure m
0 0.5 1 1.5 2 2.5

Client
Clifton

Project Number
26199

Drawing Scale:
1 : 50 @ A3

Drawing Number / Title
012 Existing Side Elevation

Project
492 Bolton Road, Bury

Website: www.shwilkinson.co.uk
Email: scott@shwilkinson.co.uk
Tel: 01942 538 533
Mob: 07809 373 066

Address: 6 Dale Lee, Westhoughton, Bolton, BL5 3YE

Notes: Issued for Planning Use Only, use figured dimensions only. All dimensions to be verified on site. prior to the commencement of any work or the production of any shop drawing. All discrepancies to be reported to the Architect.

© Copyright In this drawing Is vested In SHWilkinson Architects Limited.

SHWILKINSON
ARCHITECTS LIMITED

Rev. P1 20.07.2026 Application Package

BUILDING REGULATIONS - GENERAL NOTE

THESE DRAWINGS HAVE BEEN PRODUCED FOR STATUTORY SUBMISSIONS.
THE ARCHITECT HAS BEEN APPOINTED AS DESIGN AGENT **ONLY** FOR THE DESIGN STAGE WORKS.

APPOINTMENT AND CONFIRMATION OF;
- PRINCIPLE CLIENT
- PRINCIPLE CONTRACTOR
- PRINCIPLE DESIGNER (FOR BUILDING REGULATIONS ONLY)

TO BE CONFIRMED IN WRITING DIRECTLY BY THE REPRESENTATIVES TO BUILDING CONTROL **BEFORE** COMMENCEMENT OF WORKS.

APPLICATION USE ONLY

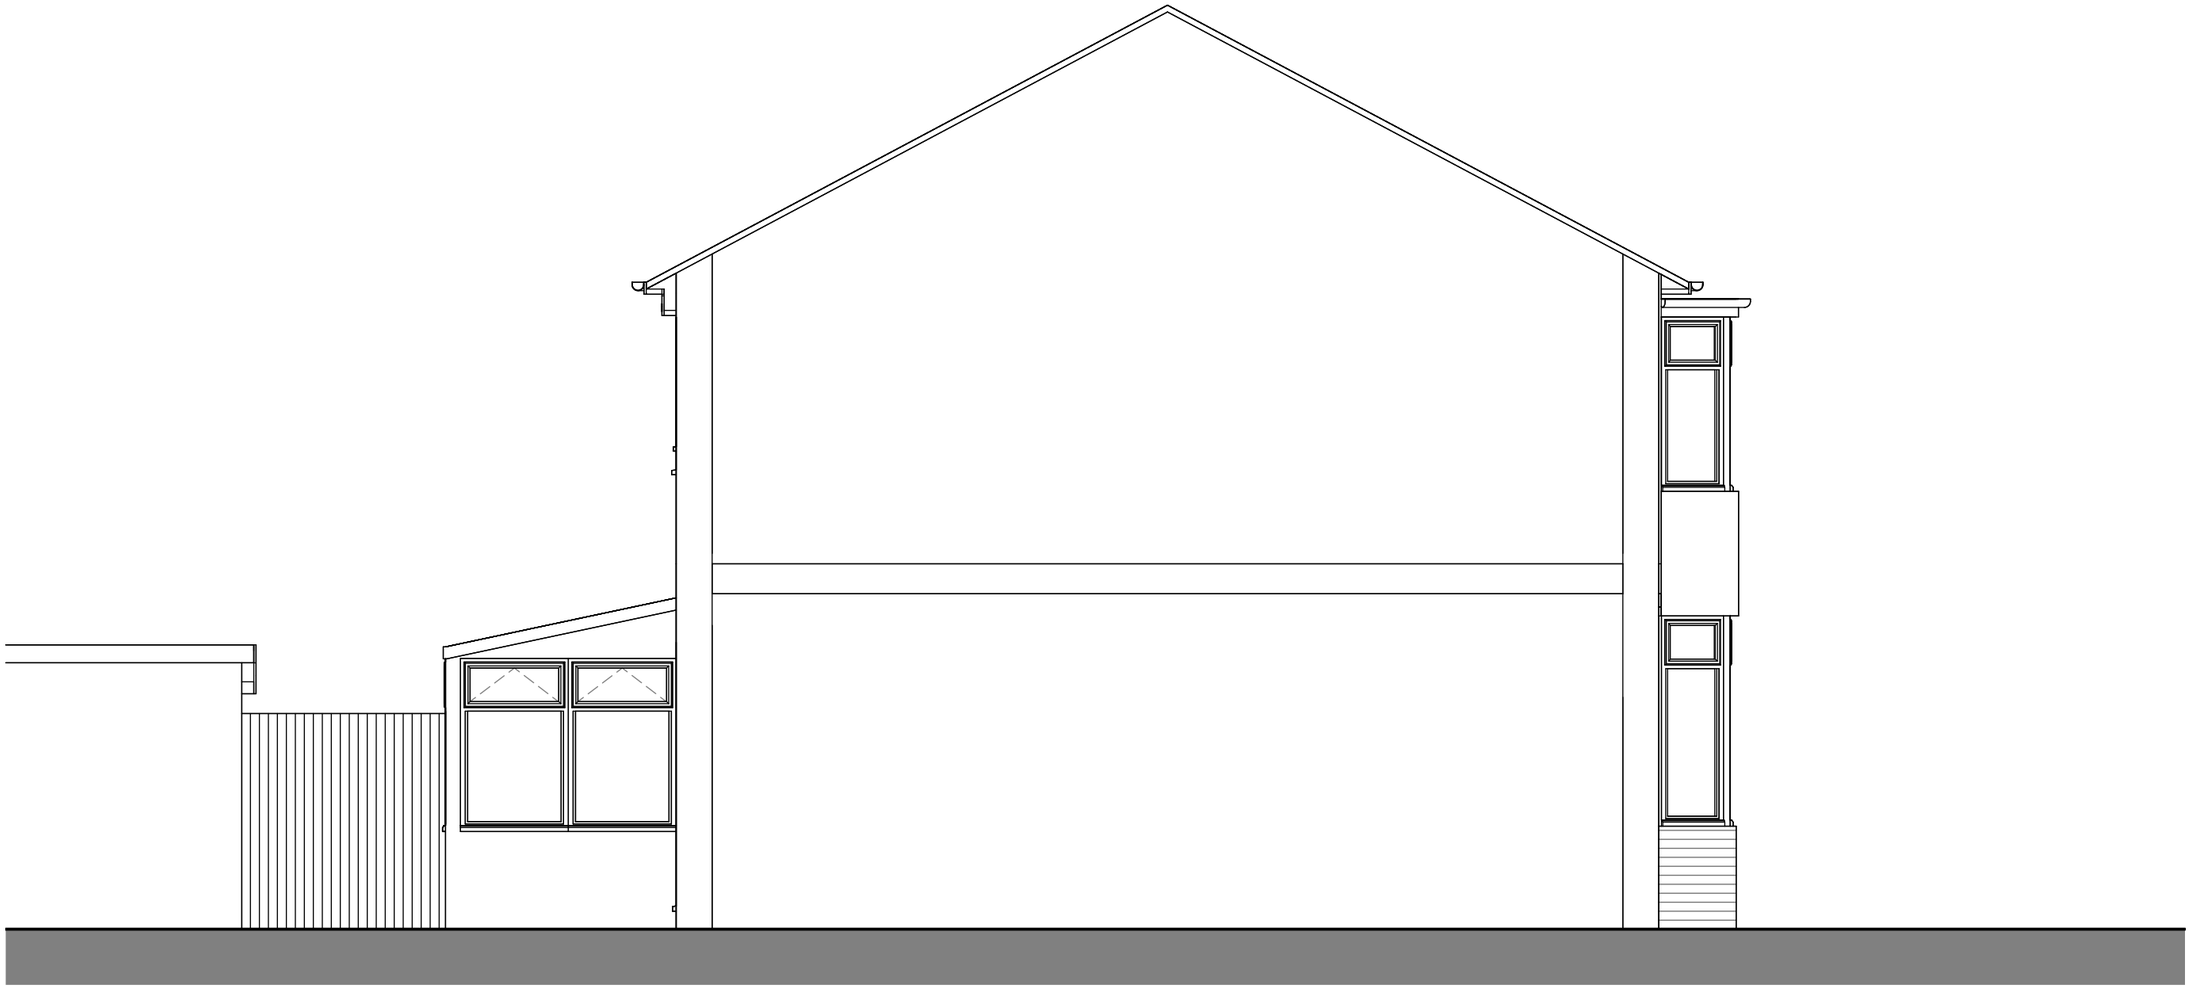

RIBA Chartered Practice

SCALE 1: 50 @ A3 Unit of Measure m
0 0.5 1 1.5 2 2.5

Client
Clifton

Project Number
26199

Drawing Scale:
1 : 50 @ A3

Drawing Number / Title
013 Existing Side Elevation

Project
492 Bolton Road, Bury

Website: www.shwilkinson.co.uk
Email: scott@shwilkinson.co.uk
Tel: 01942 538 533
Mob: 07809 373 066

Address: 6 Dale Lee, Westhoughton, Bolton, BL5 3YE

Notes: Issued for Planning Use Only, use figured dimensions only. All dimensions to be verified on site. prior to the commencement of any work or the production of any shop drawing. All discrepancies to be reported to the Architect.

© Copyright In this drawing Is vested In SHWilkinson Architects Limited.

SHWILKINSON
ARCHITECTS LIMITED

Rev. P1 20.07.2026 Application Package

BUILDING REGULATIONS - GENERAL NOTE

THESE DRAWINGS HAVE BEEN PRODUCED FOR STATUTORY SUBMISSIONS.
THE ARCHITECT HAS BEEN APPOINTED AS DESIGN AGENT **ONLY** FOR THE DESIGN STAGE WORKS.

APPOINTMENT AND CONFIRMATION OF;
- PRINCIPLE CLIENT
- PRINCIPLE CONTRACTOR
- PRINCIPLE DESIGNER (FOR BUILDING REGULATIONS ONLY)

TO BE CONFIRMED IN WRITING DIRECTLY BY THE REPRESENTATIVES TO BUILDING CONTROL **BEFORE** COMMENCEMENT OF WORKS.

APPLICATION USE ONLY

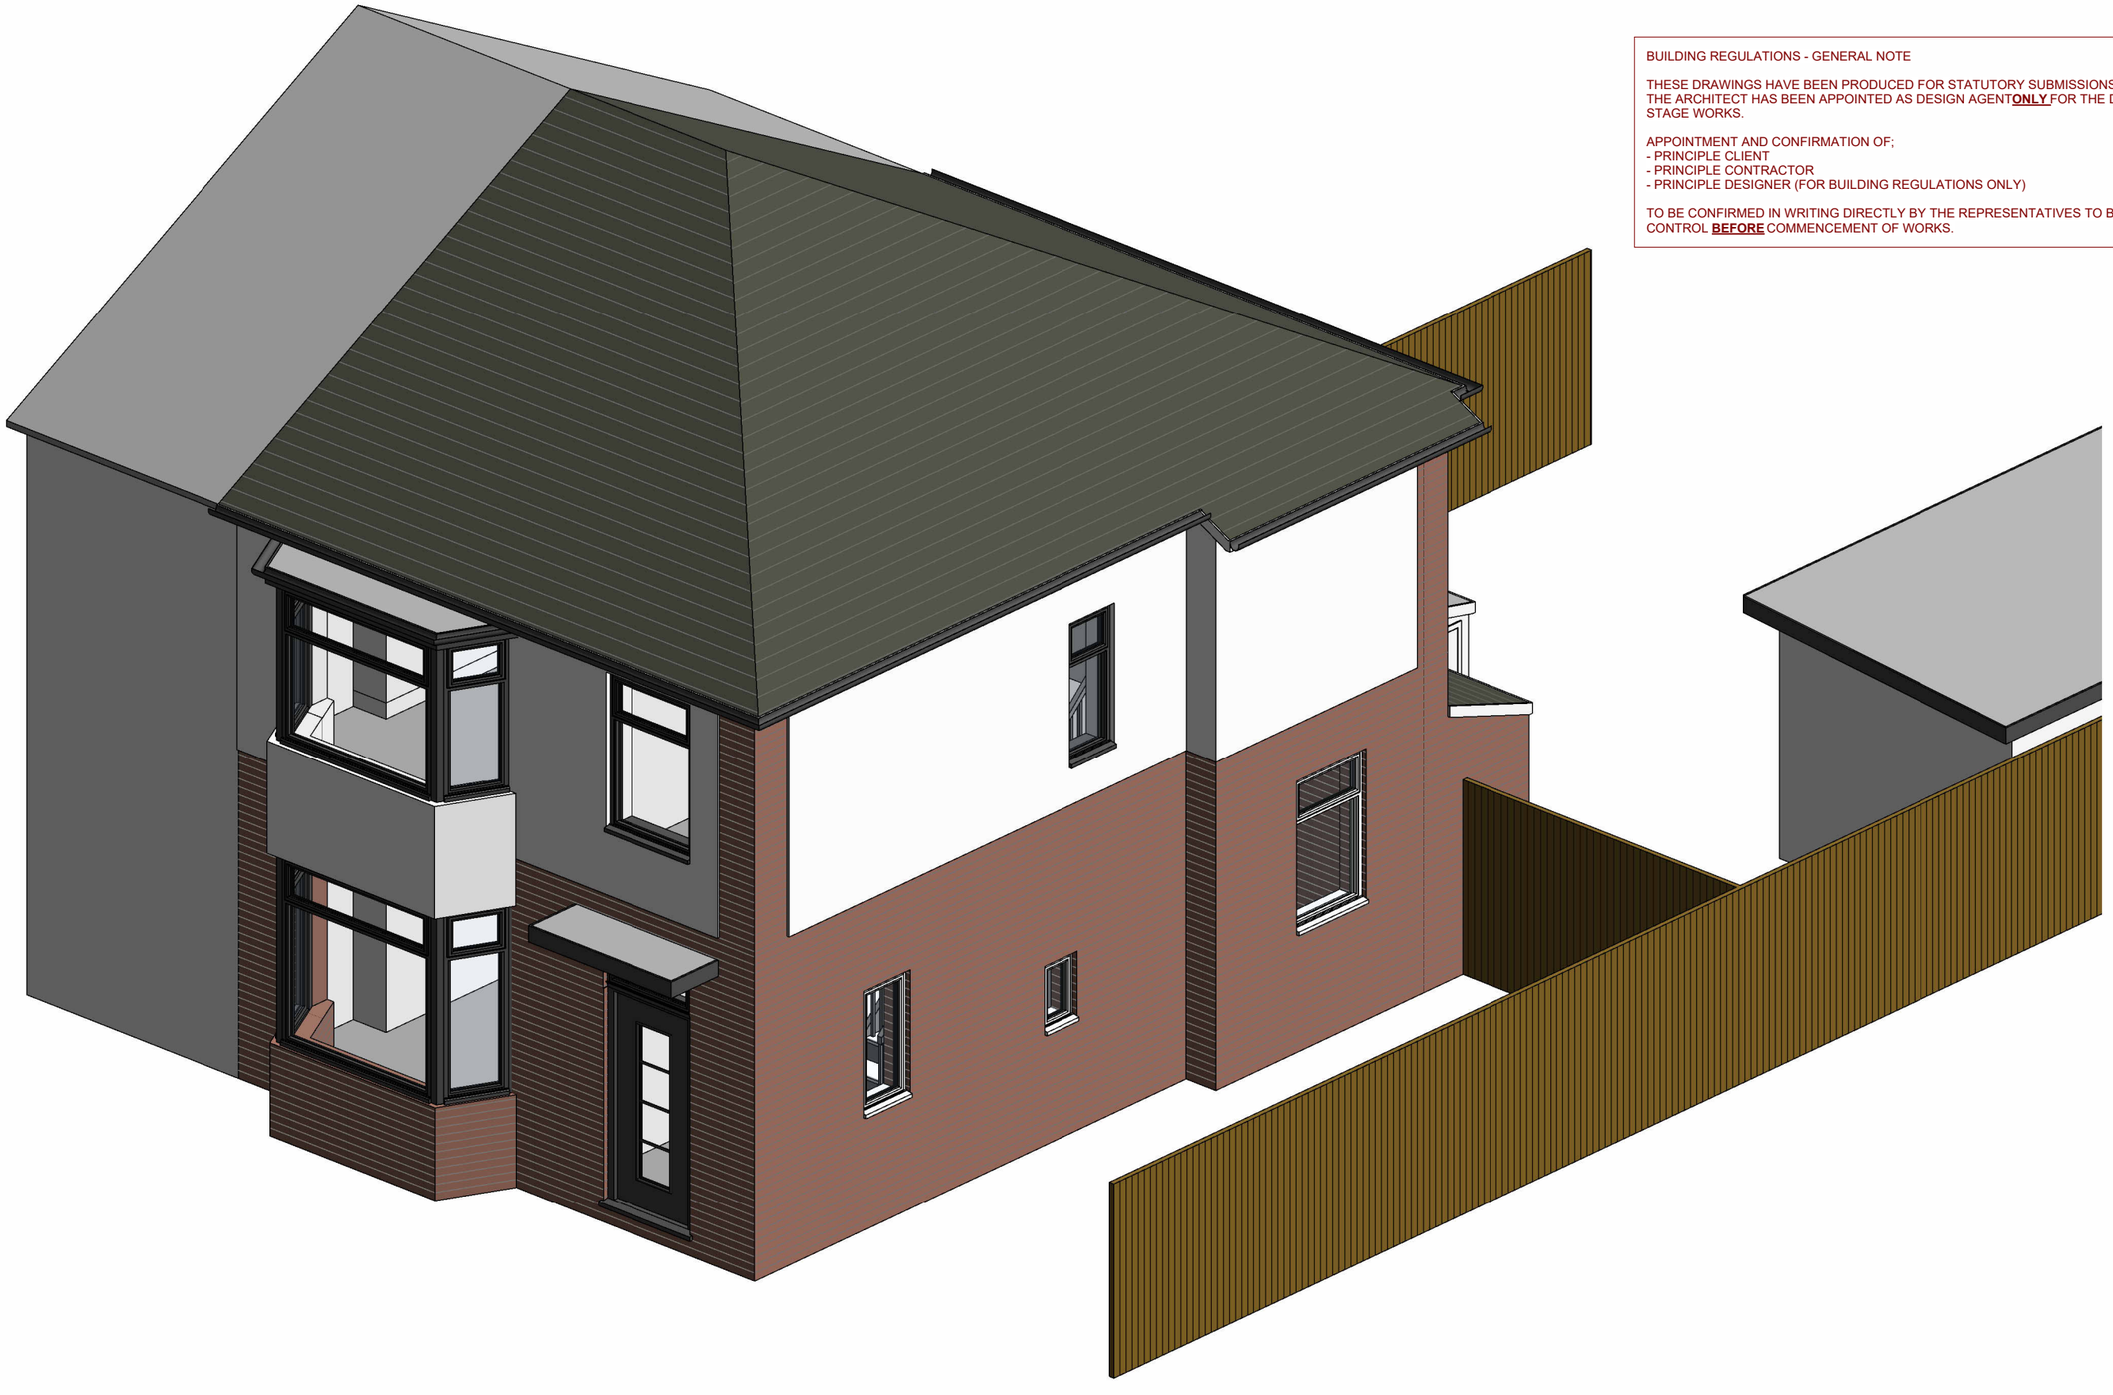

RIBA Chartered Practice

Client
Clifton

Project Number
26199

Drawing Scale:
@ A3

Drawing Number / Title
091 Existing Visual 001

Project
492 Bolton Road, Bury

Website: www.shwilkinson.co.uk
Email: scott@shwilkinson.co.uk
Tel: 01942 538 533
Mob: 07809 373 066

Address: 6 Dale Lee, Westhoughton, Bolton, BL5 3YE

Notes: Issued for Planning Use Only, use figured dimensions only. All dimensions to be verified on site. prior to the commencement of any work or the production of any shop drawing. All discrepancies to be reported to the Architect.

© Copyright In this drawing Is vested In SHWilkinson Architects Limited.

SHWILKINSON
ARCHITECTS LIMITED

RIBA Chartered Practice

Rev. P1 20.07.2026 Application Package

BUILDING REGULATIONS - GENERAL NOTE

THESE DRAWINGS HAVE BEEN PRODUCED FOR STATUTORY SUBMISSIONS.
THE ARCHITECT HAS BEEN APPOINTED AS DESIGN AGENT **ONLY** FOR THE DESIGN STAGE WORKS.

APPOINTMENT AND CONFIRMATION OF;
- PRINCIPLE CLIENT
- PRINCIPLE CONTRACTOR
- PRINCIPLE DESIGNER (FOR BUILDING REGULATIONS ONLY)

TO BE CONFIRMED IN WRITING DIRECTLY BY THE REPRESENTATIVES TO BUILDING CONTROL **BEFORE** COMMENCEMENT OF WORKS.

APPLICATION USE ONLY

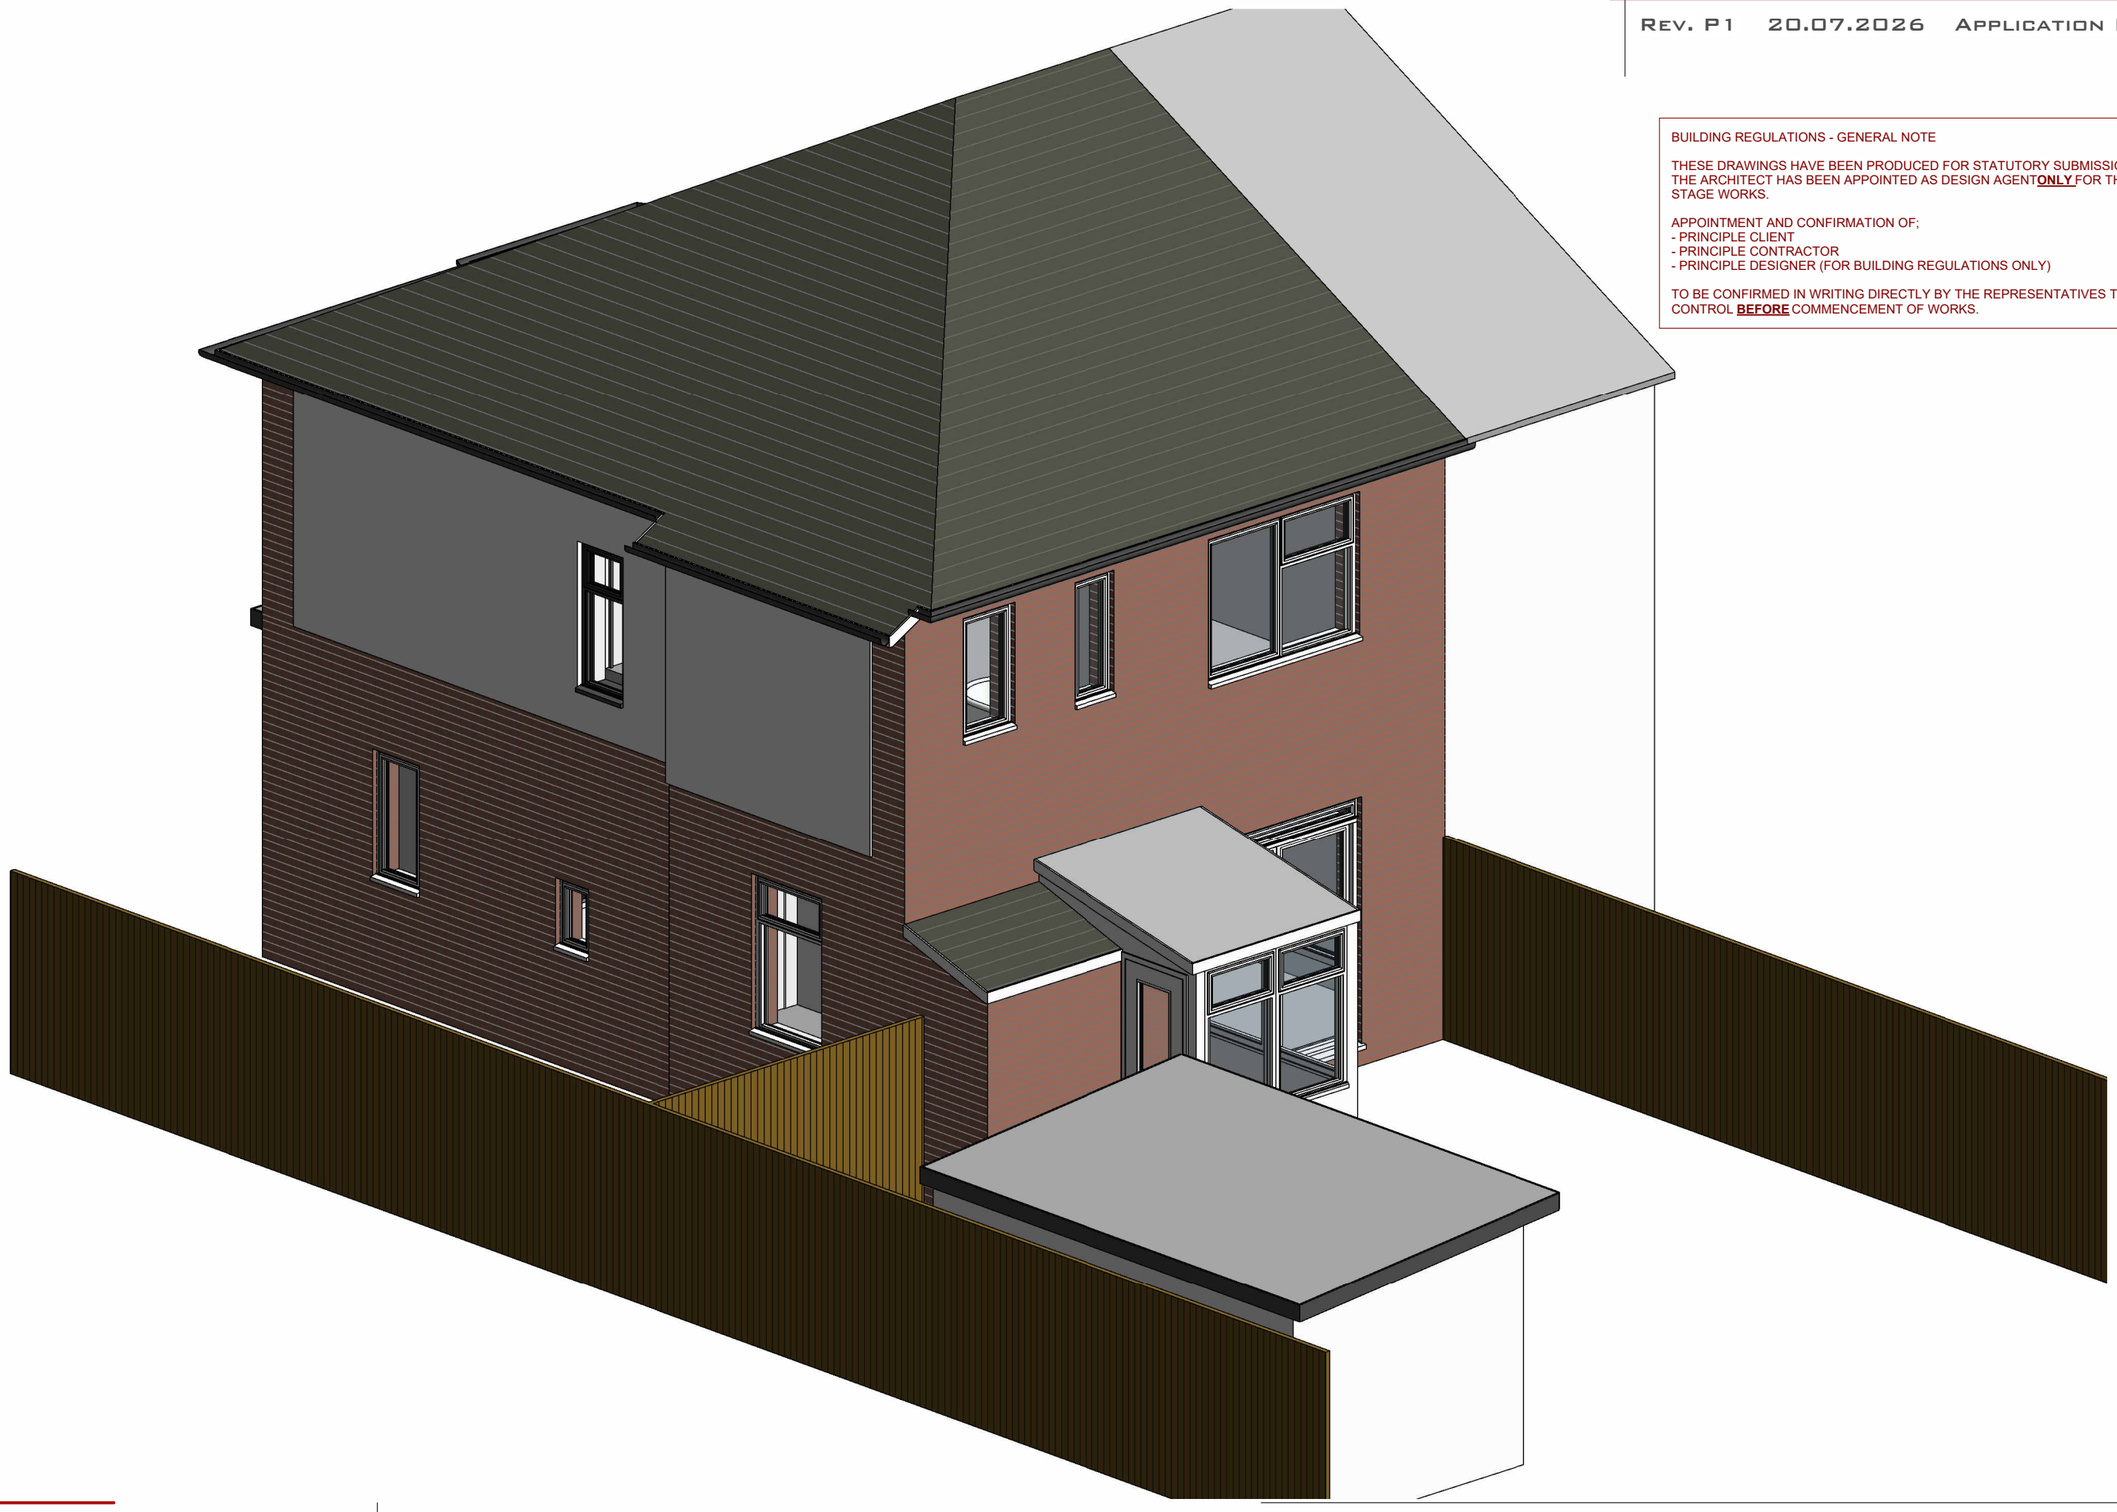

Client
Clifton

Project Number
26199

Drawing Scale:
@ A3

Drawing Number / Title
092 Existing Visual 002

Project
492 Bolton Road, Bury

Website: www.shwilkinson.co.uk
Email: scott@shwilkinson.co.uk
Tel: 01942 538 533
Mob: 07809 373 066

Address: 6 Dale Lee, Westhoughton, Bolton, BL5 3YE

Notes: Issued for Planning Use Only, use figured dimensions only. All dimensions to be verified on site. prior to the commencement of any work or the production of any shop drawing. All discrepancies to be reported to the Architect.

© Copyright In this drawing Is vested In SHWilkinson Architects Limited.