


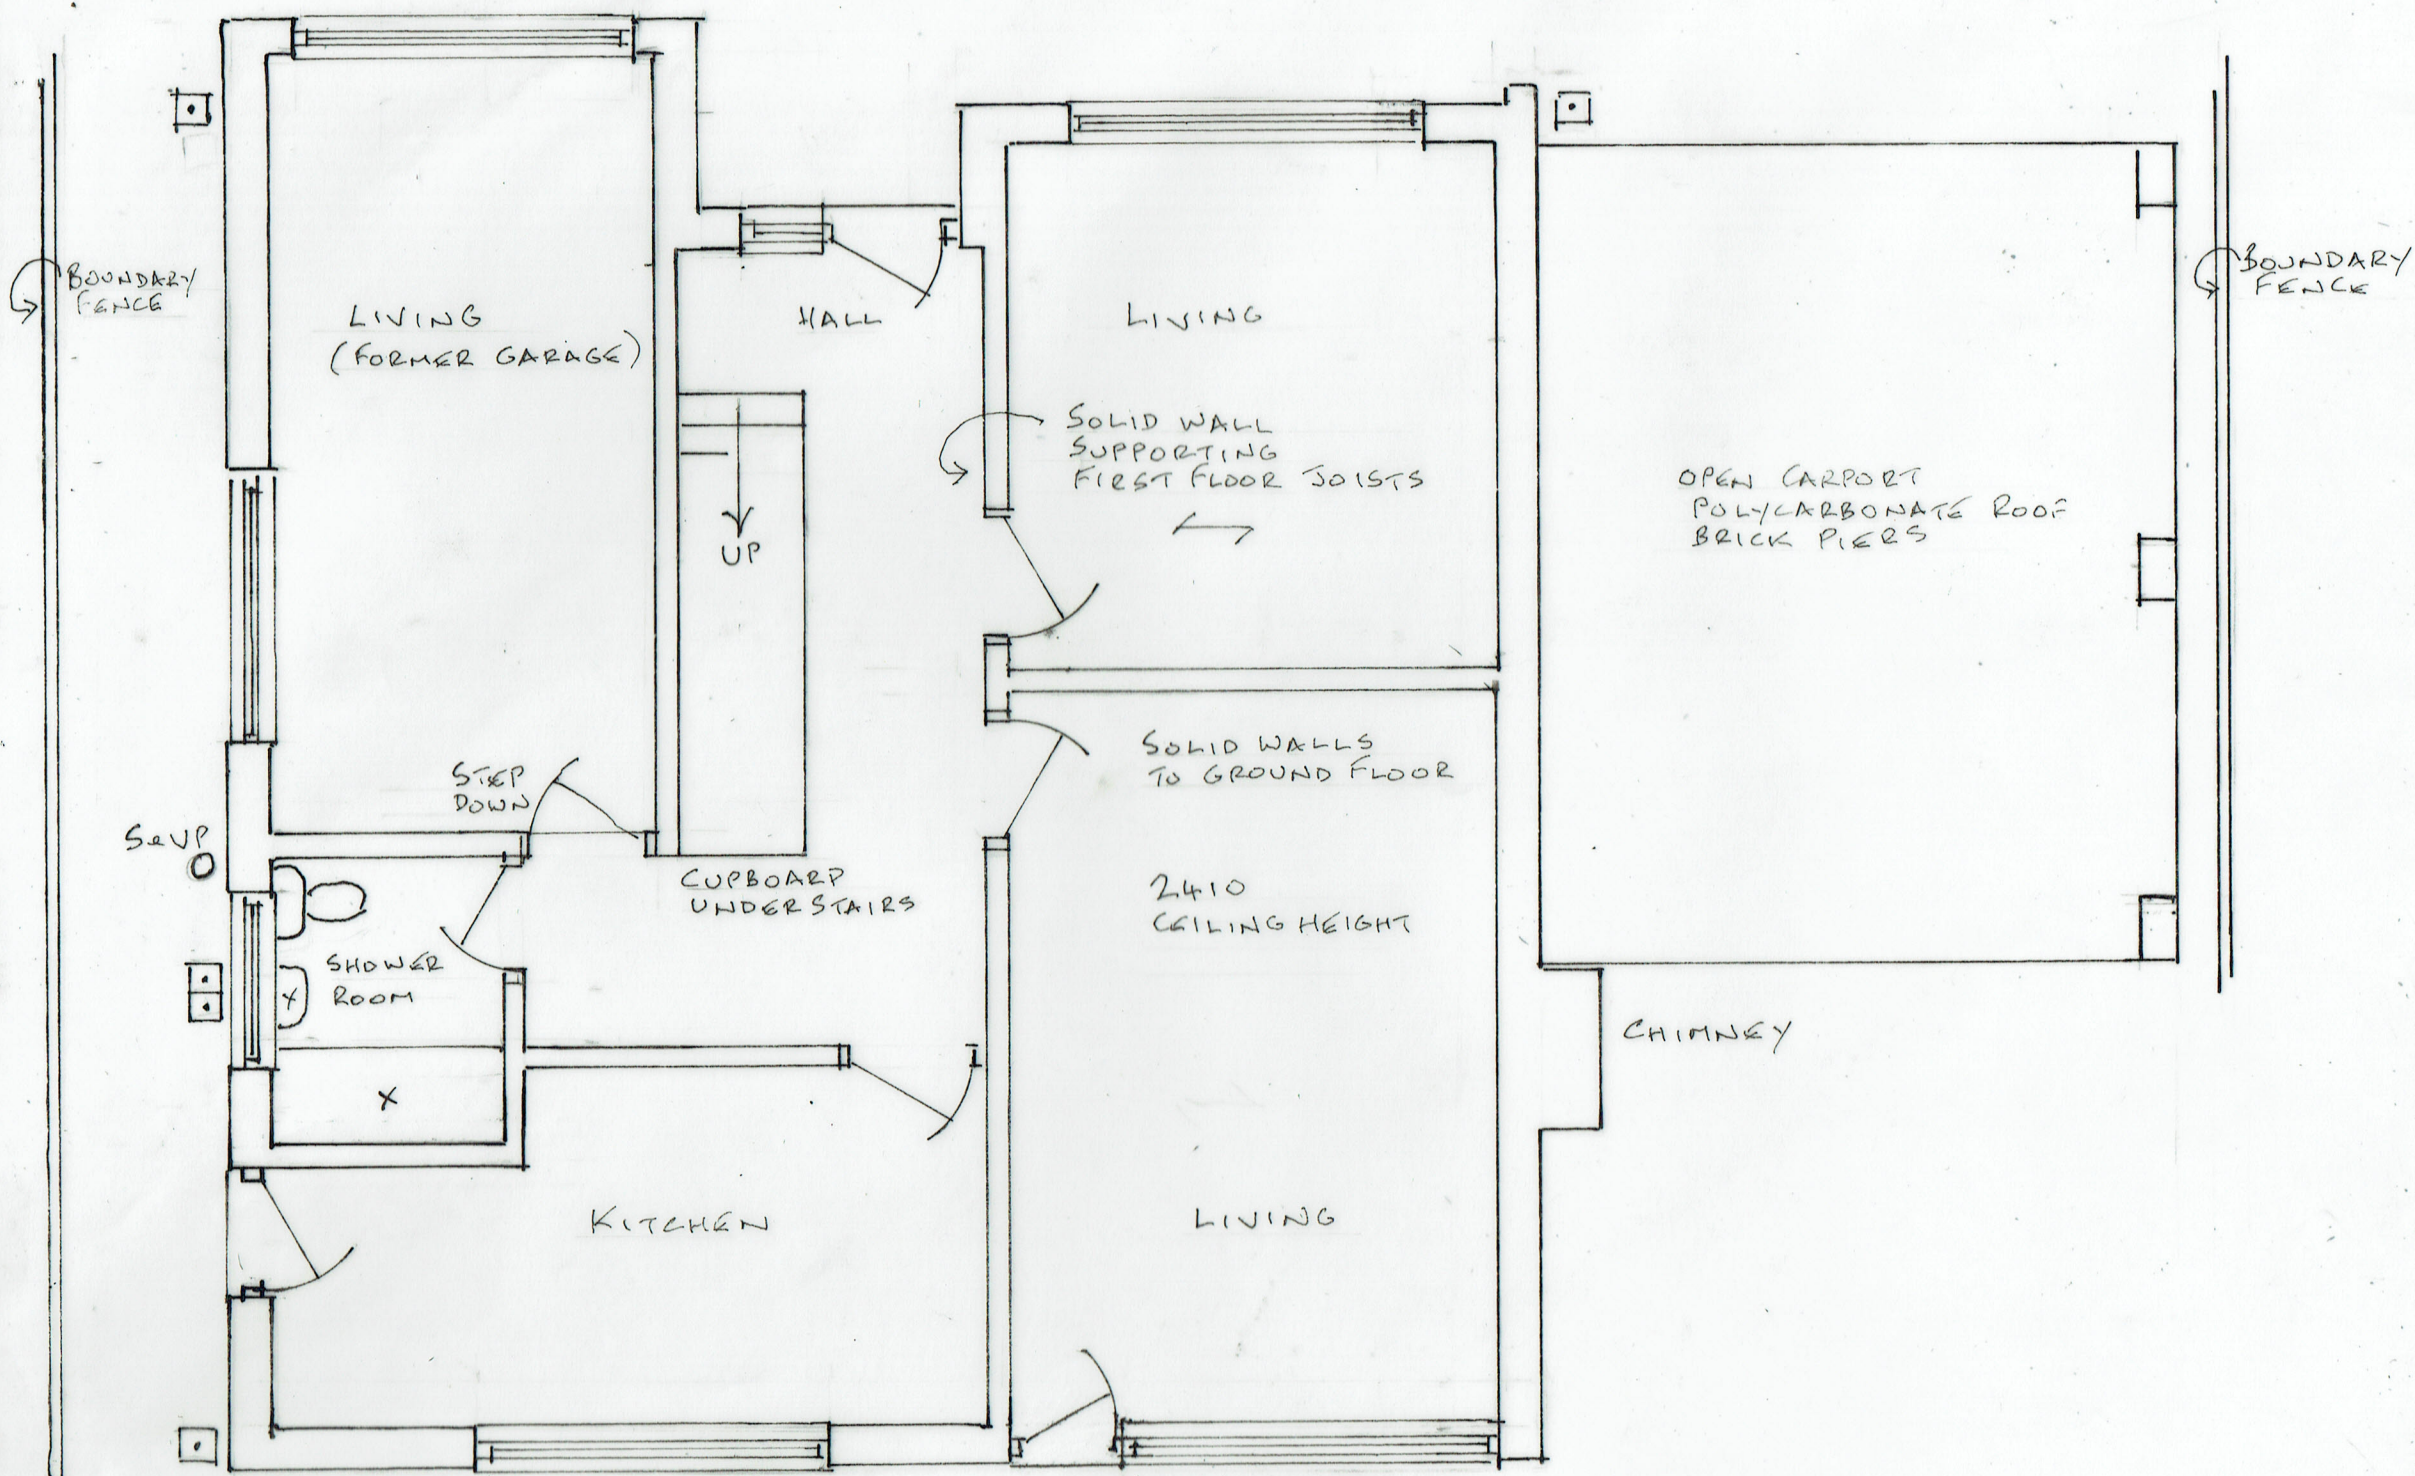

1/ EXISTING GROUND FLOOR PLAN

21/07/2026

26/847/01

INTERNAL ALTERATIONS & EXTENSION

5 ROWANY CLOSE, PRESTWICH M25 9XD