


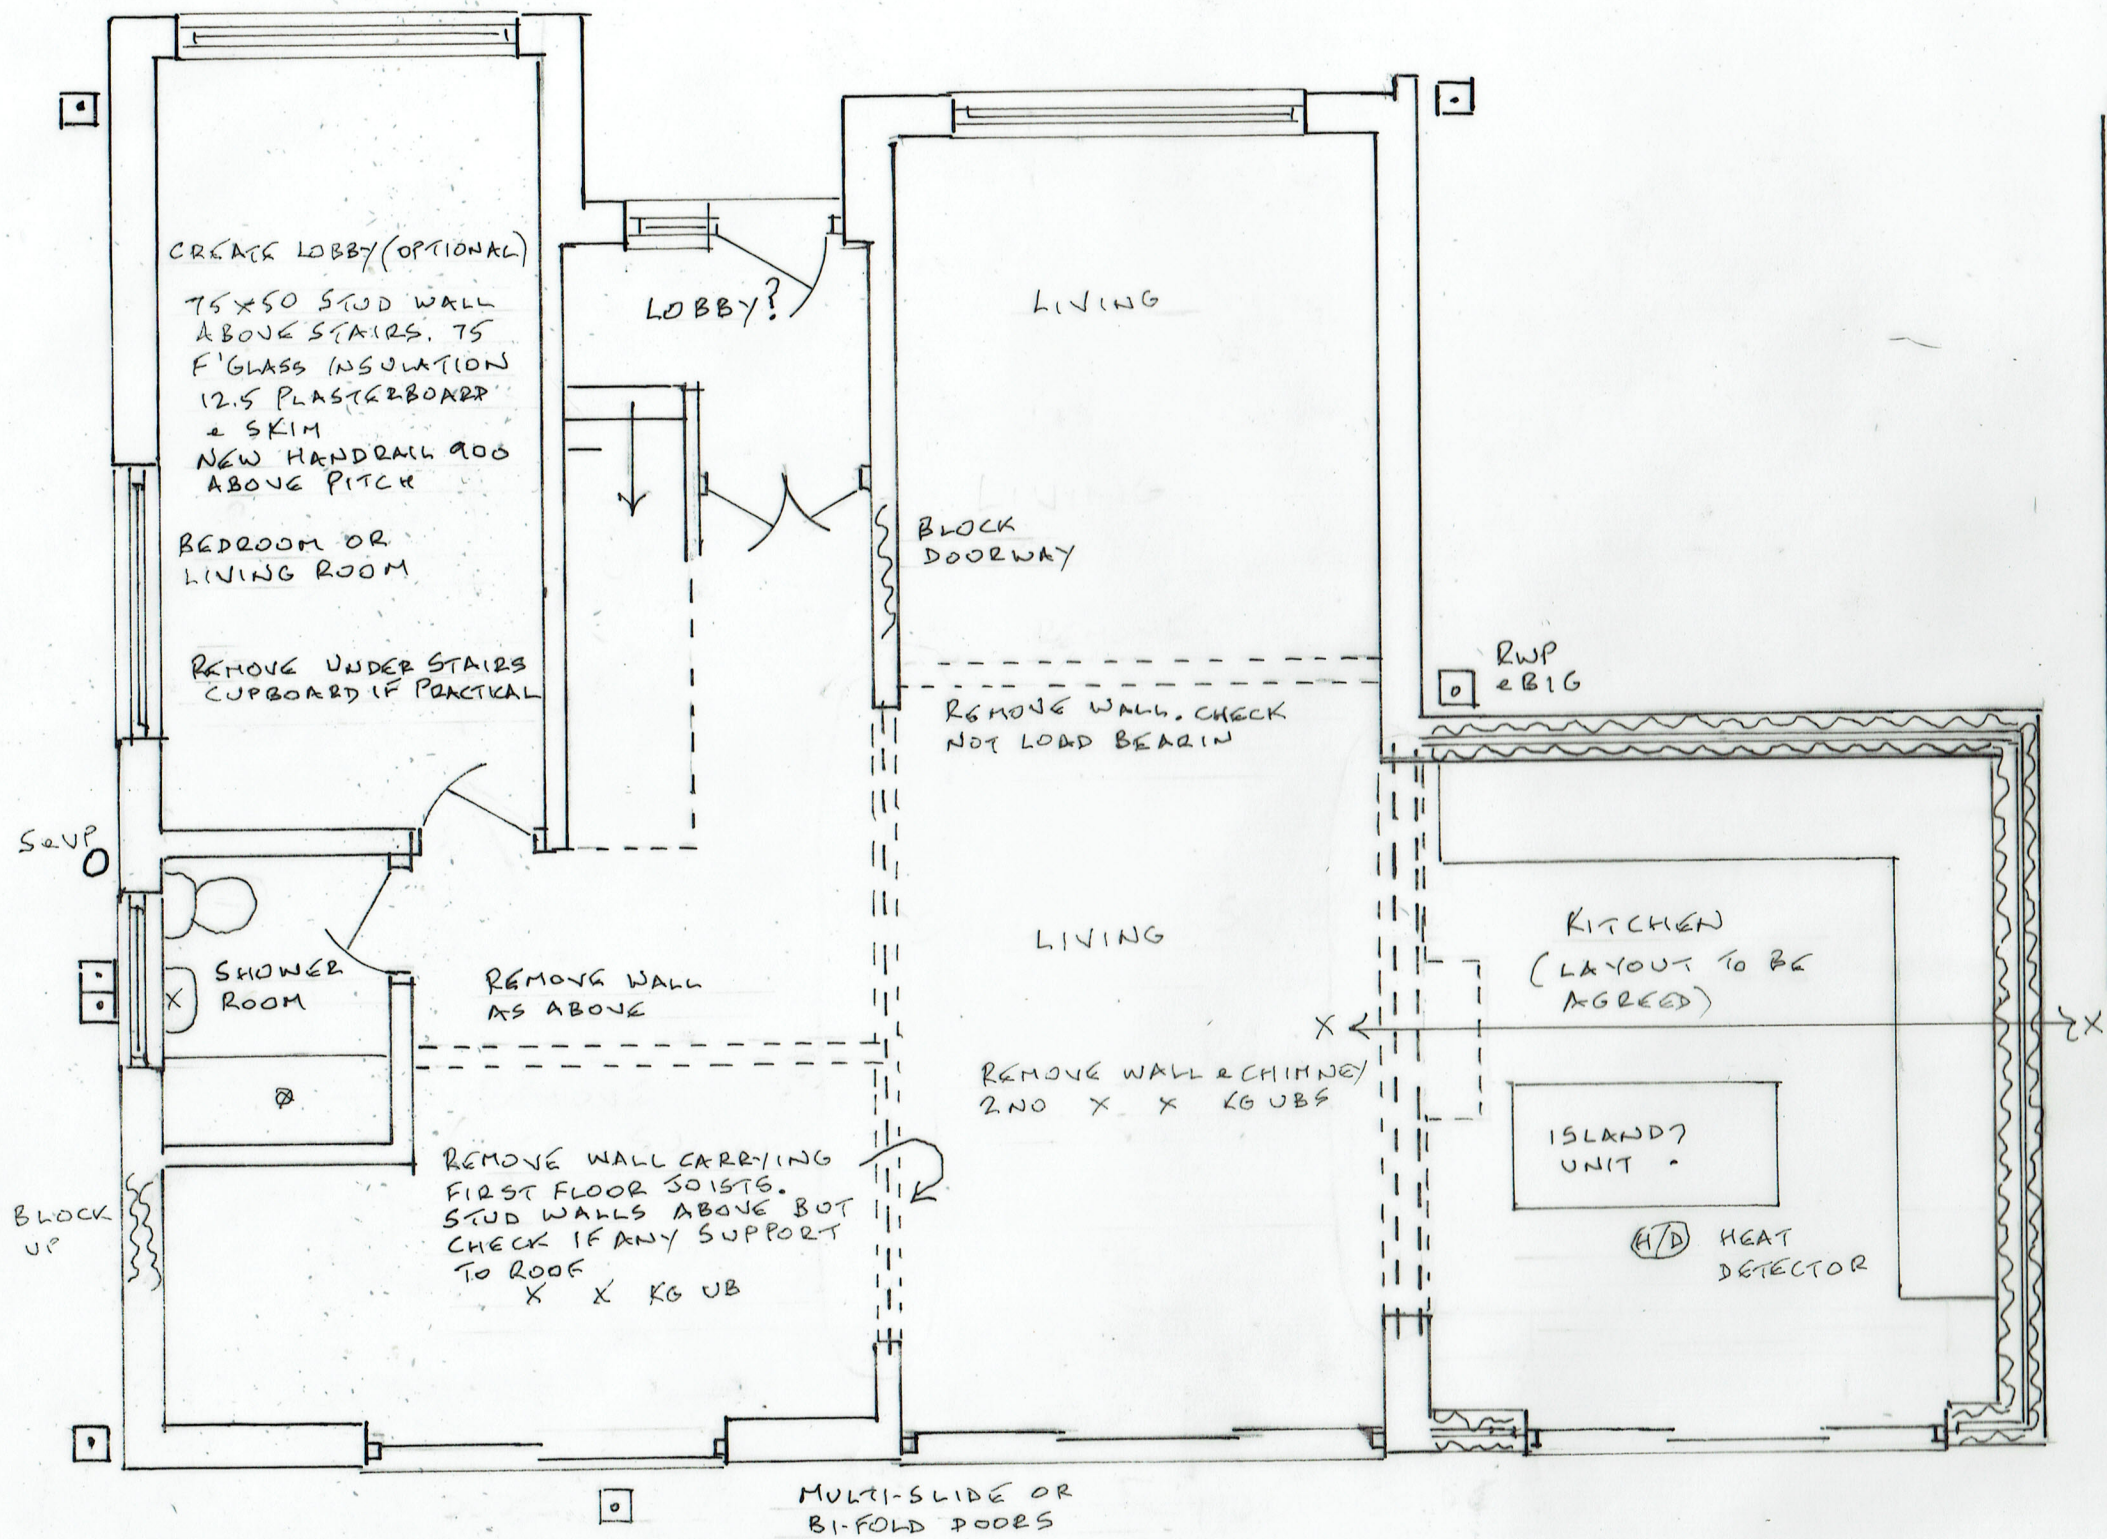

3, PROPOSED GROUND FLOOR PLAN

21/07/2026

26/847/03

INTERNAL ALTERATIONS & EXTENSION

5 ROWANY CLOSE; PRESTWICH M25 9XD