
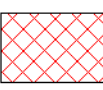
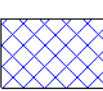
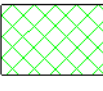
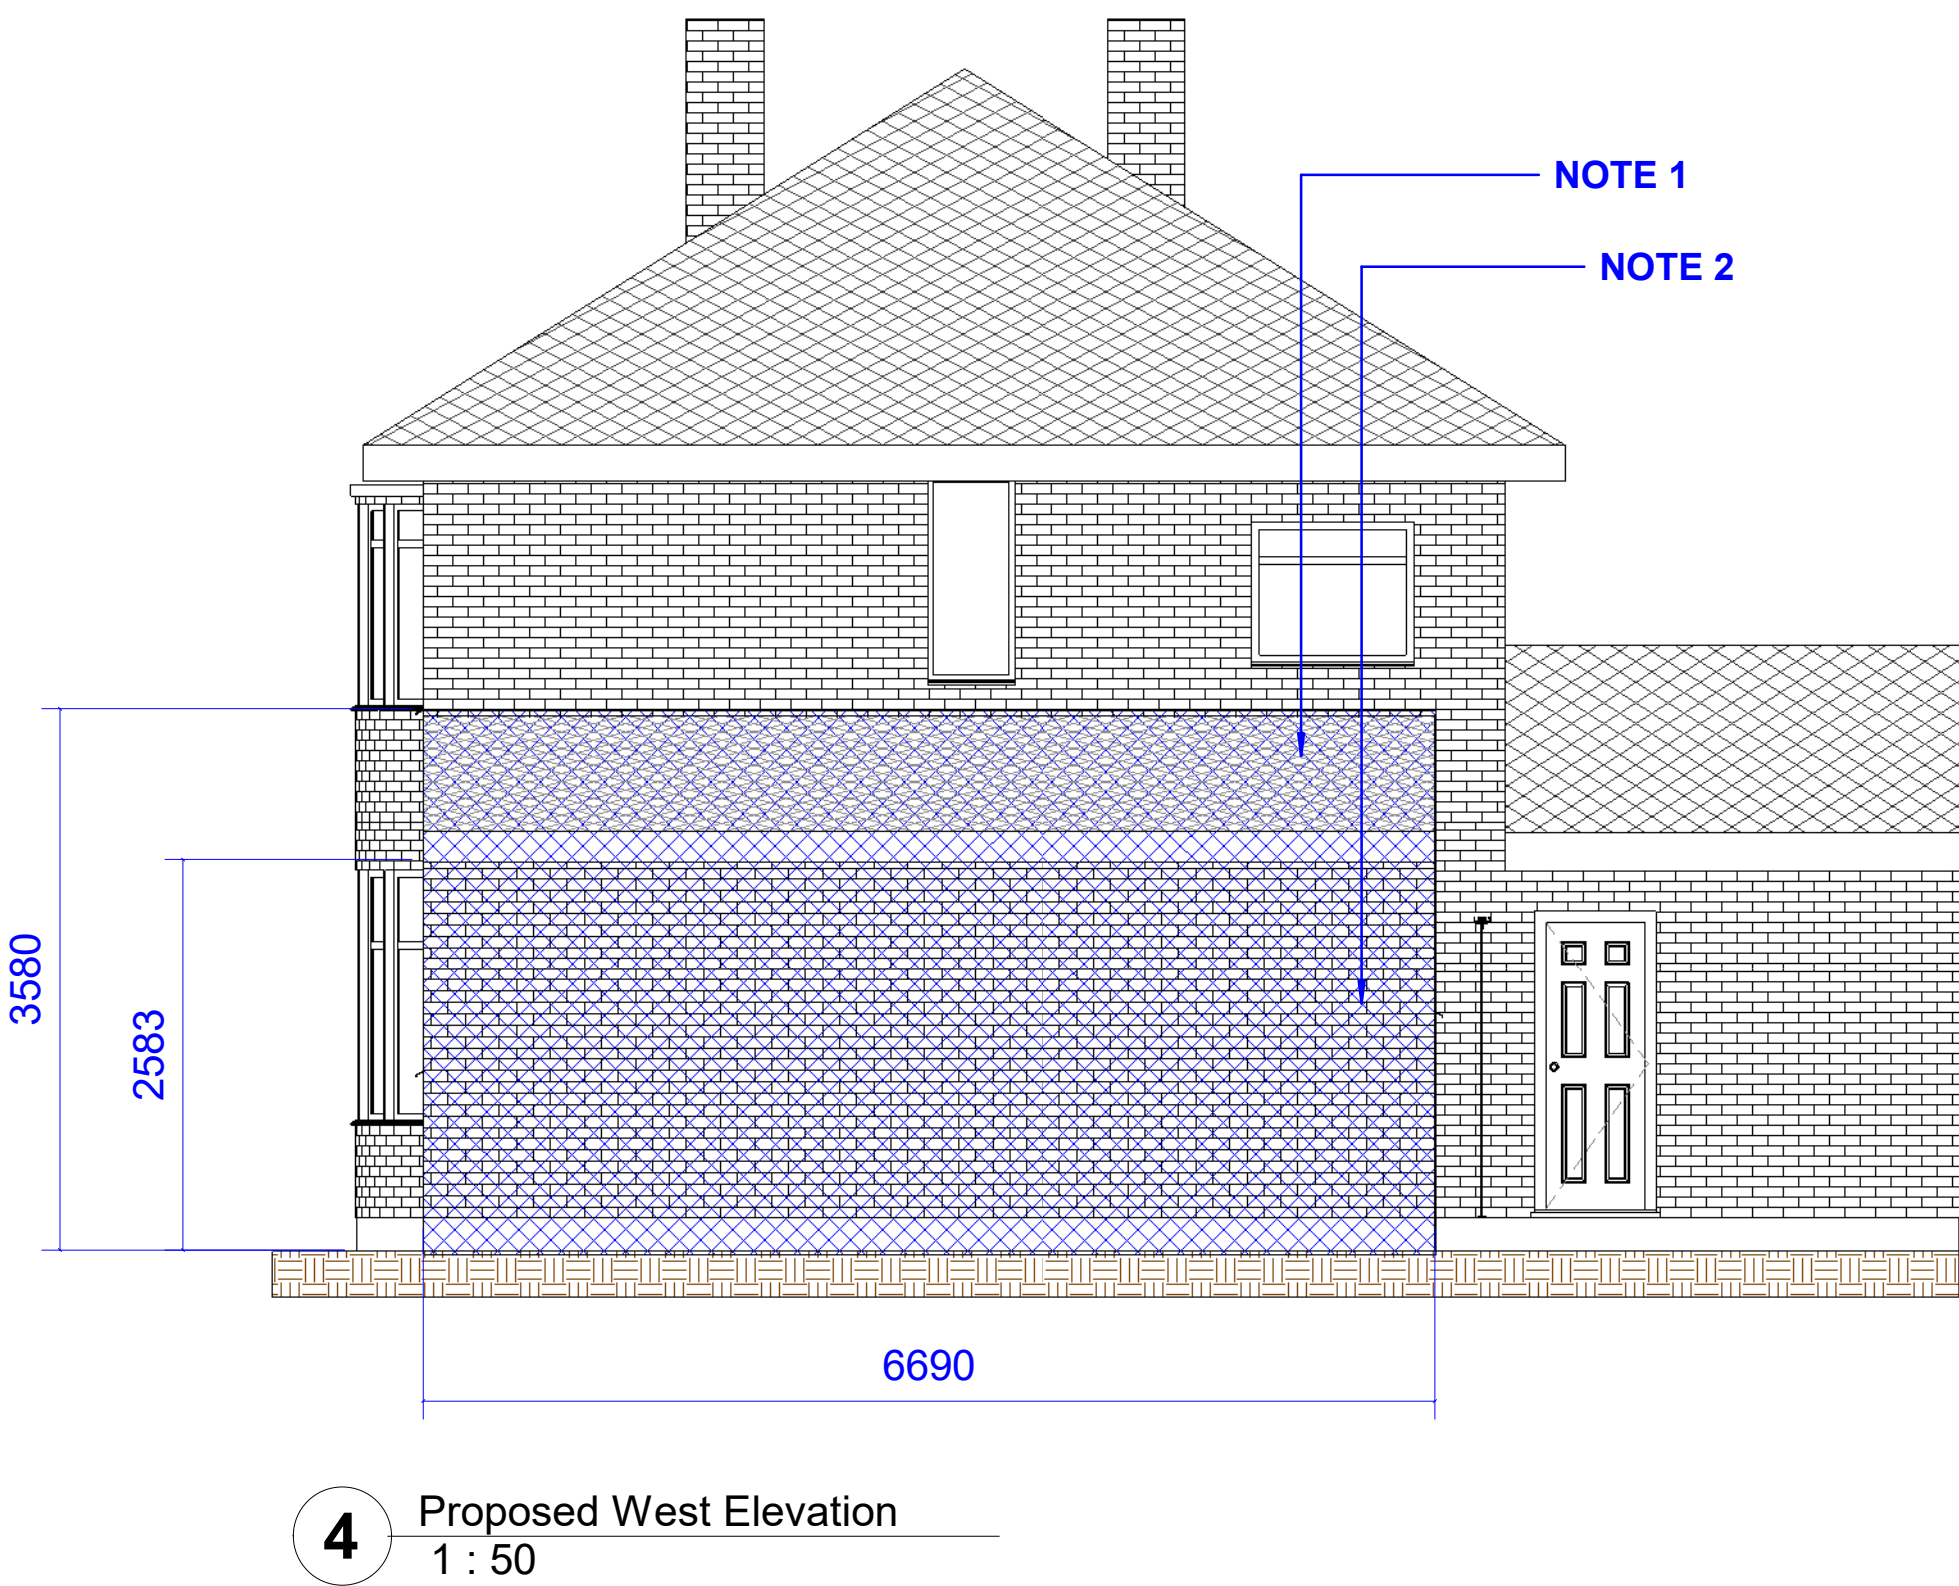
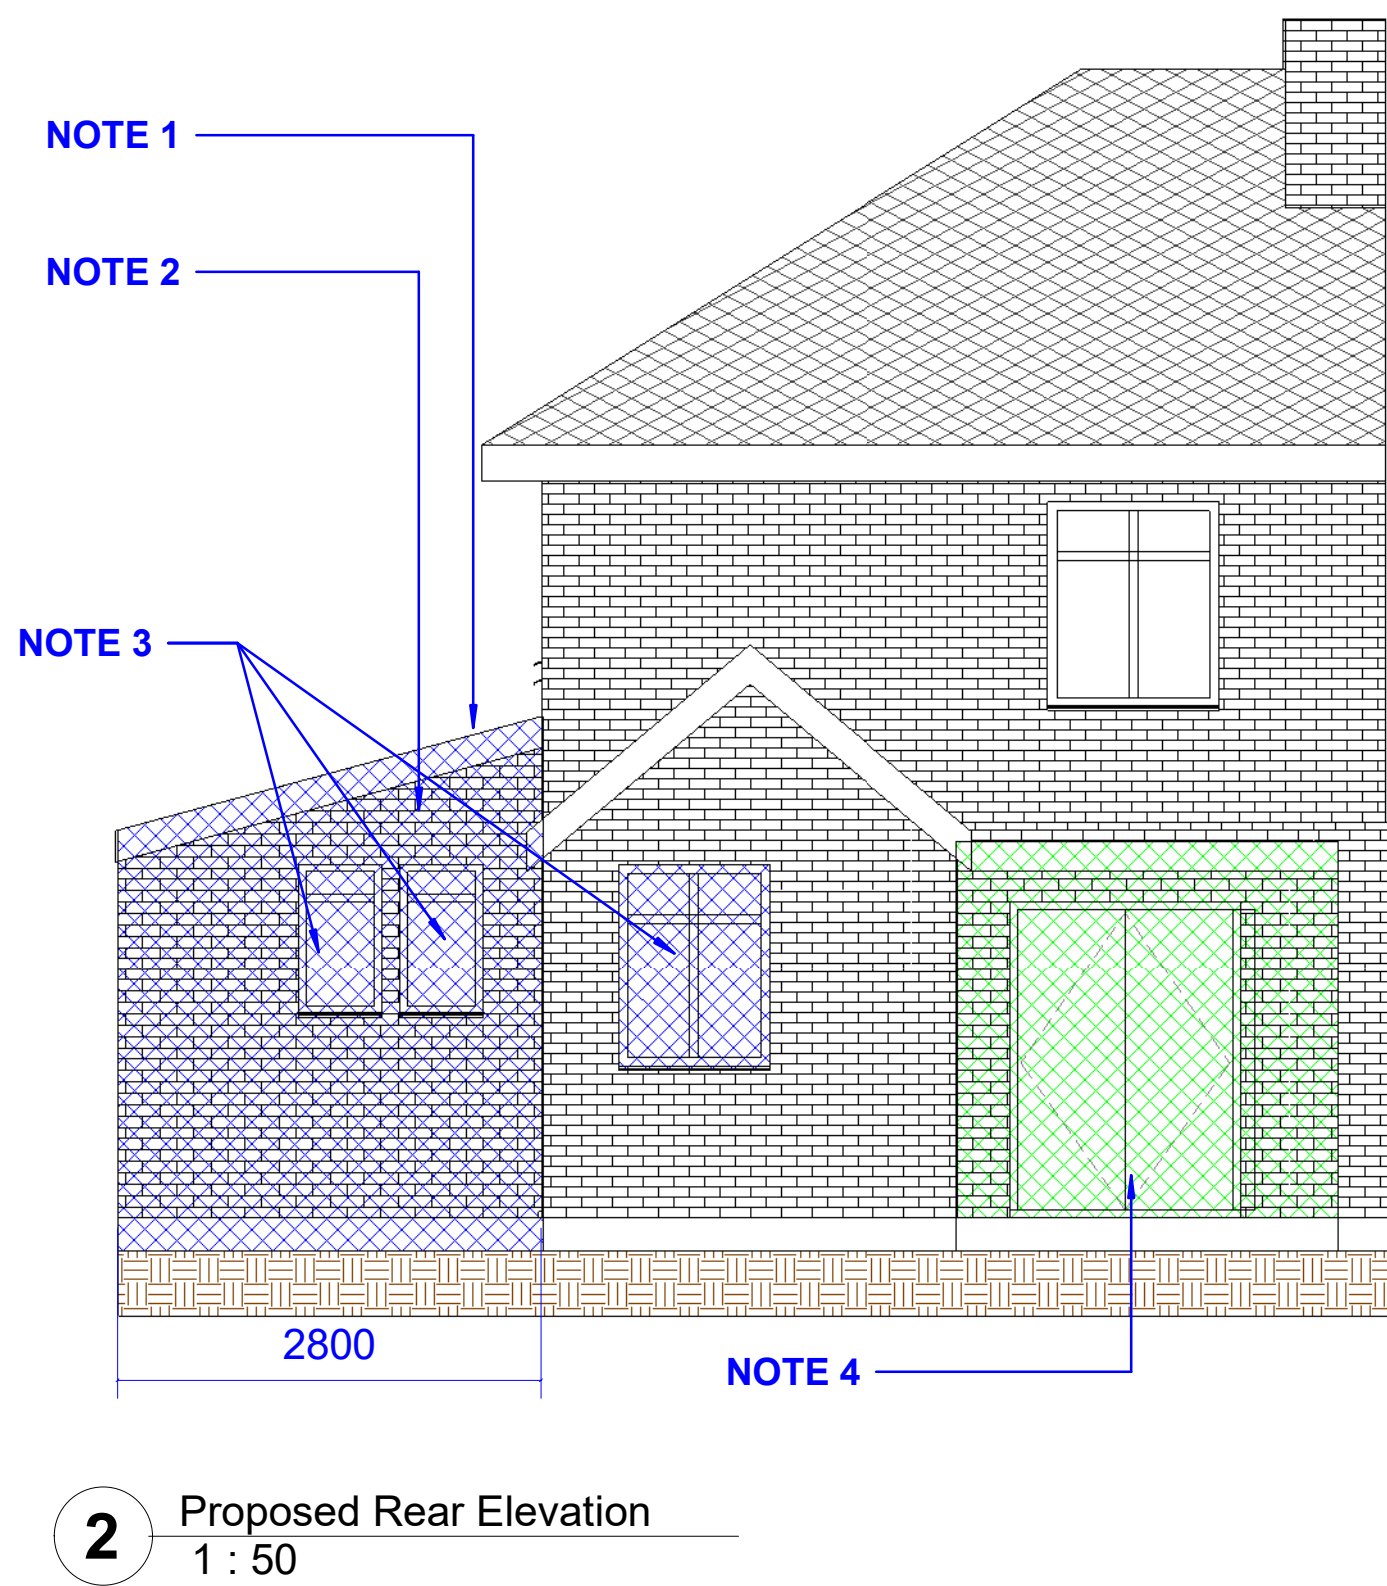
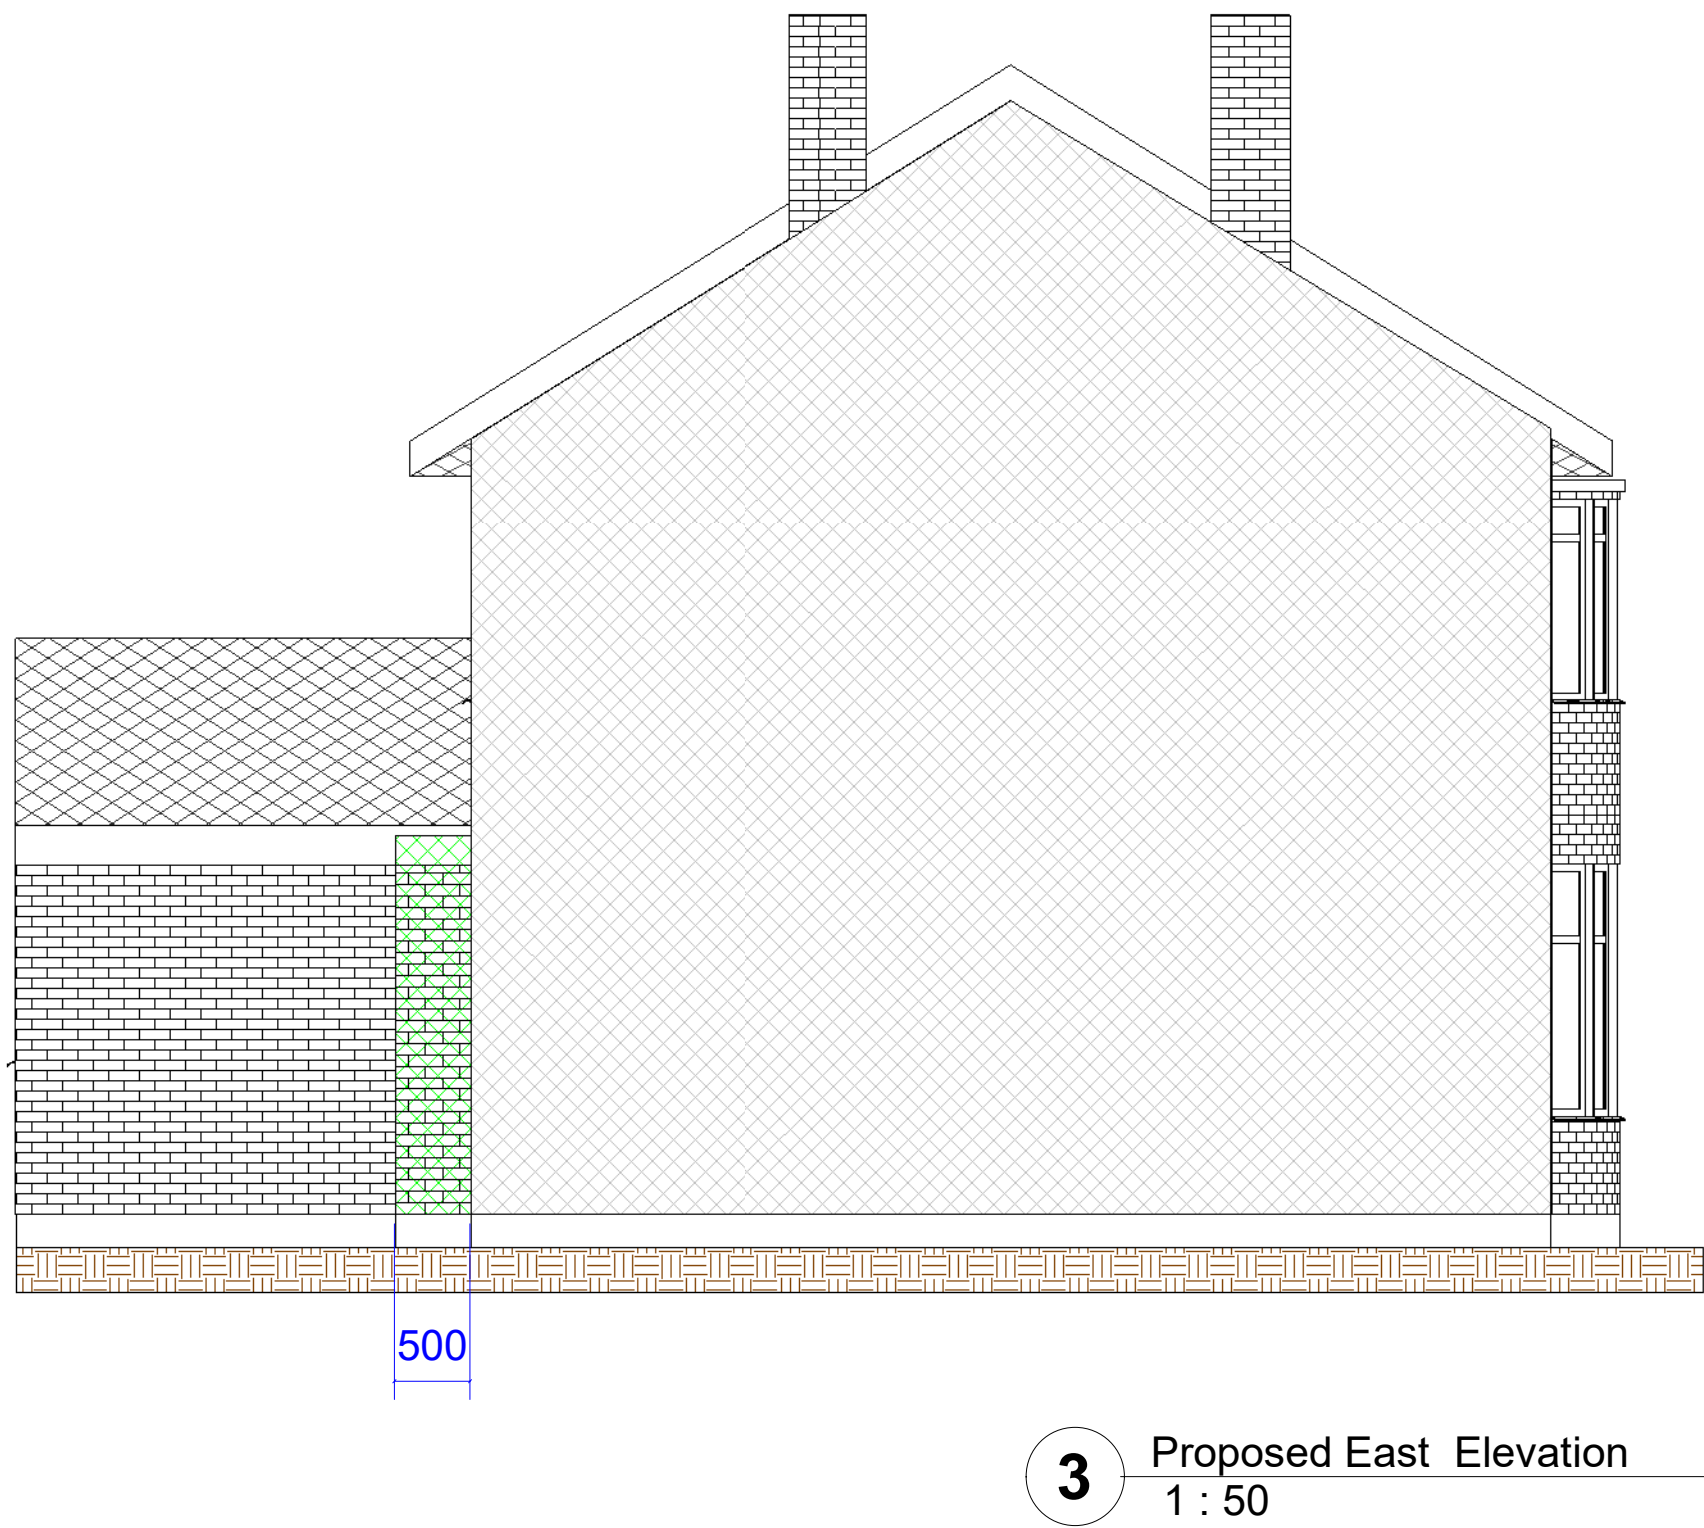


1. All dimensions in millimeters unless otherwise specified.
2. The contractor to check all dimensions, angles, drain runs and conditions on site before works commencement.

- NOTE 1** - NEW ROOF TO MATCH EXISTING ROOF
- NOTE 2** - BRICK WALLS TO MATCH EXISTING WALLS
- NOTE 3** - NEW WINDOWS TO MATCH EXISTING WINDOWS
- NOTE 4** - NEW PATIO DOOR

-  TO BE DEMOLISHED / REMOVED
-  NEW EXTENSION / ELEMENTS
-  REAR BAY TO BE RE-BUILD AND REPALCE BY FRENCH DOOR

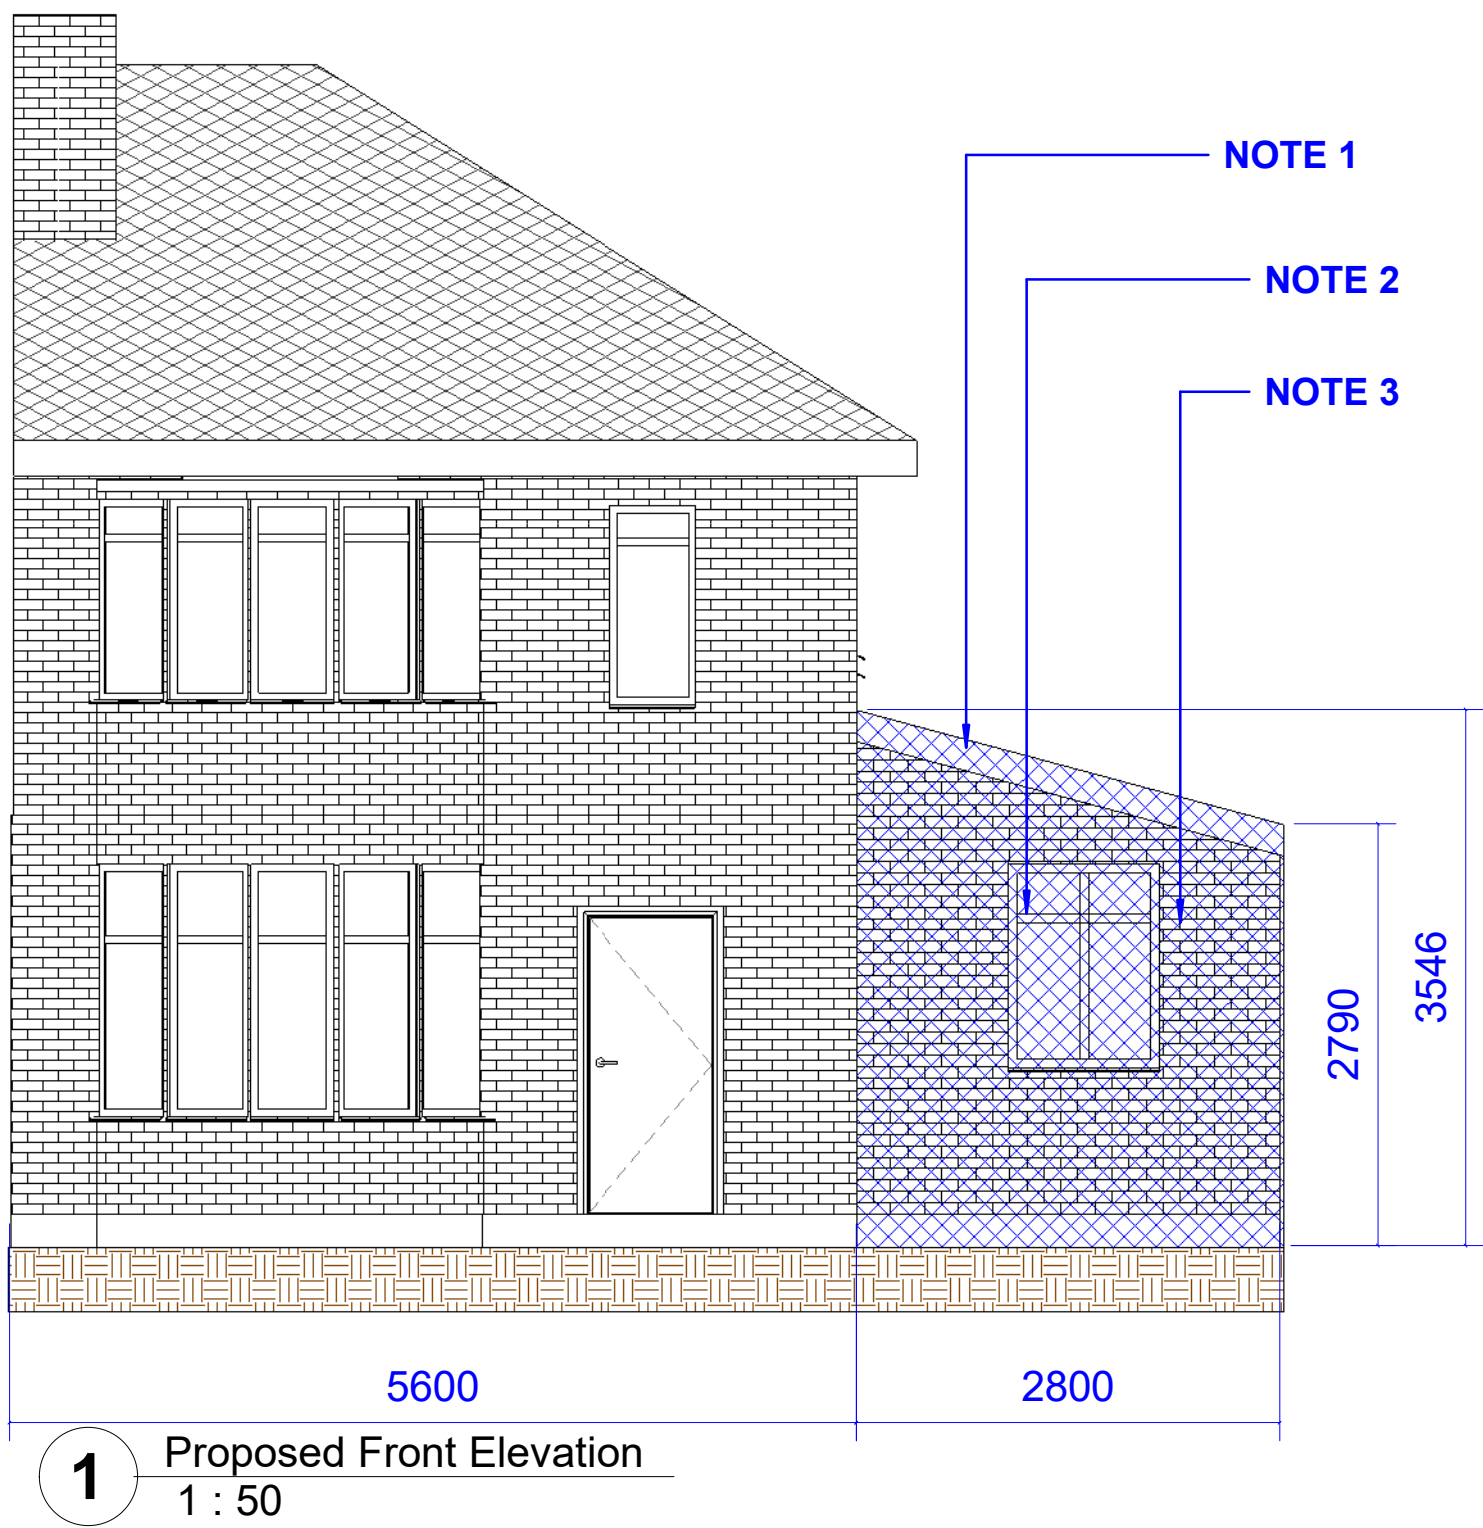

Rev.	Date	Seq	BY	Description
01	27.06.2025	1	MK	DRAFT



22 Micklefield Way, Borehamwood, WD6 4LG
office@mkcreative.me.uk

Client:
Tomasz Hubicki

Project:
71 Agecoft Road West, Manchester,
M25 9RF

Drawing area:

Drawing Title:
ELEVATIONS -PROPOSED

Approved By: OK	Date: 27.06.2025
Checked By: OK	Scale: 1 : 50
Drawn By: MZ	Size: A1

Status:
FOR PRE PLANNING

Drawing No. 71 AGECOFT - 006	Rev. 01
---------------------------------	------------