


1. All dimensions in millimeters unless otherwise specified.
2. The contractor to check all dimensions, angles, drain runs and conditions on site before works commencement.

[illegible]

01	27.06.2025	1	MK	DRAFT
Rev.	Date	Seq.	BY	Description

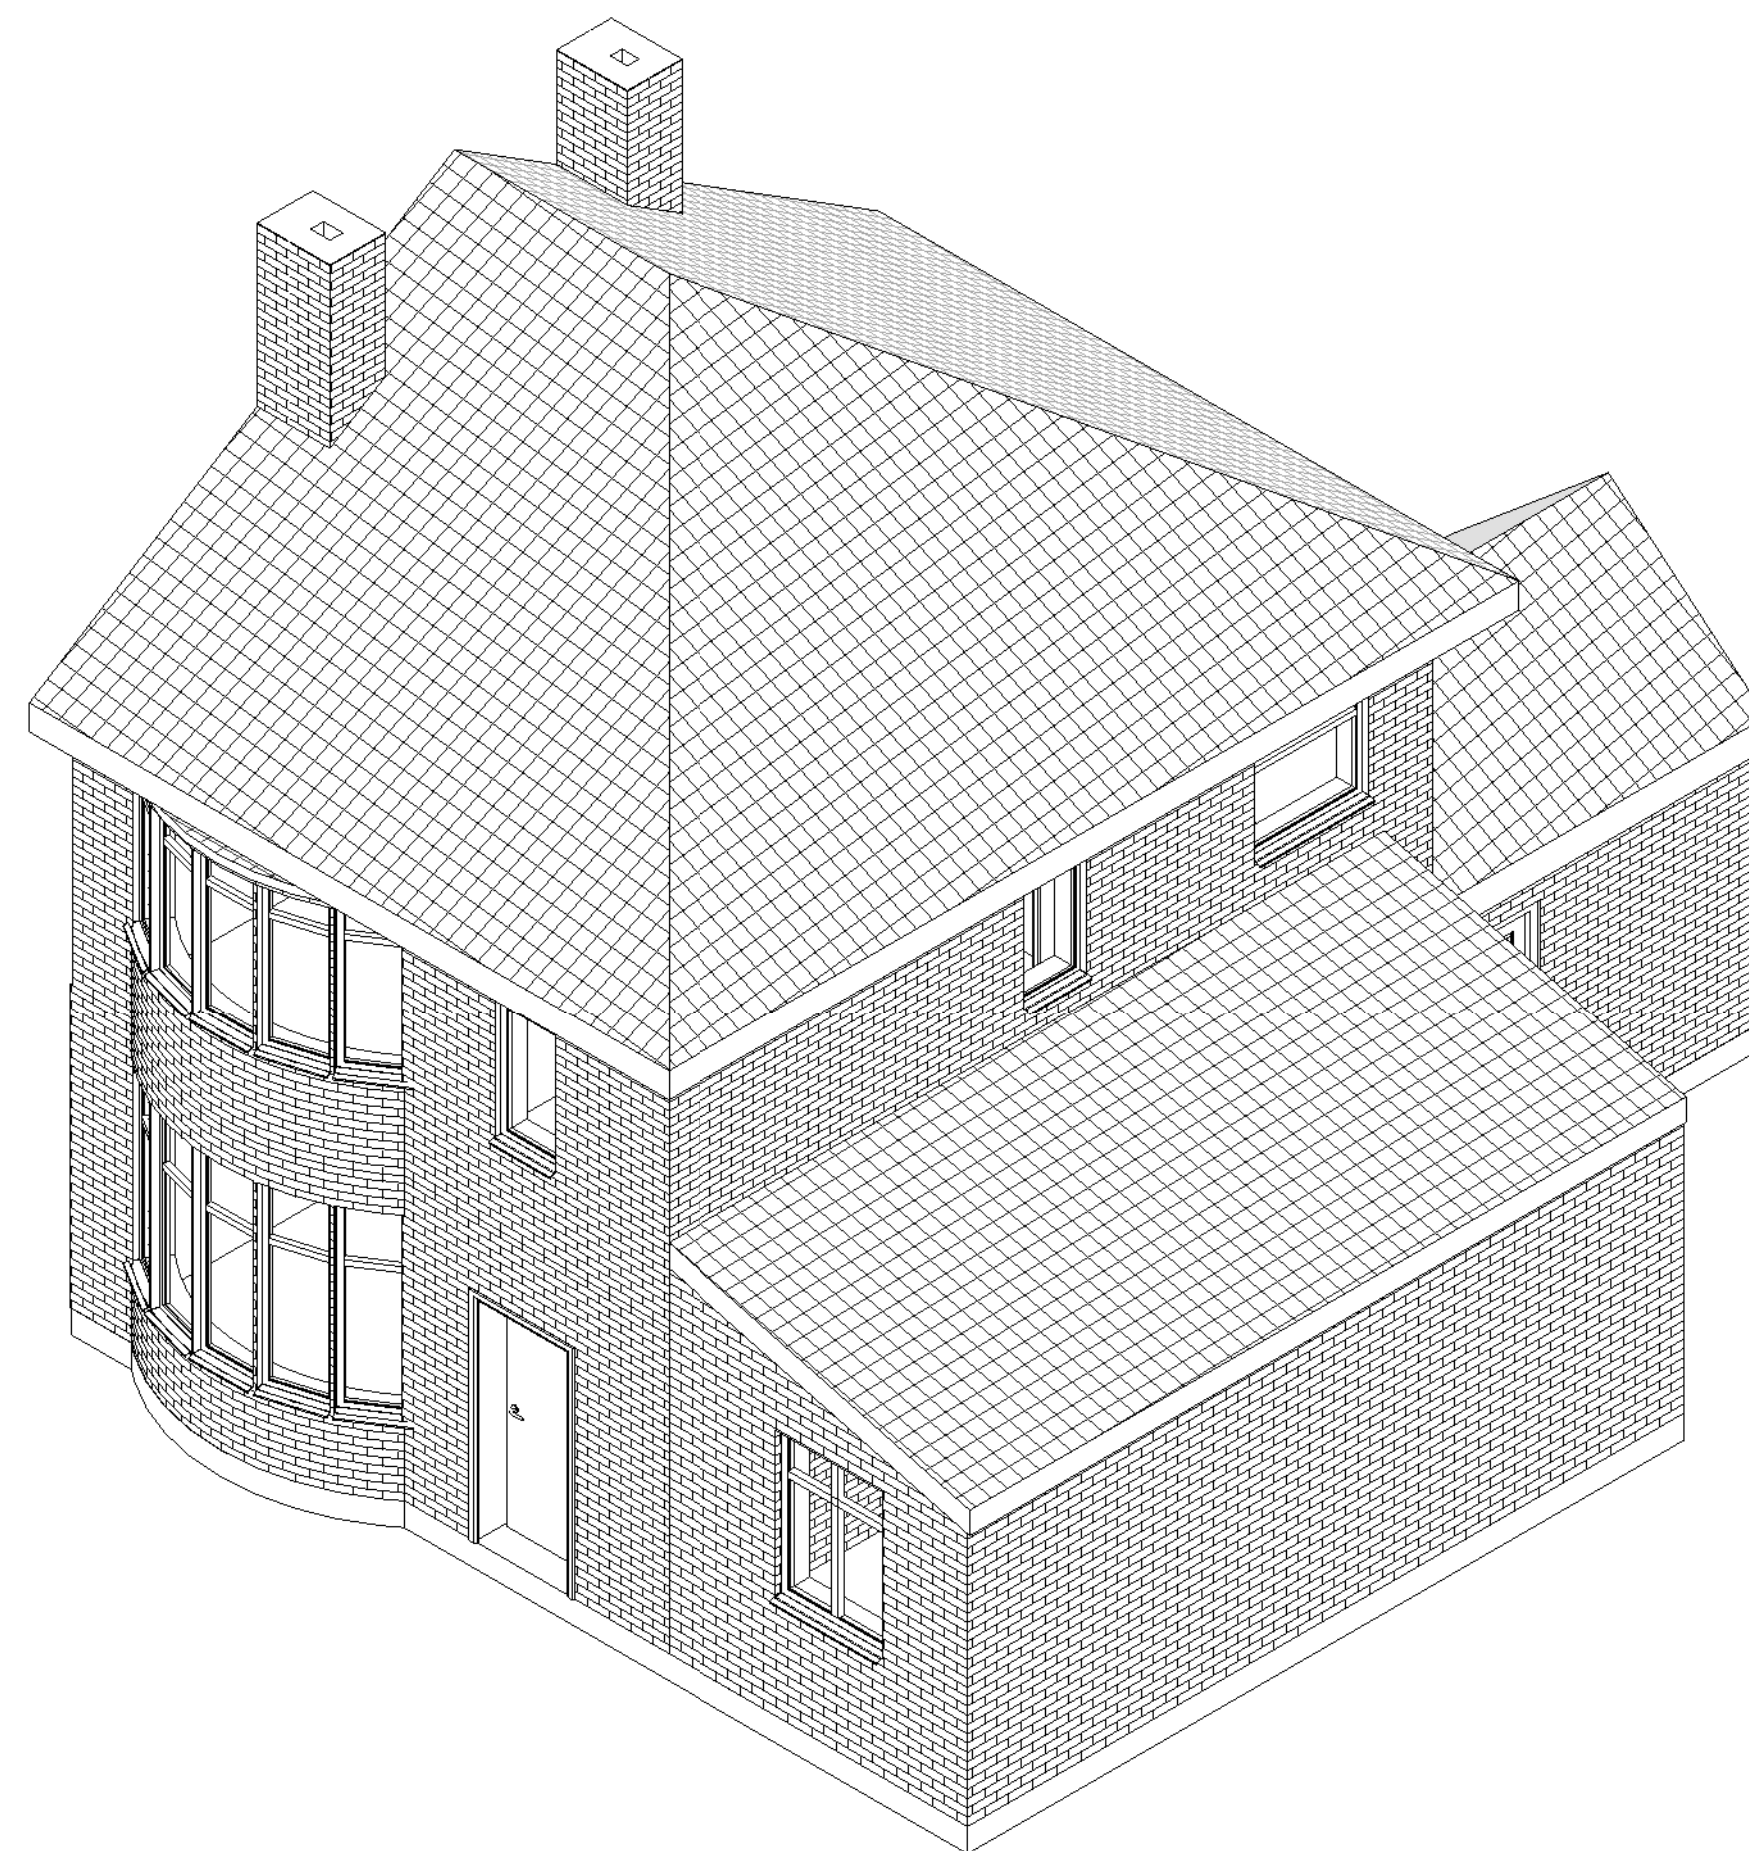

22 Micklefield Way, Borehamwood, WD6 4LG
office@mkcreative.me.uk

Client:

Tomasz Hubicki

Project

71 Agecoft Road West,Manchester,
M25 9RF

Drawing area:

Drawing Title:
ISOMETRIC VIEW

Approved By: OK	Date: 27.06.2025
Checked By: OK	Scale:
Drawn By: MZ	Size: A1

Status:

FOR PRE PLANNING

Drawing No.

71 AGECOFT - 007

Rev.
01