


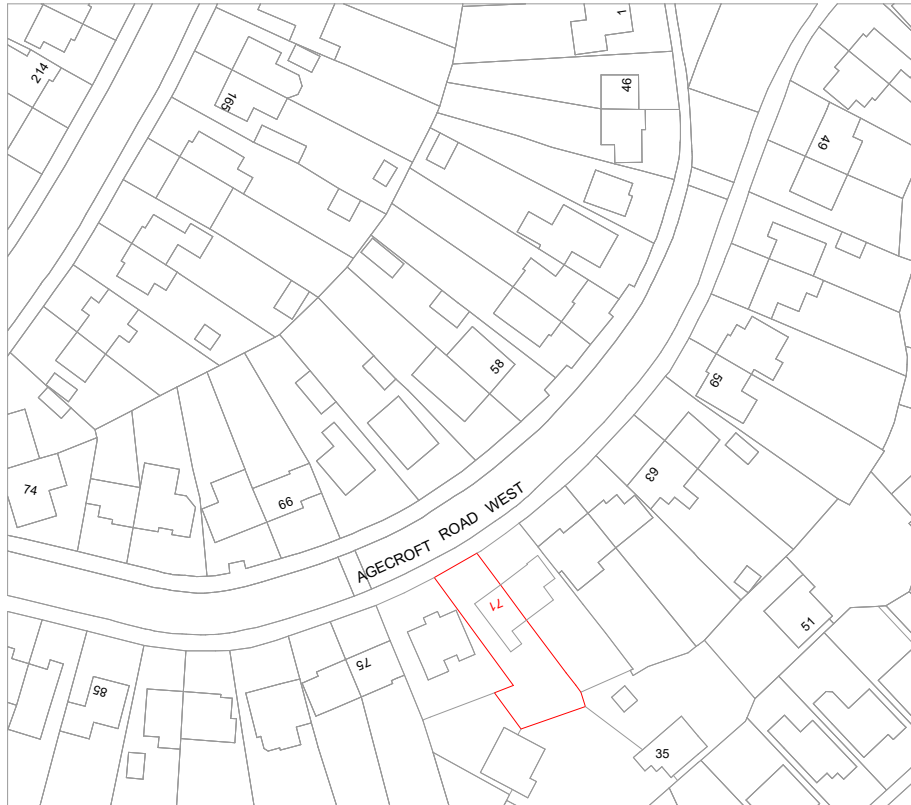


RxQuestAPlan
Map number: TQRQM25178095151083
The location plan
was prepared by: mkcreative
on: 27/06/2025
Project ID: 25178095151083
Date of Production: 27/06/2025
1 Year's Unlimited Use for 1 user/office



VISUAL SCALE 1:1250@A4

N

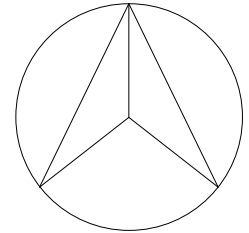

office@mkcreative.me.uk
22 Micklefield Way
Borehamwood
WD6 4LG

Client: Tomasz Hubicki	
Project: 71 Agecroft Road West, Manchester, M25 9RF	
Drawing: LOCATION PLAN	
Scale: A4@1 : 1250	
Date: 27.06.2025	
Status: FOR PRE PLANNING	
Drawing No. 71 AGECROFT - 001	Rev. A1