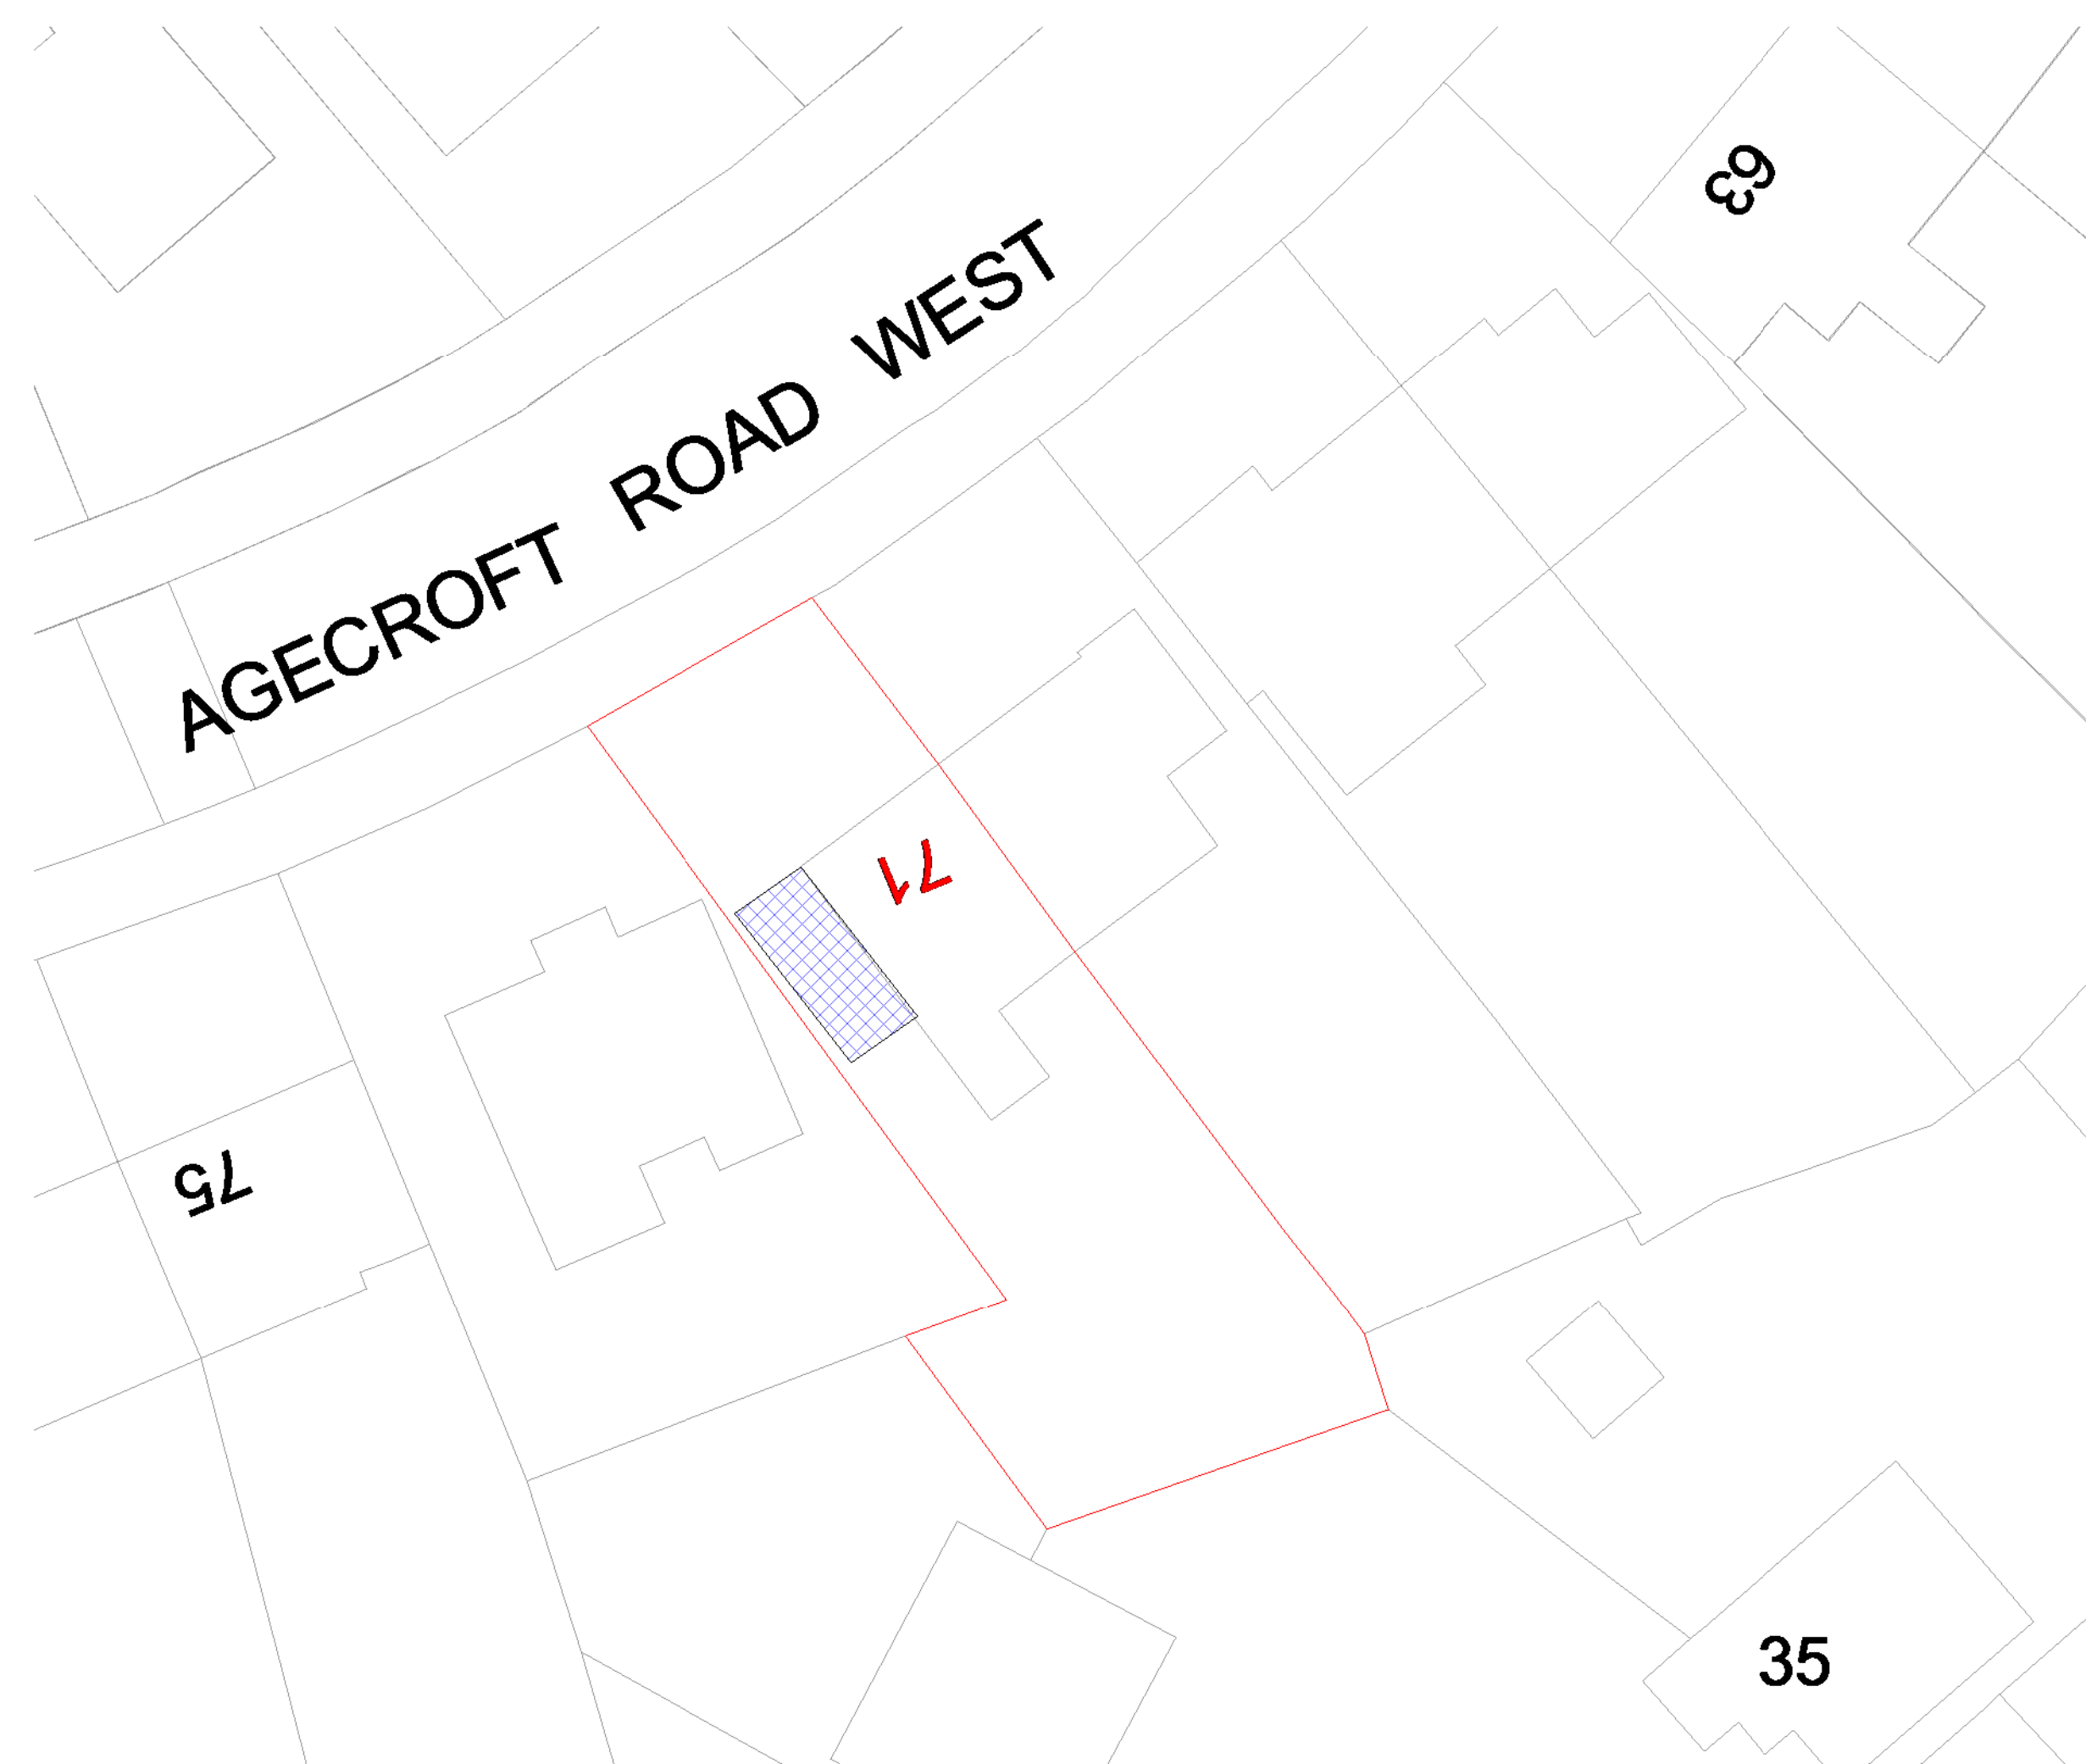
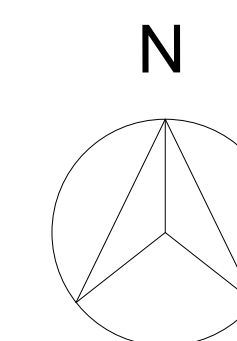


1. All dimensions in millimeters unless otherwise specified.
2. The contractor to check all dimensions, angles, drain runs and conditions on site before works commencement.

[illegible]

22 Micklefield Way, Borehamwood, WD6 4LG
office@mkcreative.me.uk

Client:

Tomasz Hubicki

	Project
--	---------

71 Agecoft Road West, Manchester,
M25 9RF

Drawing area:

Drawing Title:
BLOCK PLAN

Approved By: OK	Date: 27.06.2025
--------------------	------------------

By: OK	
Checked By: OK	Scale: As indicated

Drawn By :	MZ	Size: A
------------	----	---------

Status:

FOR PRE PLANNING

Drawing No.	Rev
71 AGECOFT - 002	01