
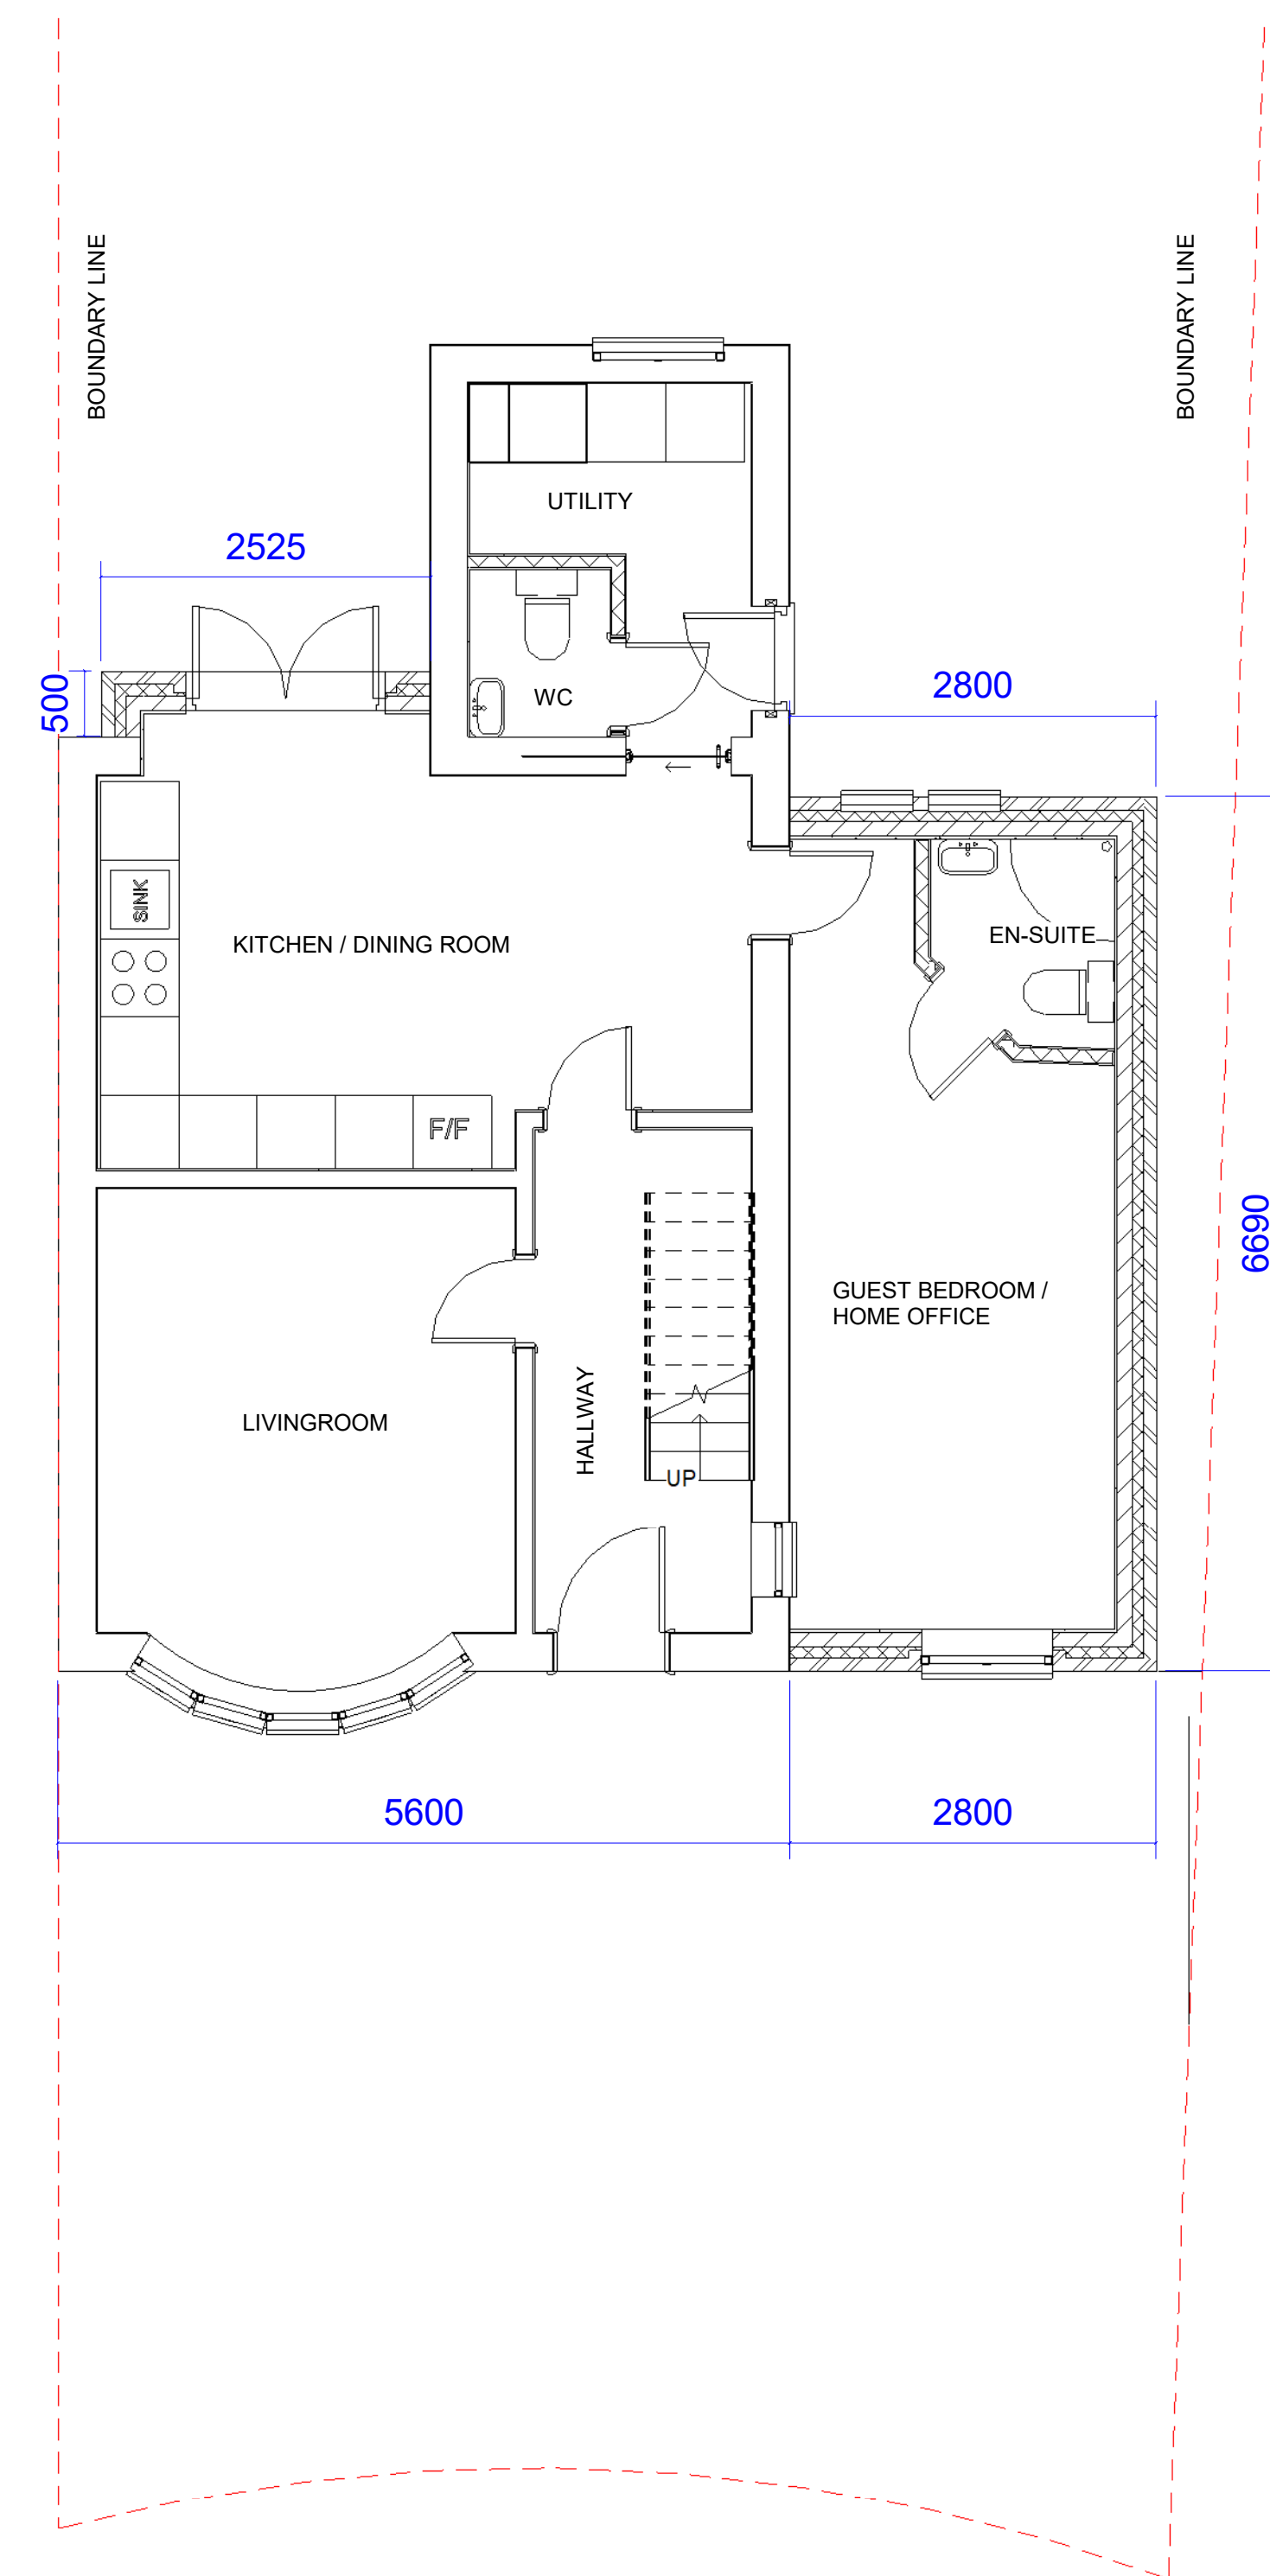
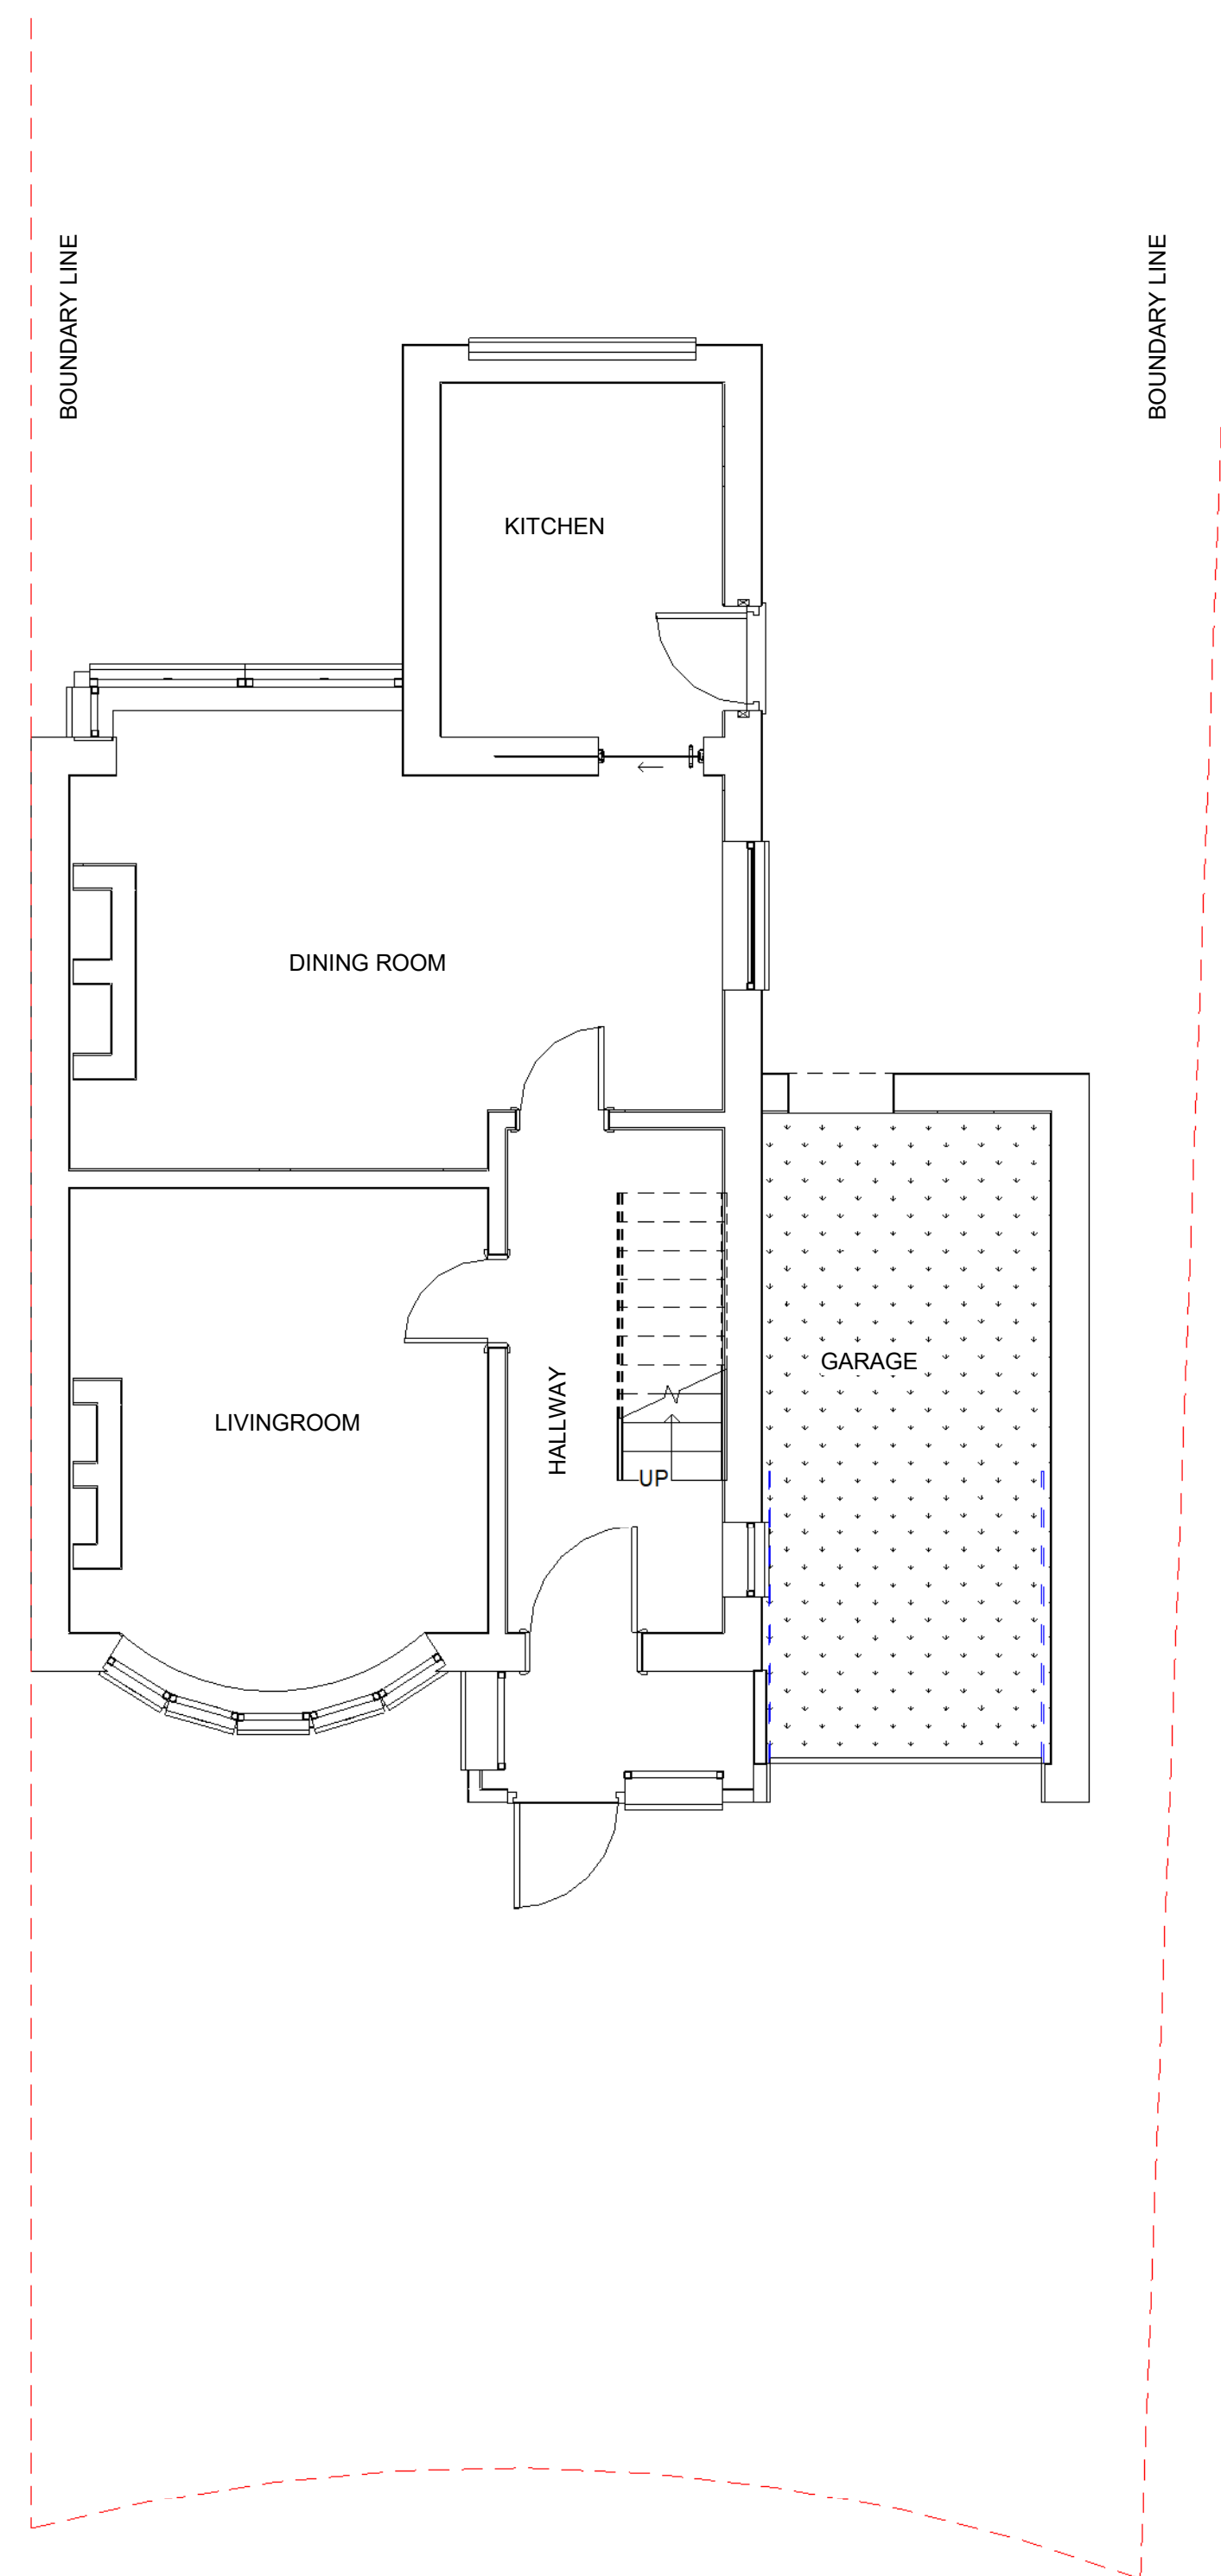


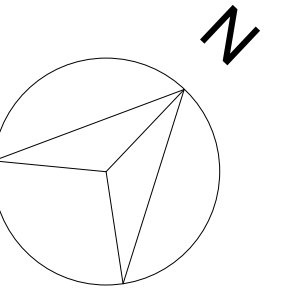

0 1 2 3 4 5m

VISUAL SCALE 1:50@A1

1. All dimensions in millimeters unless otherwise specified.
2. The contractor to check all dimensions, angles, drain runs and conditions on site before works commencement.

[illegible]

01	27.06.2025	1	MK	DRAFT
Rev.	Date	Seq.	BY	Description



22 Micklefield Way, Borehamwood, WD6 4LG
office@mkcreative.me.uk

Client:
Tomasz Hubicki

Project:
71 Agecoft Road West, Manchester,
M25 9RF

Drawing area:

Drawing Title:
GROUND FLOOR - EXISTING AND
PROPOSED

Approved By: OK	Date: 27.06.2025
Checked By: OK	Scale: 1 : 50
Drawn By: MZ	Size: A1

Status: **FOR PRE PLANNING**

Drawing No.	Rev.
71 AGECOFT - 003	01