





Front
1 : 50

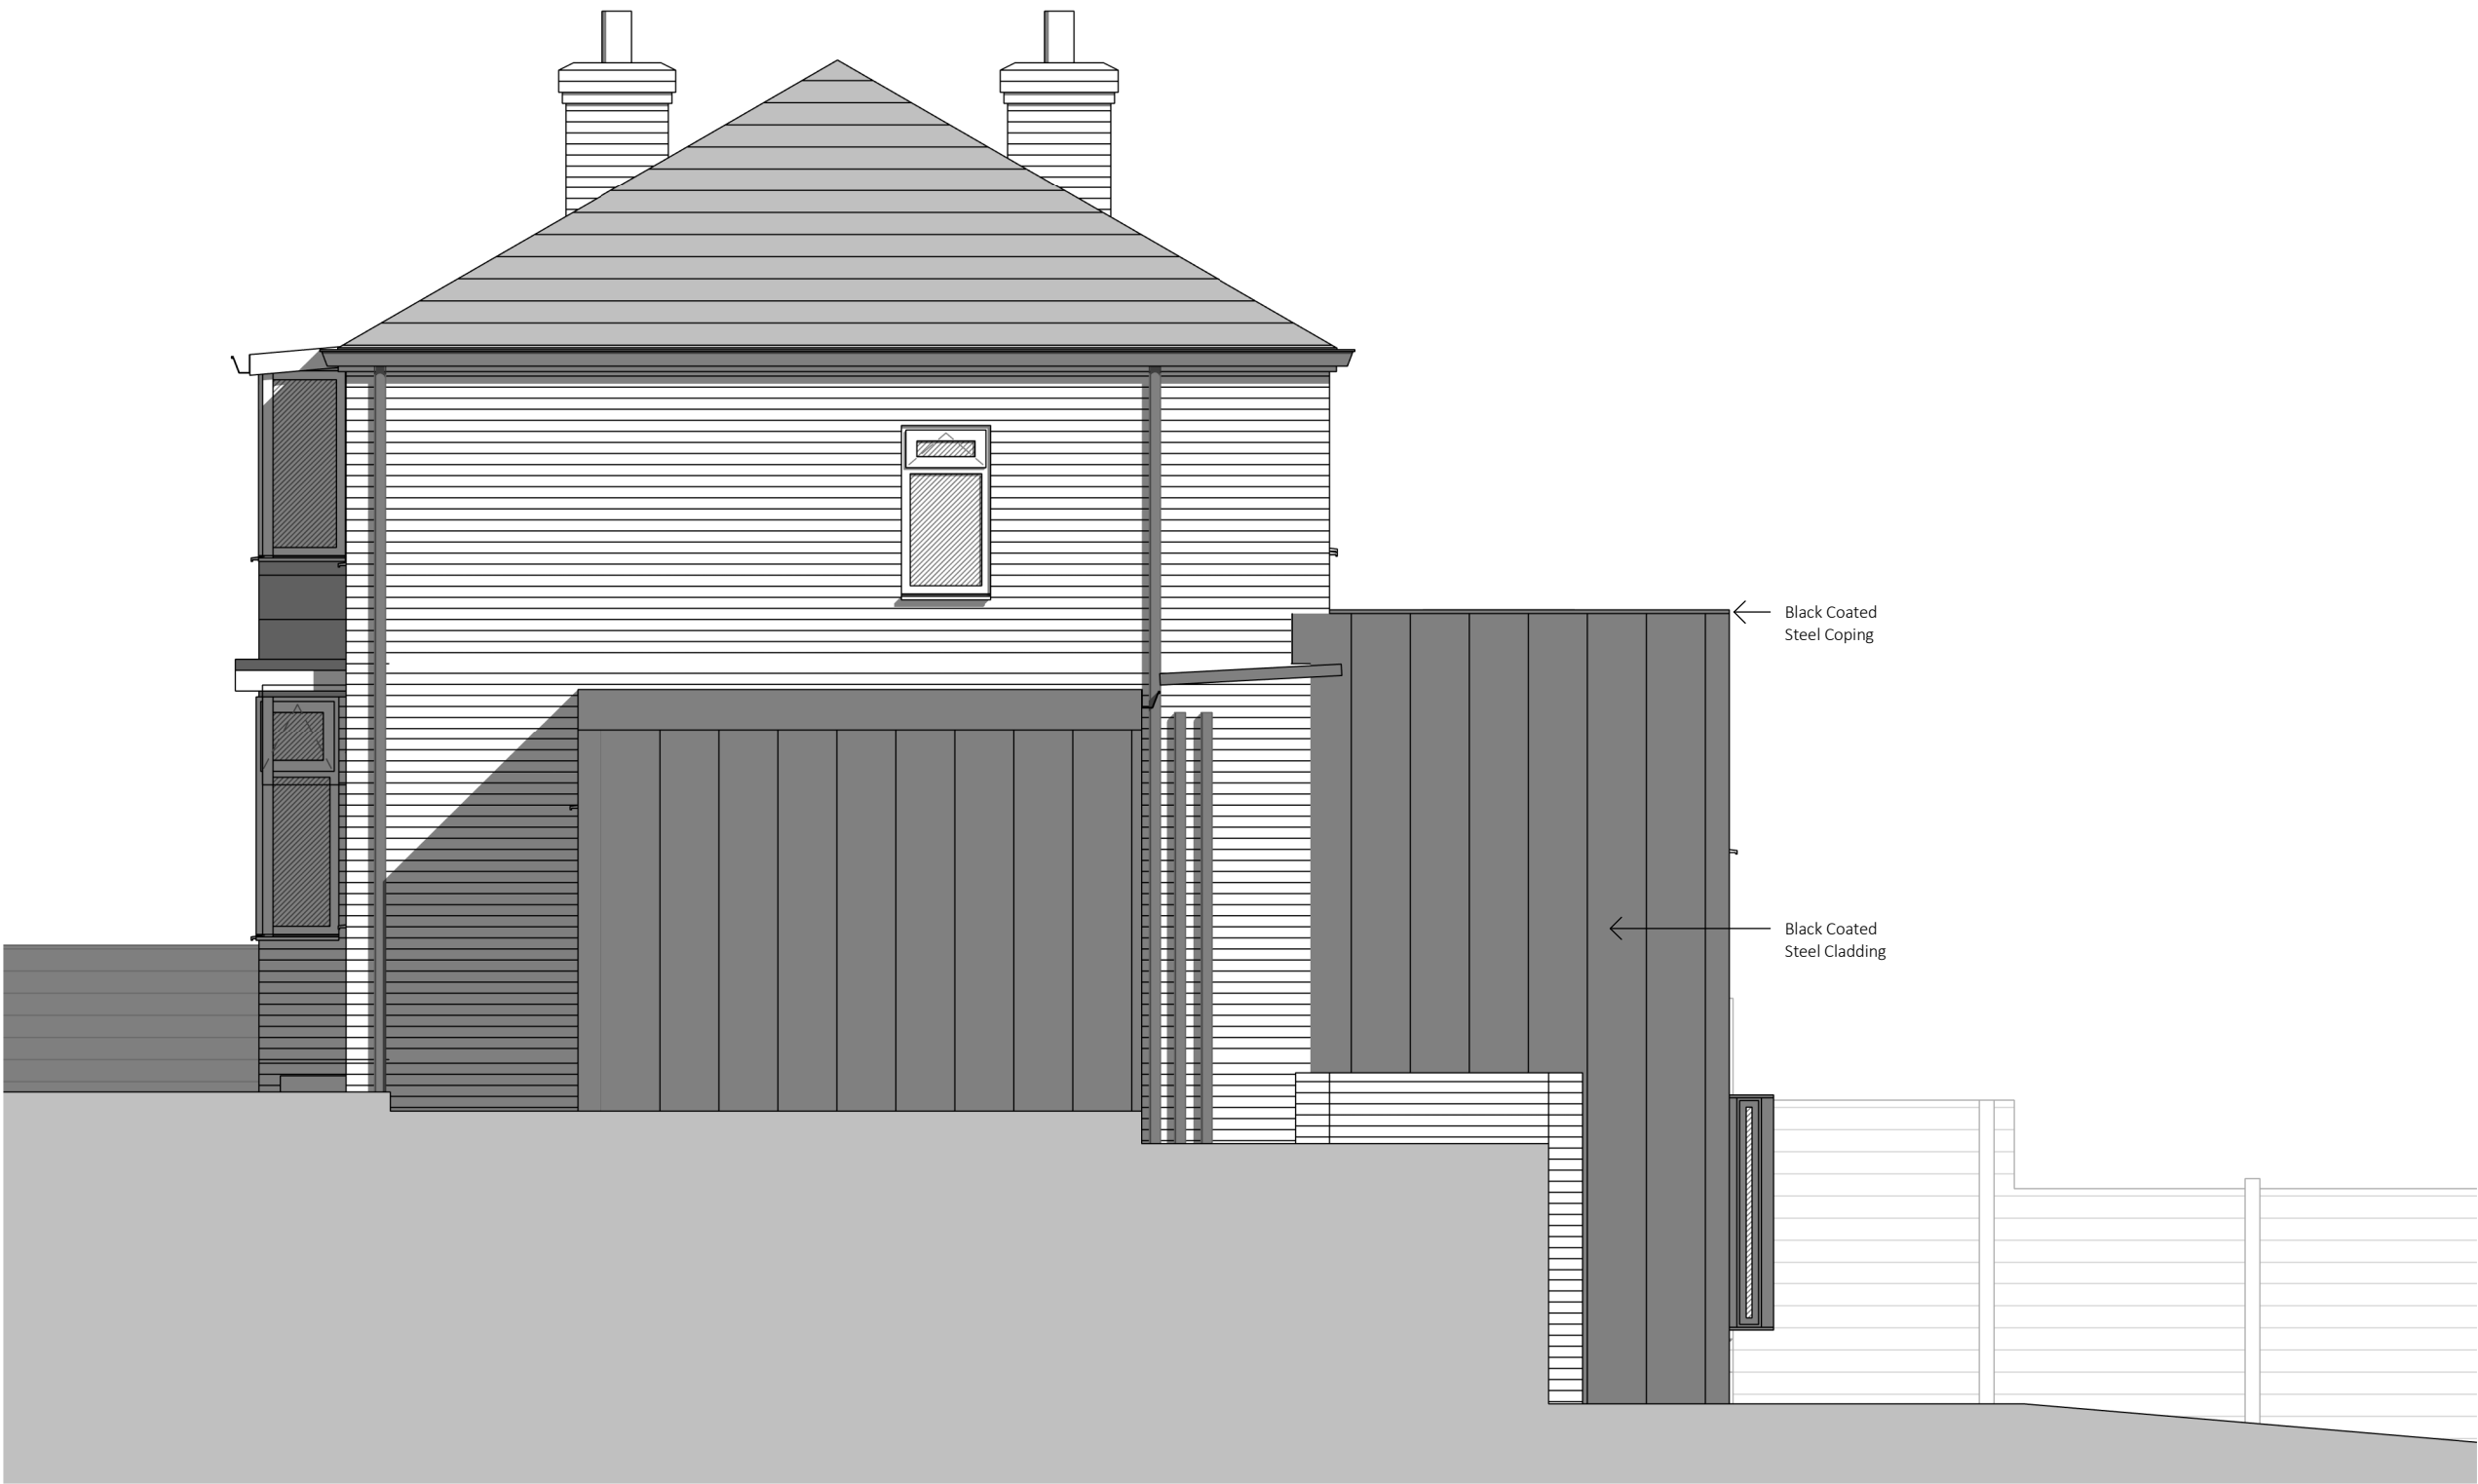

Side
1 : 50



Rear
1 : 50

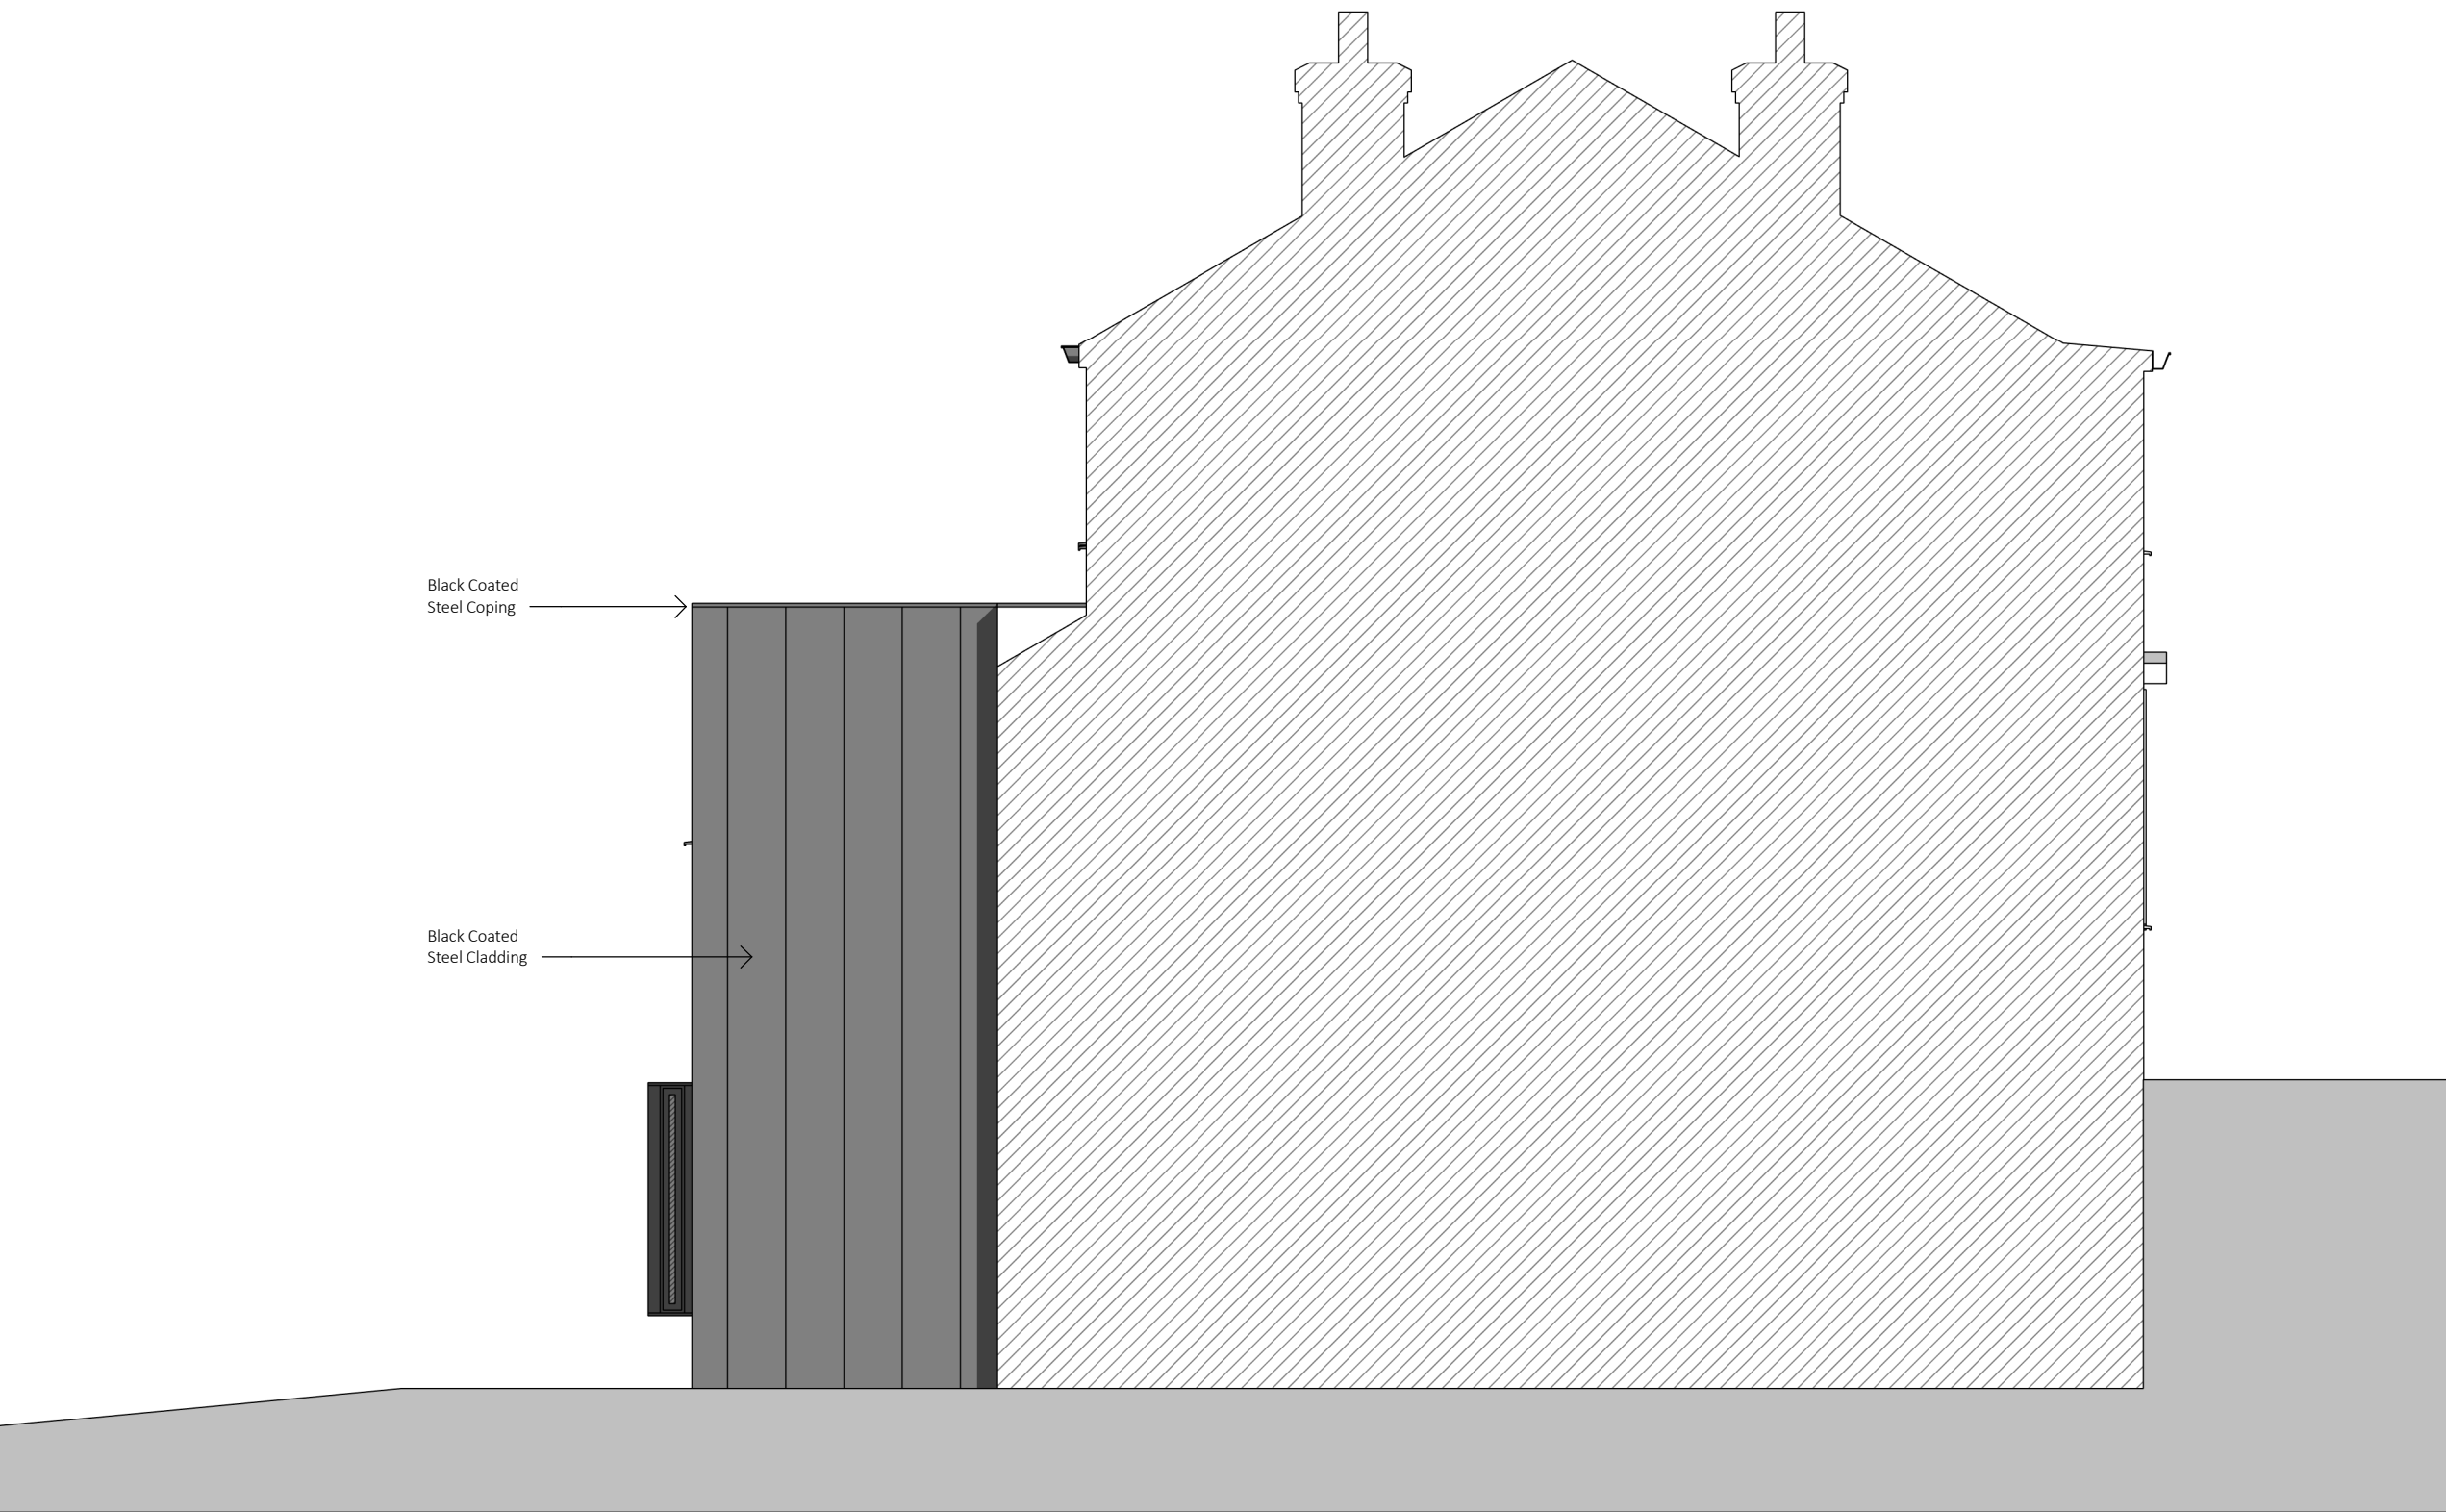

Party Wall
1 : 50

0 1 2 3 4m
1:50

- General Notes:
- Do not scale from drawings.
 - Errors to be reported immediately to the architect.
 - To be read in conjunction with all relevant architect, services and structural engineer, and other consultant information.
 - All existing site, tree and building information has been compiled from different sources.
 - All dimensions to be checked on site prior to construction, manufacture or installation.
 - All information copyright of Tom Attewell Architects.

Rev	Description	Date
-----	-------------	------

Status:

Planning

Client:
Mr and Mrs Barker - Killeen

Site:
28 Sunningdale Drive, Prestwich, M25 1JX

Scale at A1: 1 : 50 Project No: 2505	Scale at A3: 1 : 100 Drawing No: 210-3	Date: 05.06.25 Revision:
---	---	--------------------------------