




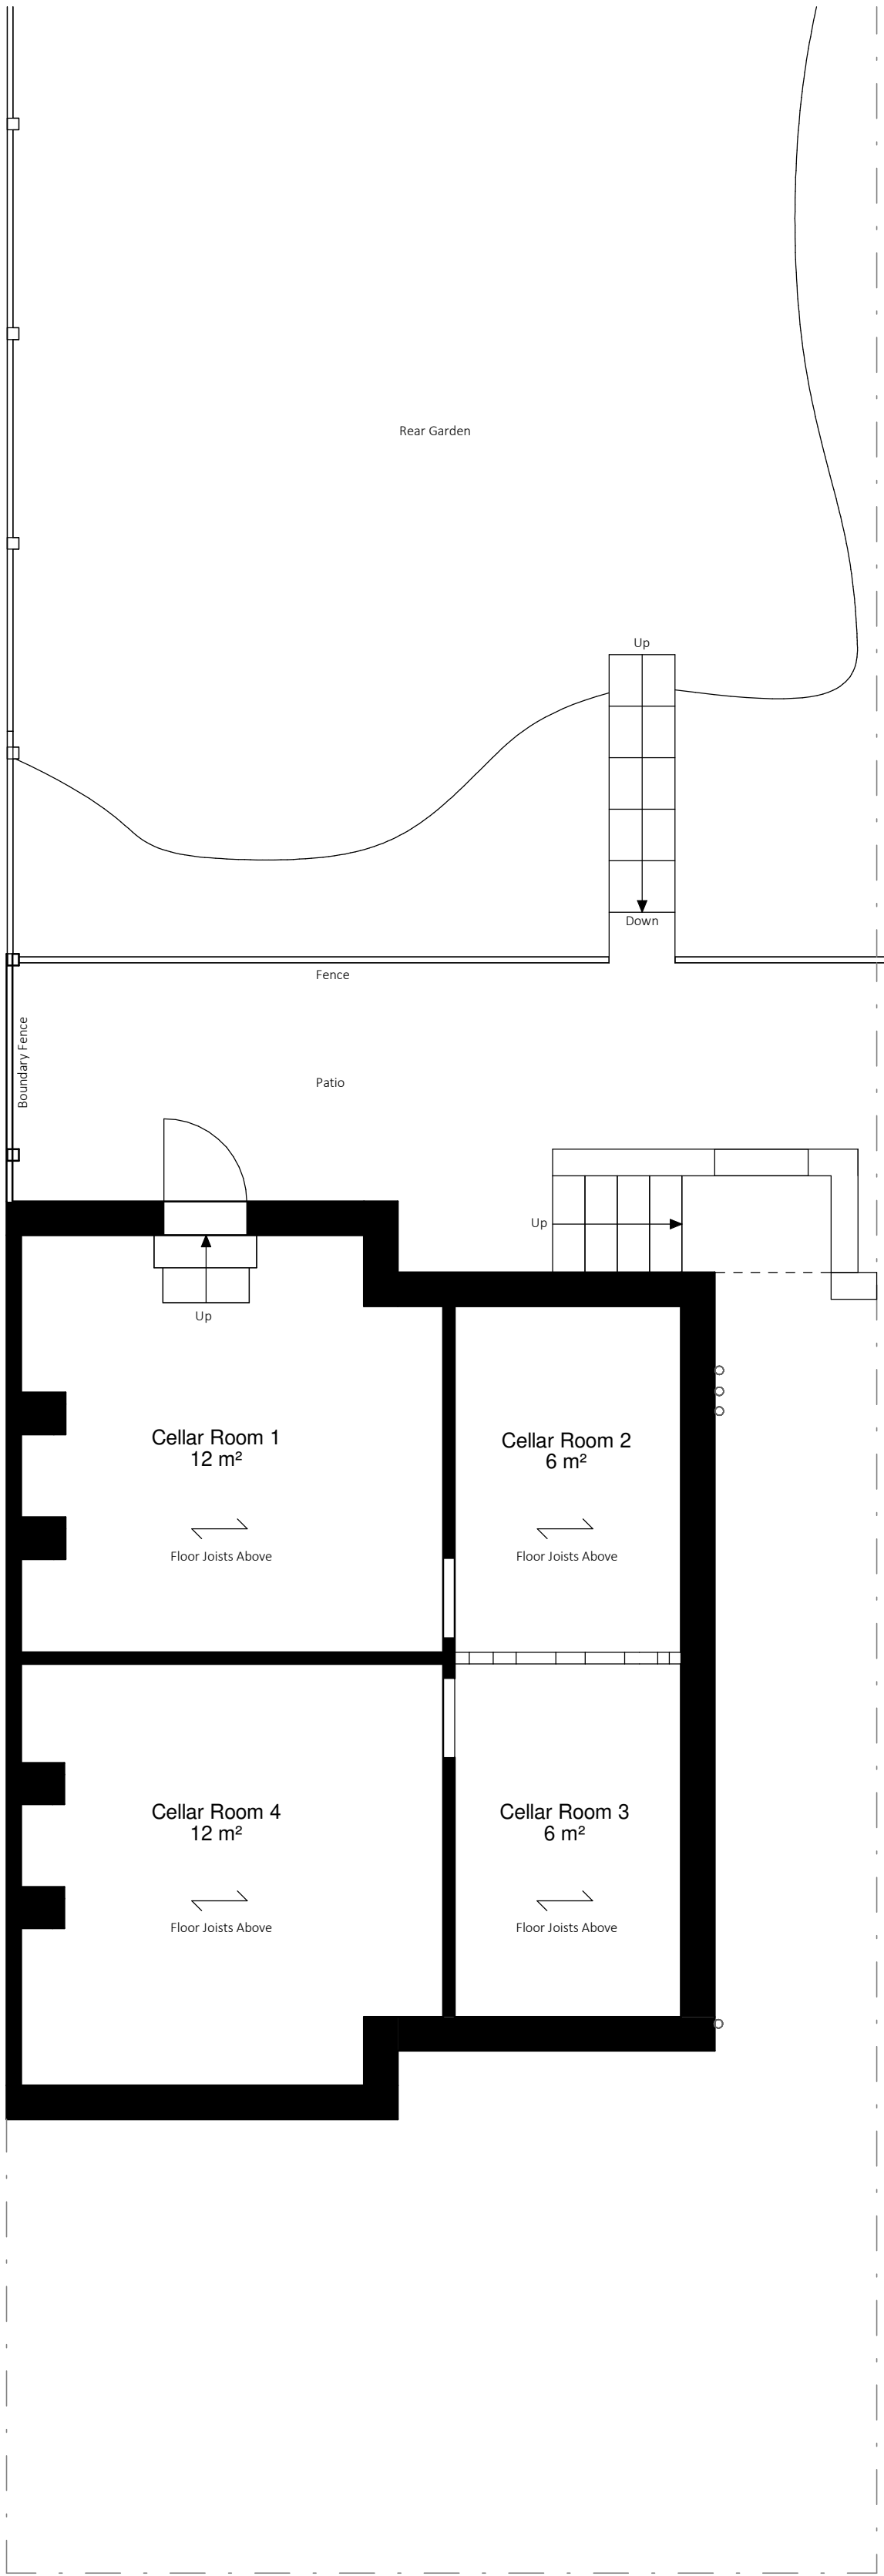

Cellar
1 : 50

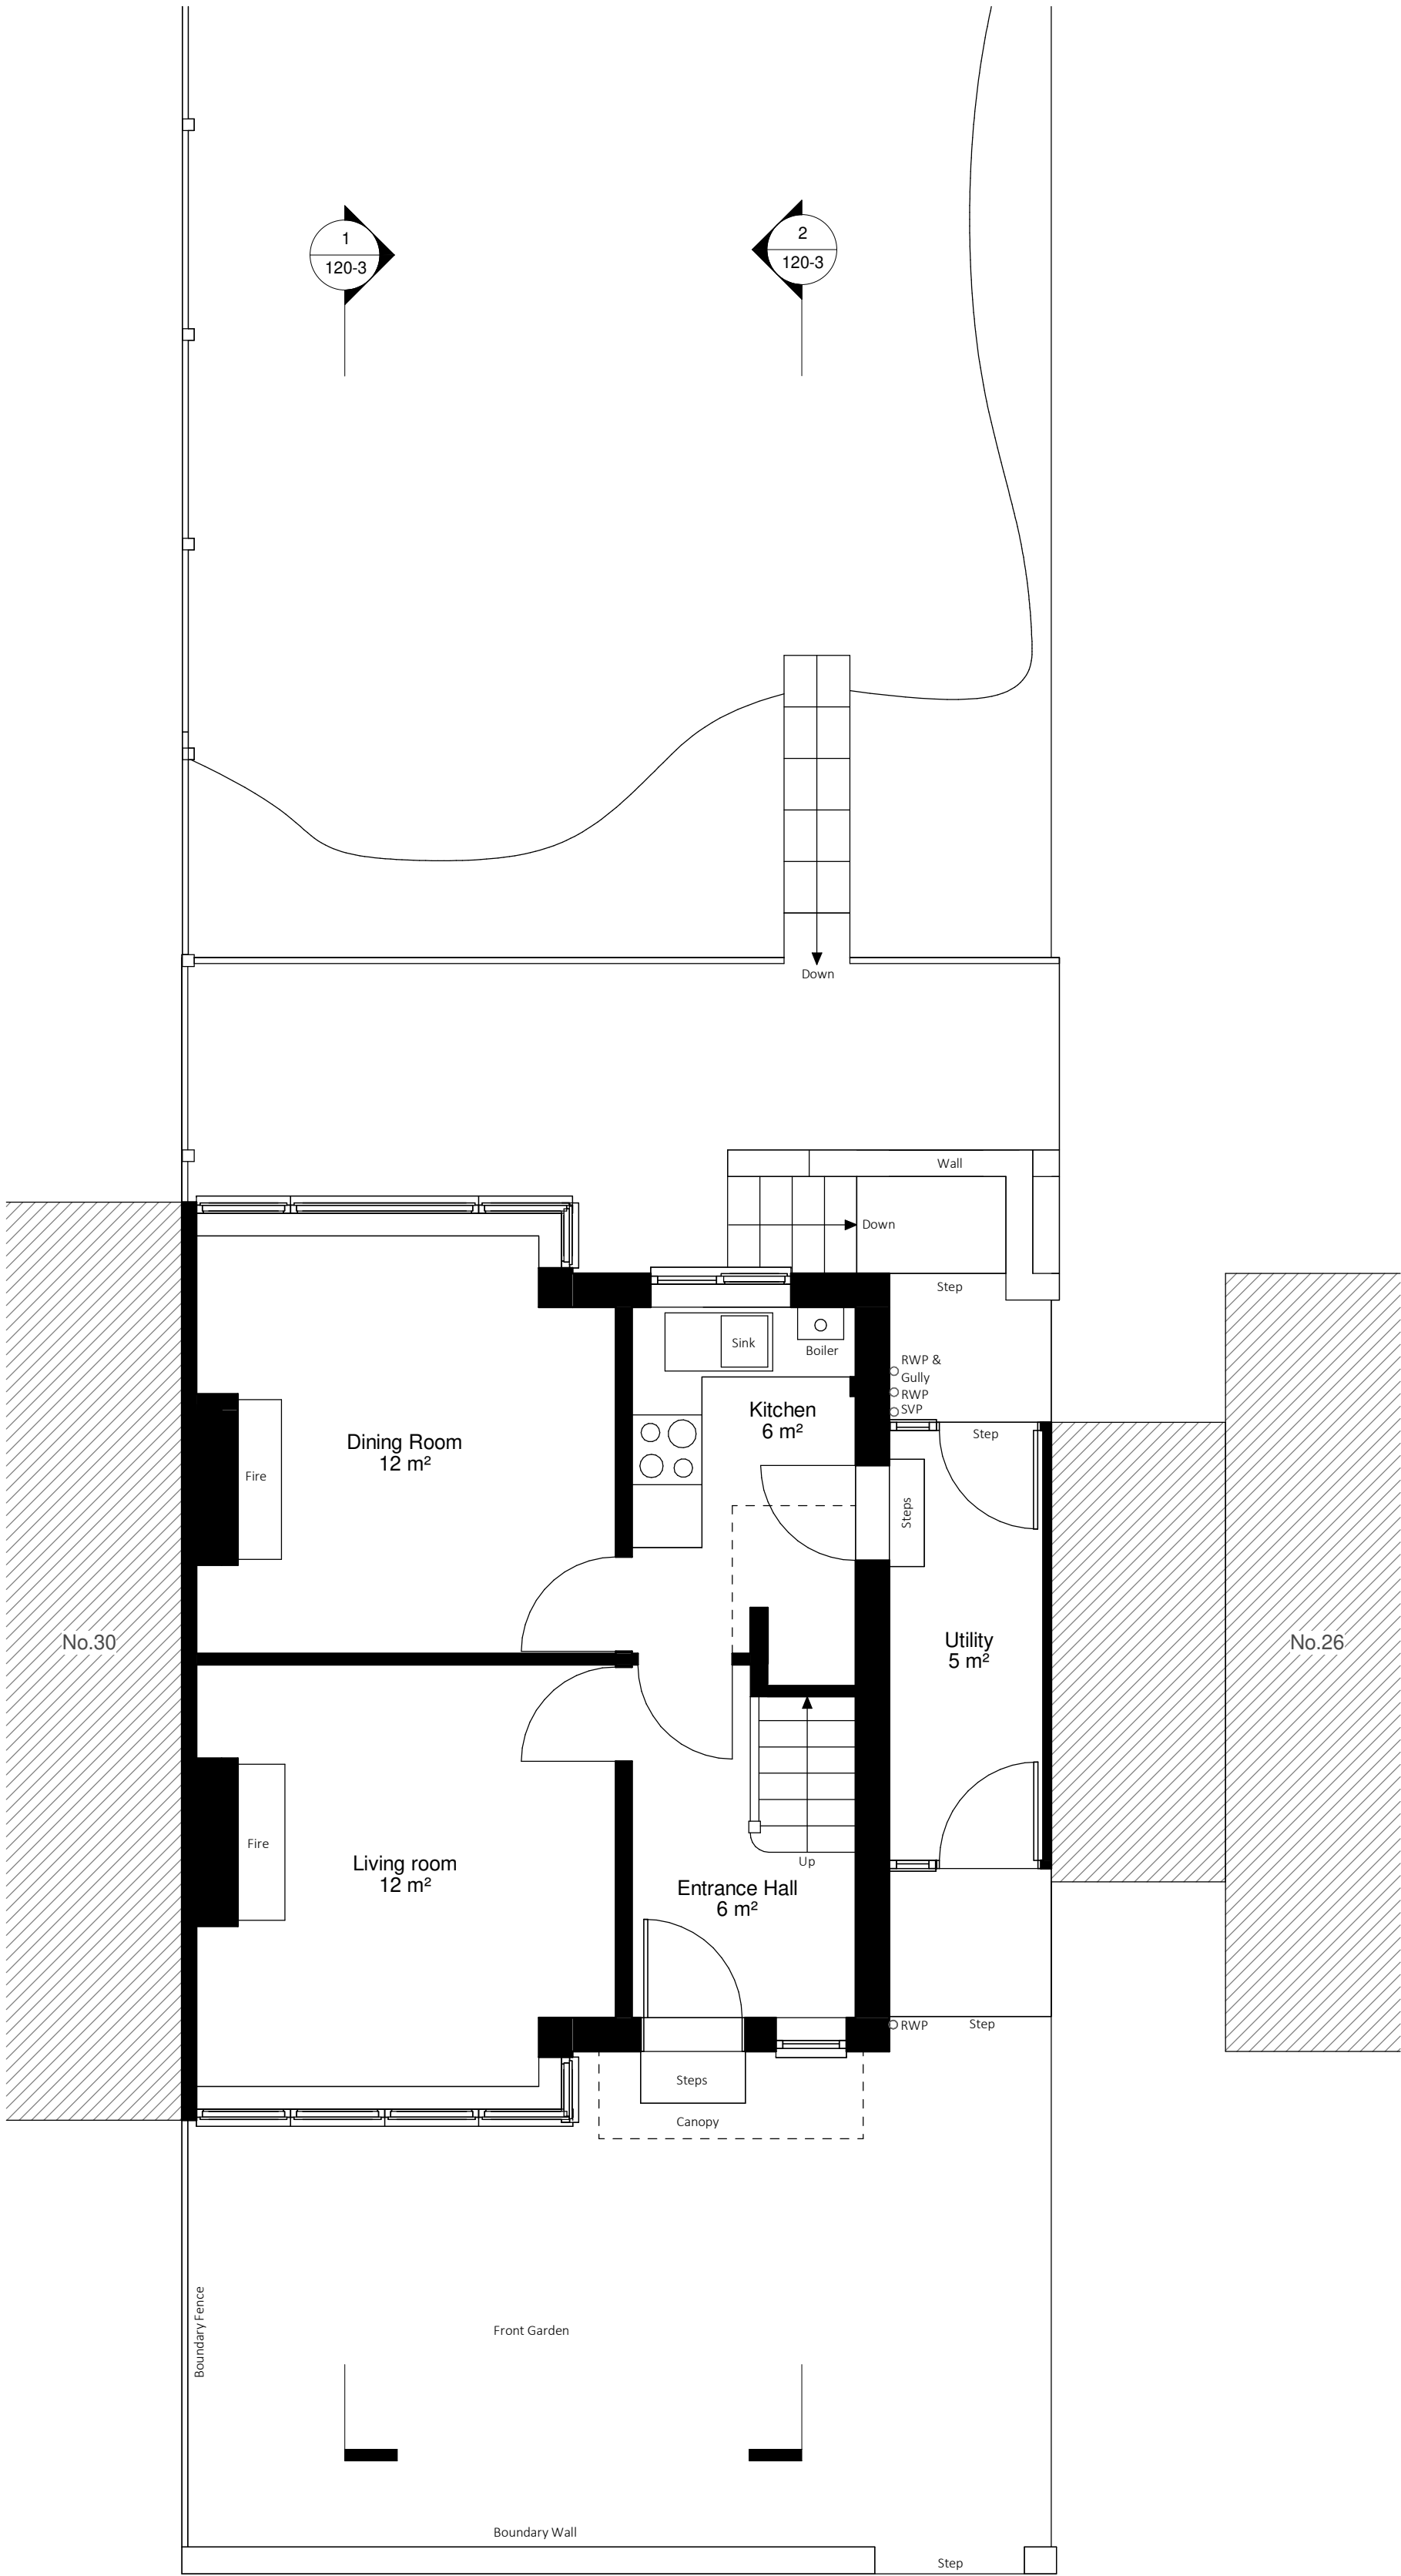


Ground
1 : 50

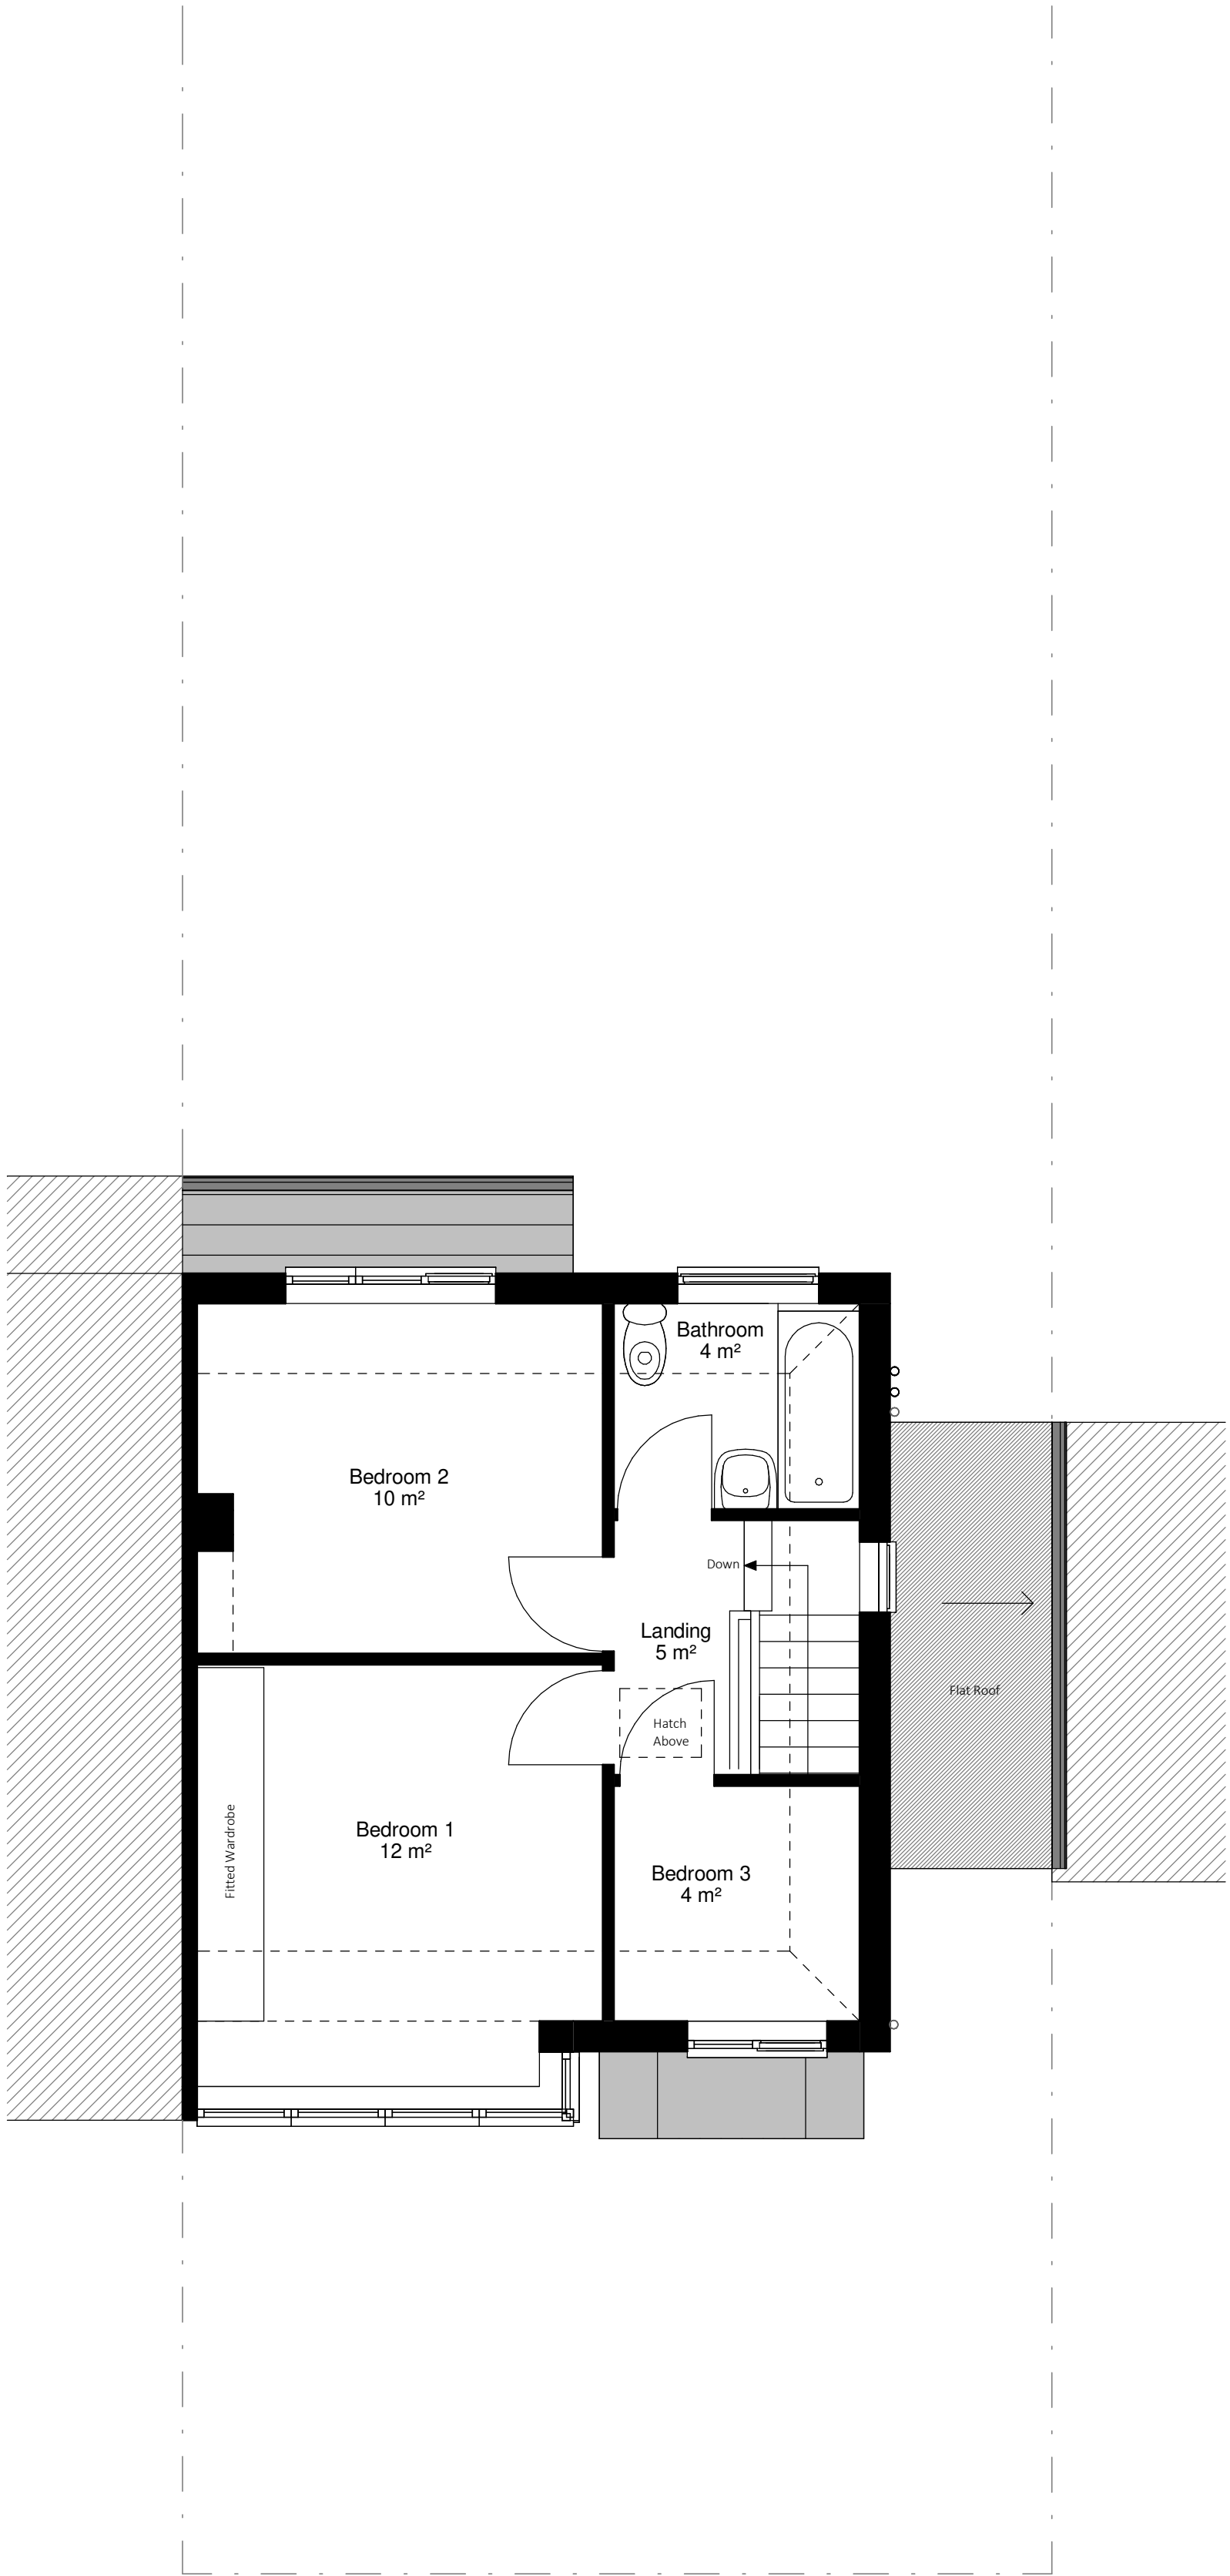


First
1 : 50

Tom Attewell Architects

Bank Chambers, 15 Market Place, Stockport, SK1 1EW
07739 908324 www.tomattewellarchitects.co.uk

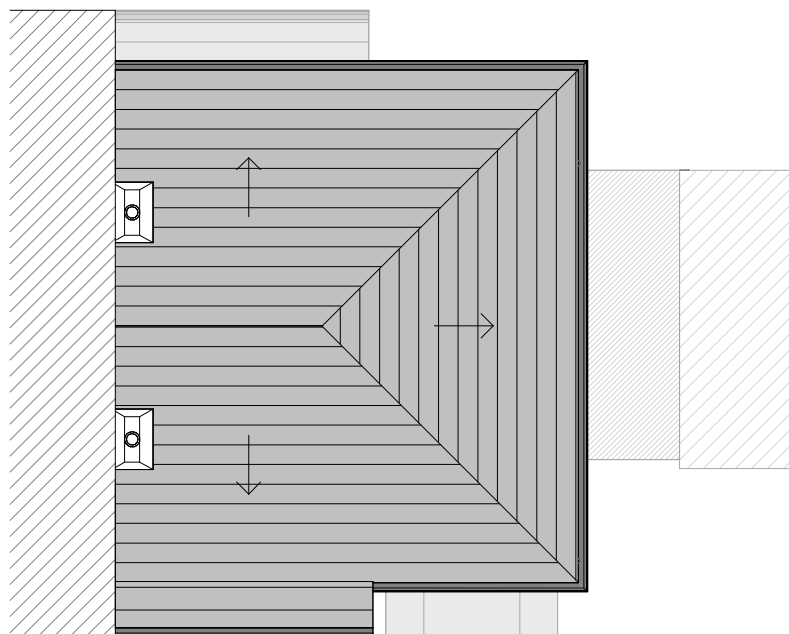

Roof
1 : 100

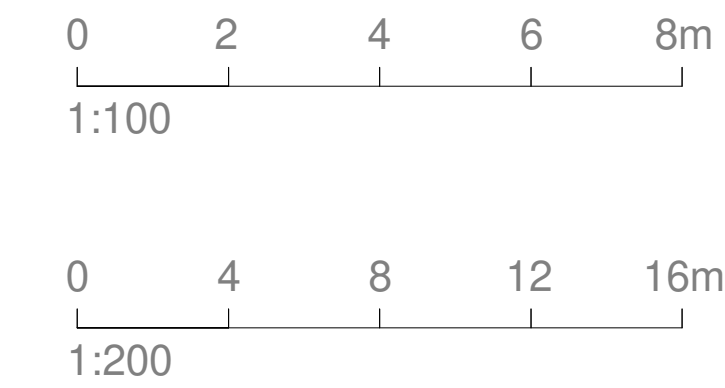

- General Notes:
- Do not scale from drawings.
 - Errors to be reported immediately to the architect.
 - To be read in conjunction with all relevant architect, services and structural engineer, and other consultant information.
 - All existing site, tree and building information has been compiled from different sources.
 - All dimensions to be checked on site prior to construction, manufacture or installation.
 - All information copyright of Tom Attewell Architects.

Rev	Description	Date
-----	-------------	------

Status:

Planning

Client:
Mr and Mrs Barker - Killeen

Site:
28 Sunningdale Drive, Prestwich, M25 1JX

Scale at A1: As indicated	Scale at A3: 1 : 100	Date: 05.06.25
Project No: 2505	Drawing No: 100-3	Revision:

