




Proposed Plans

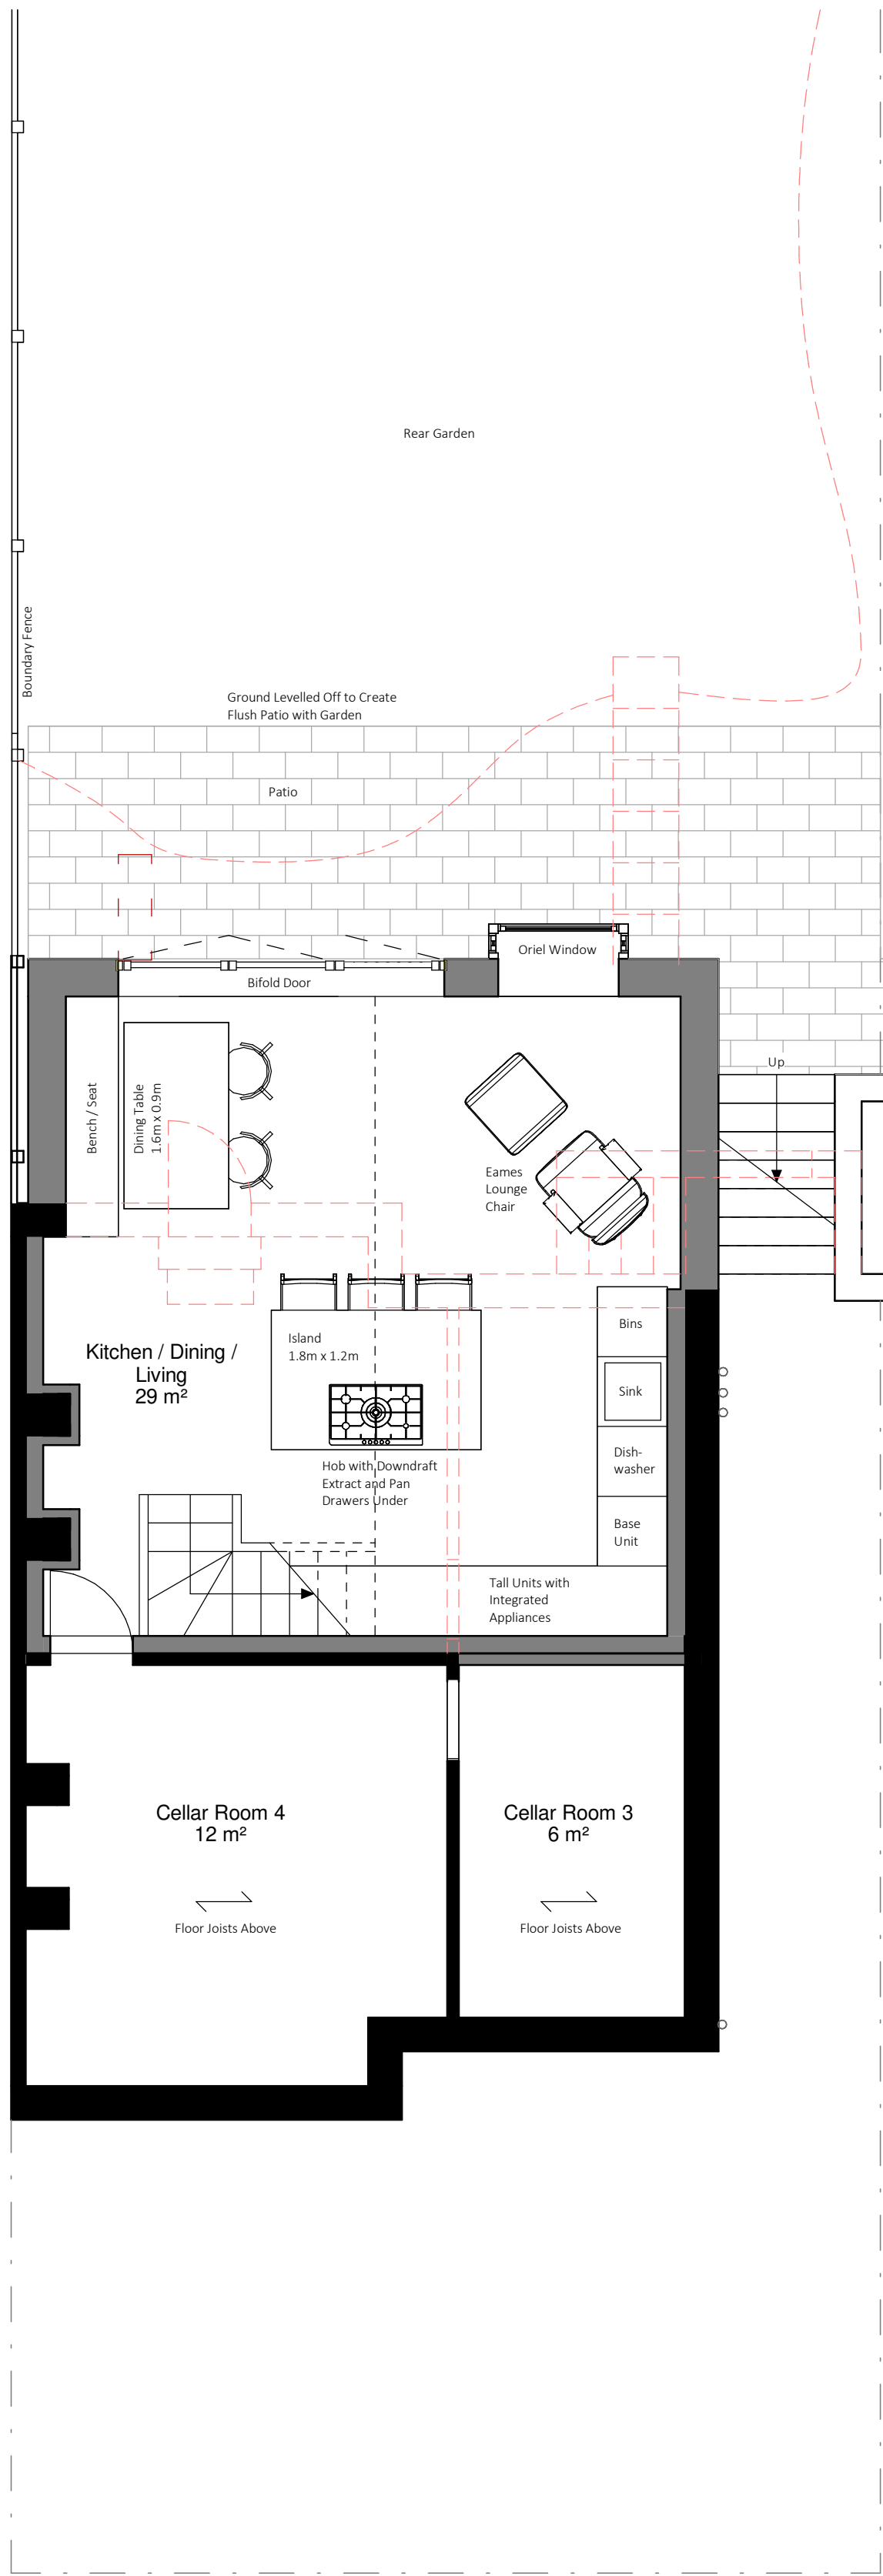

Lower Ground
1 : 50

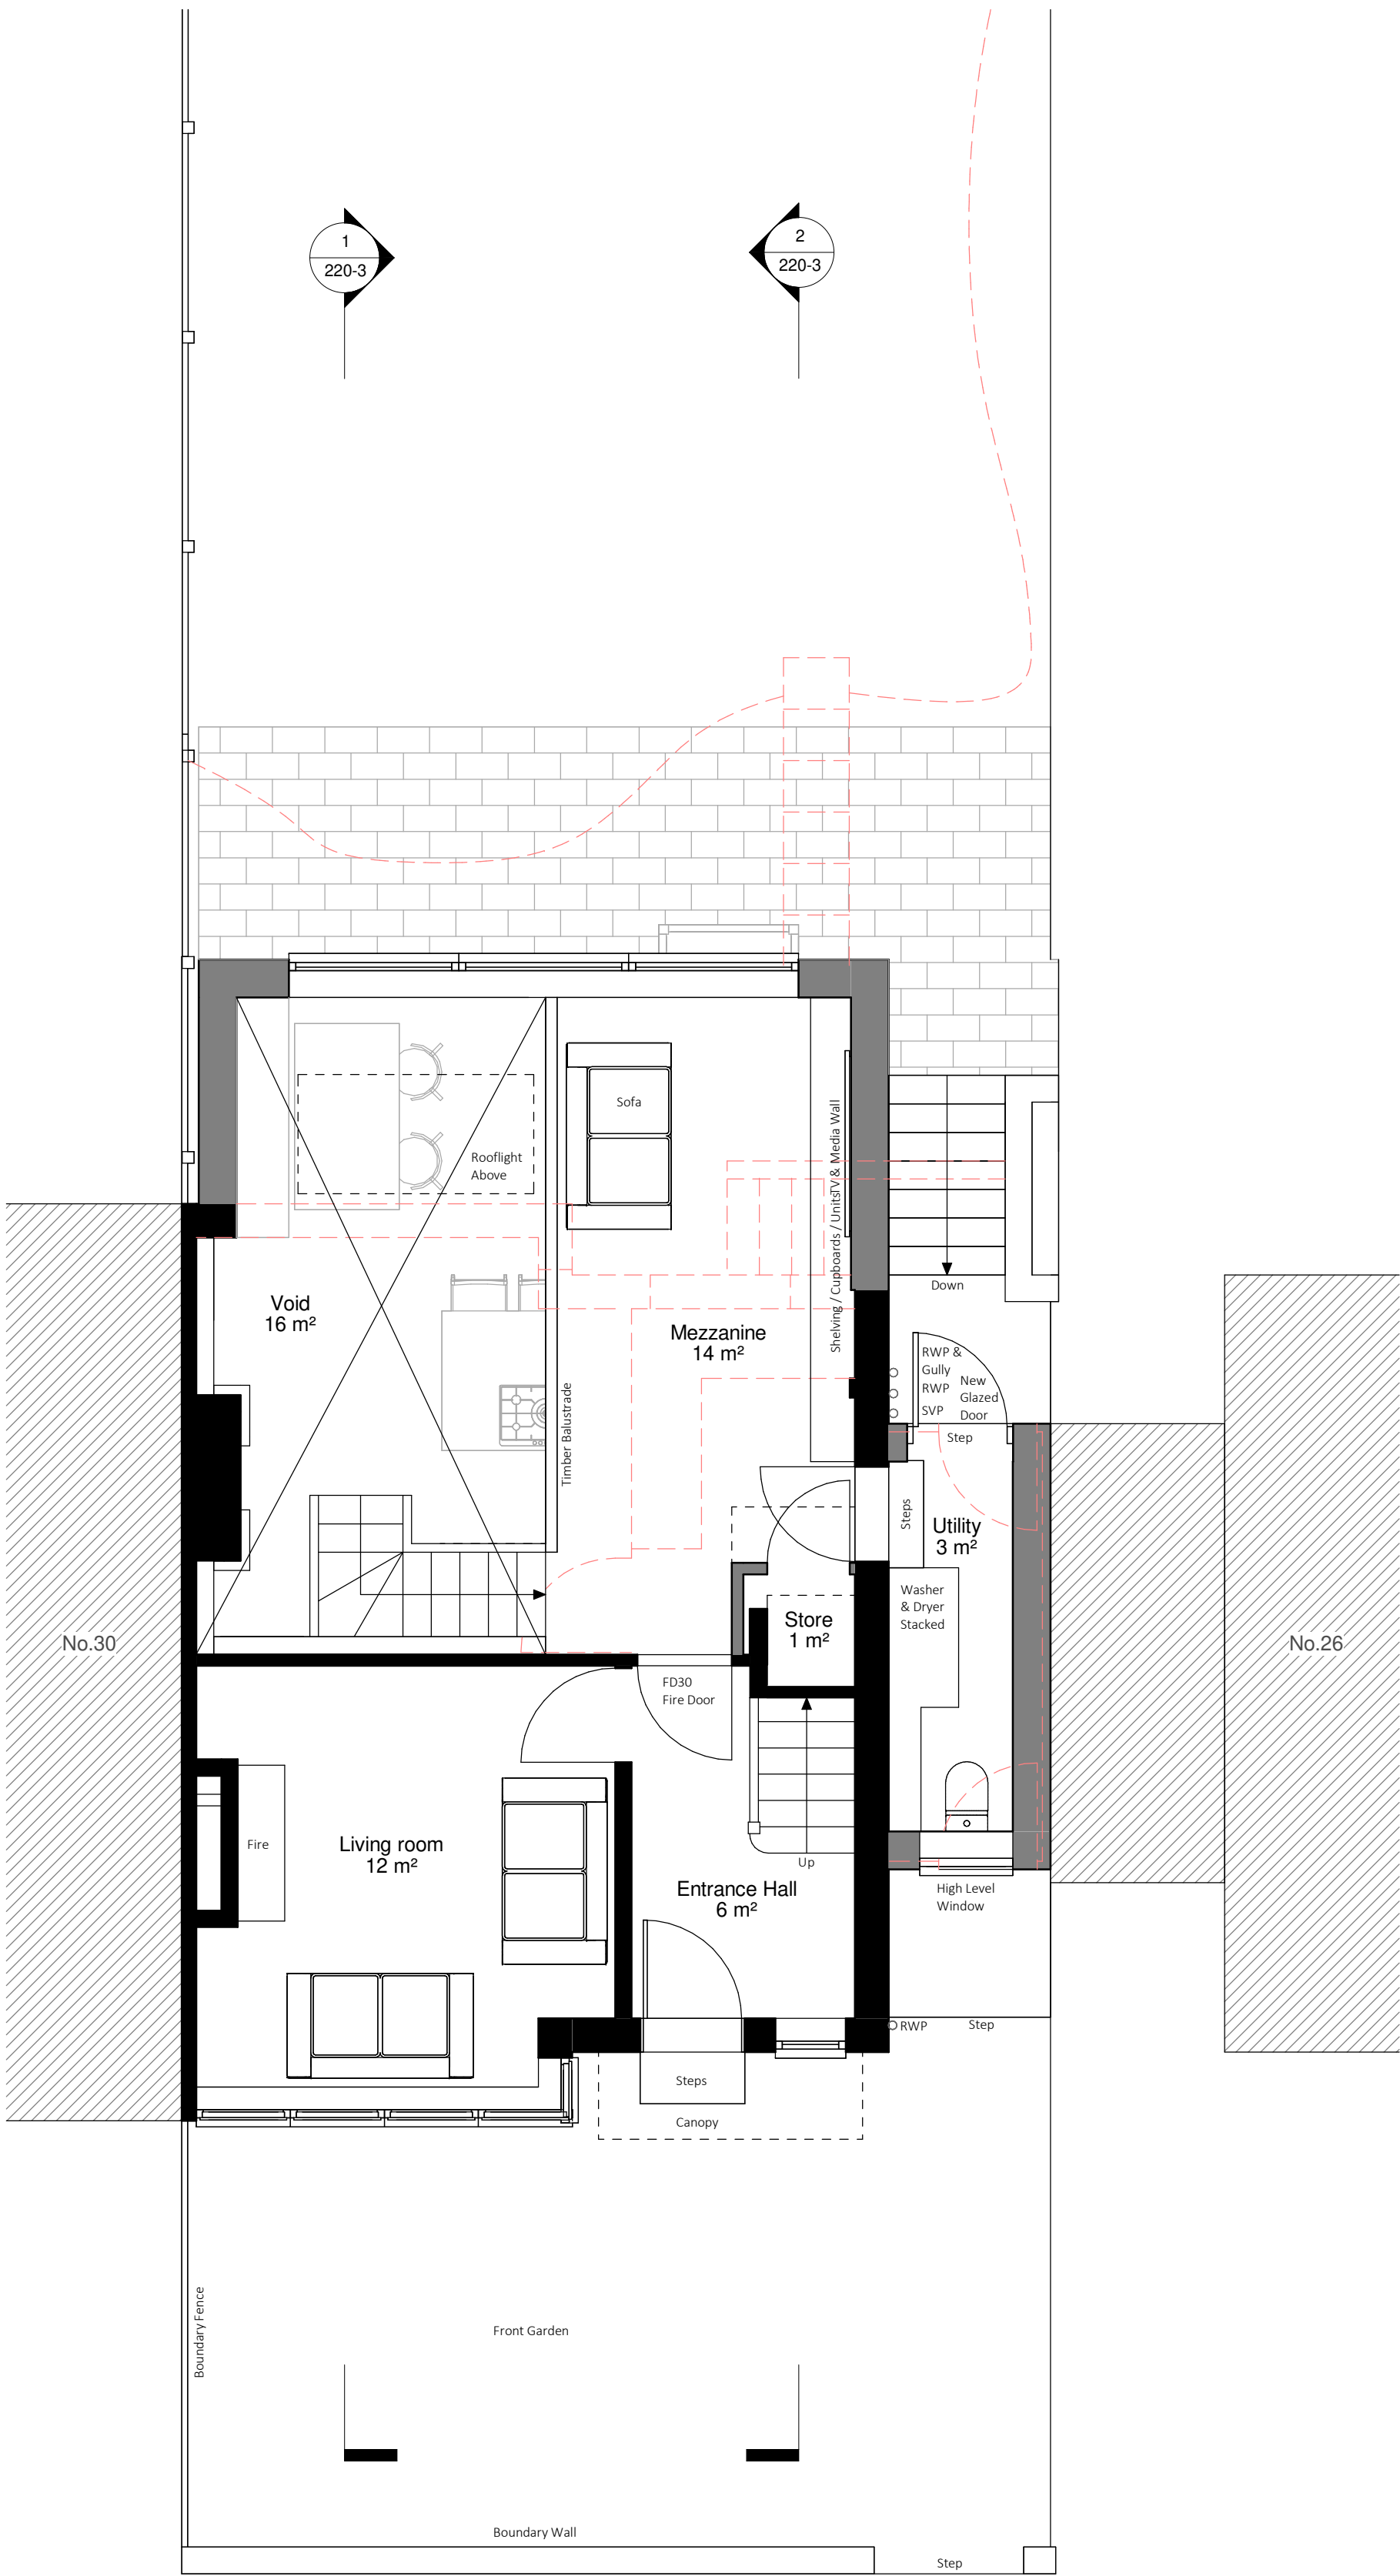


Upper Ground
1 : 50

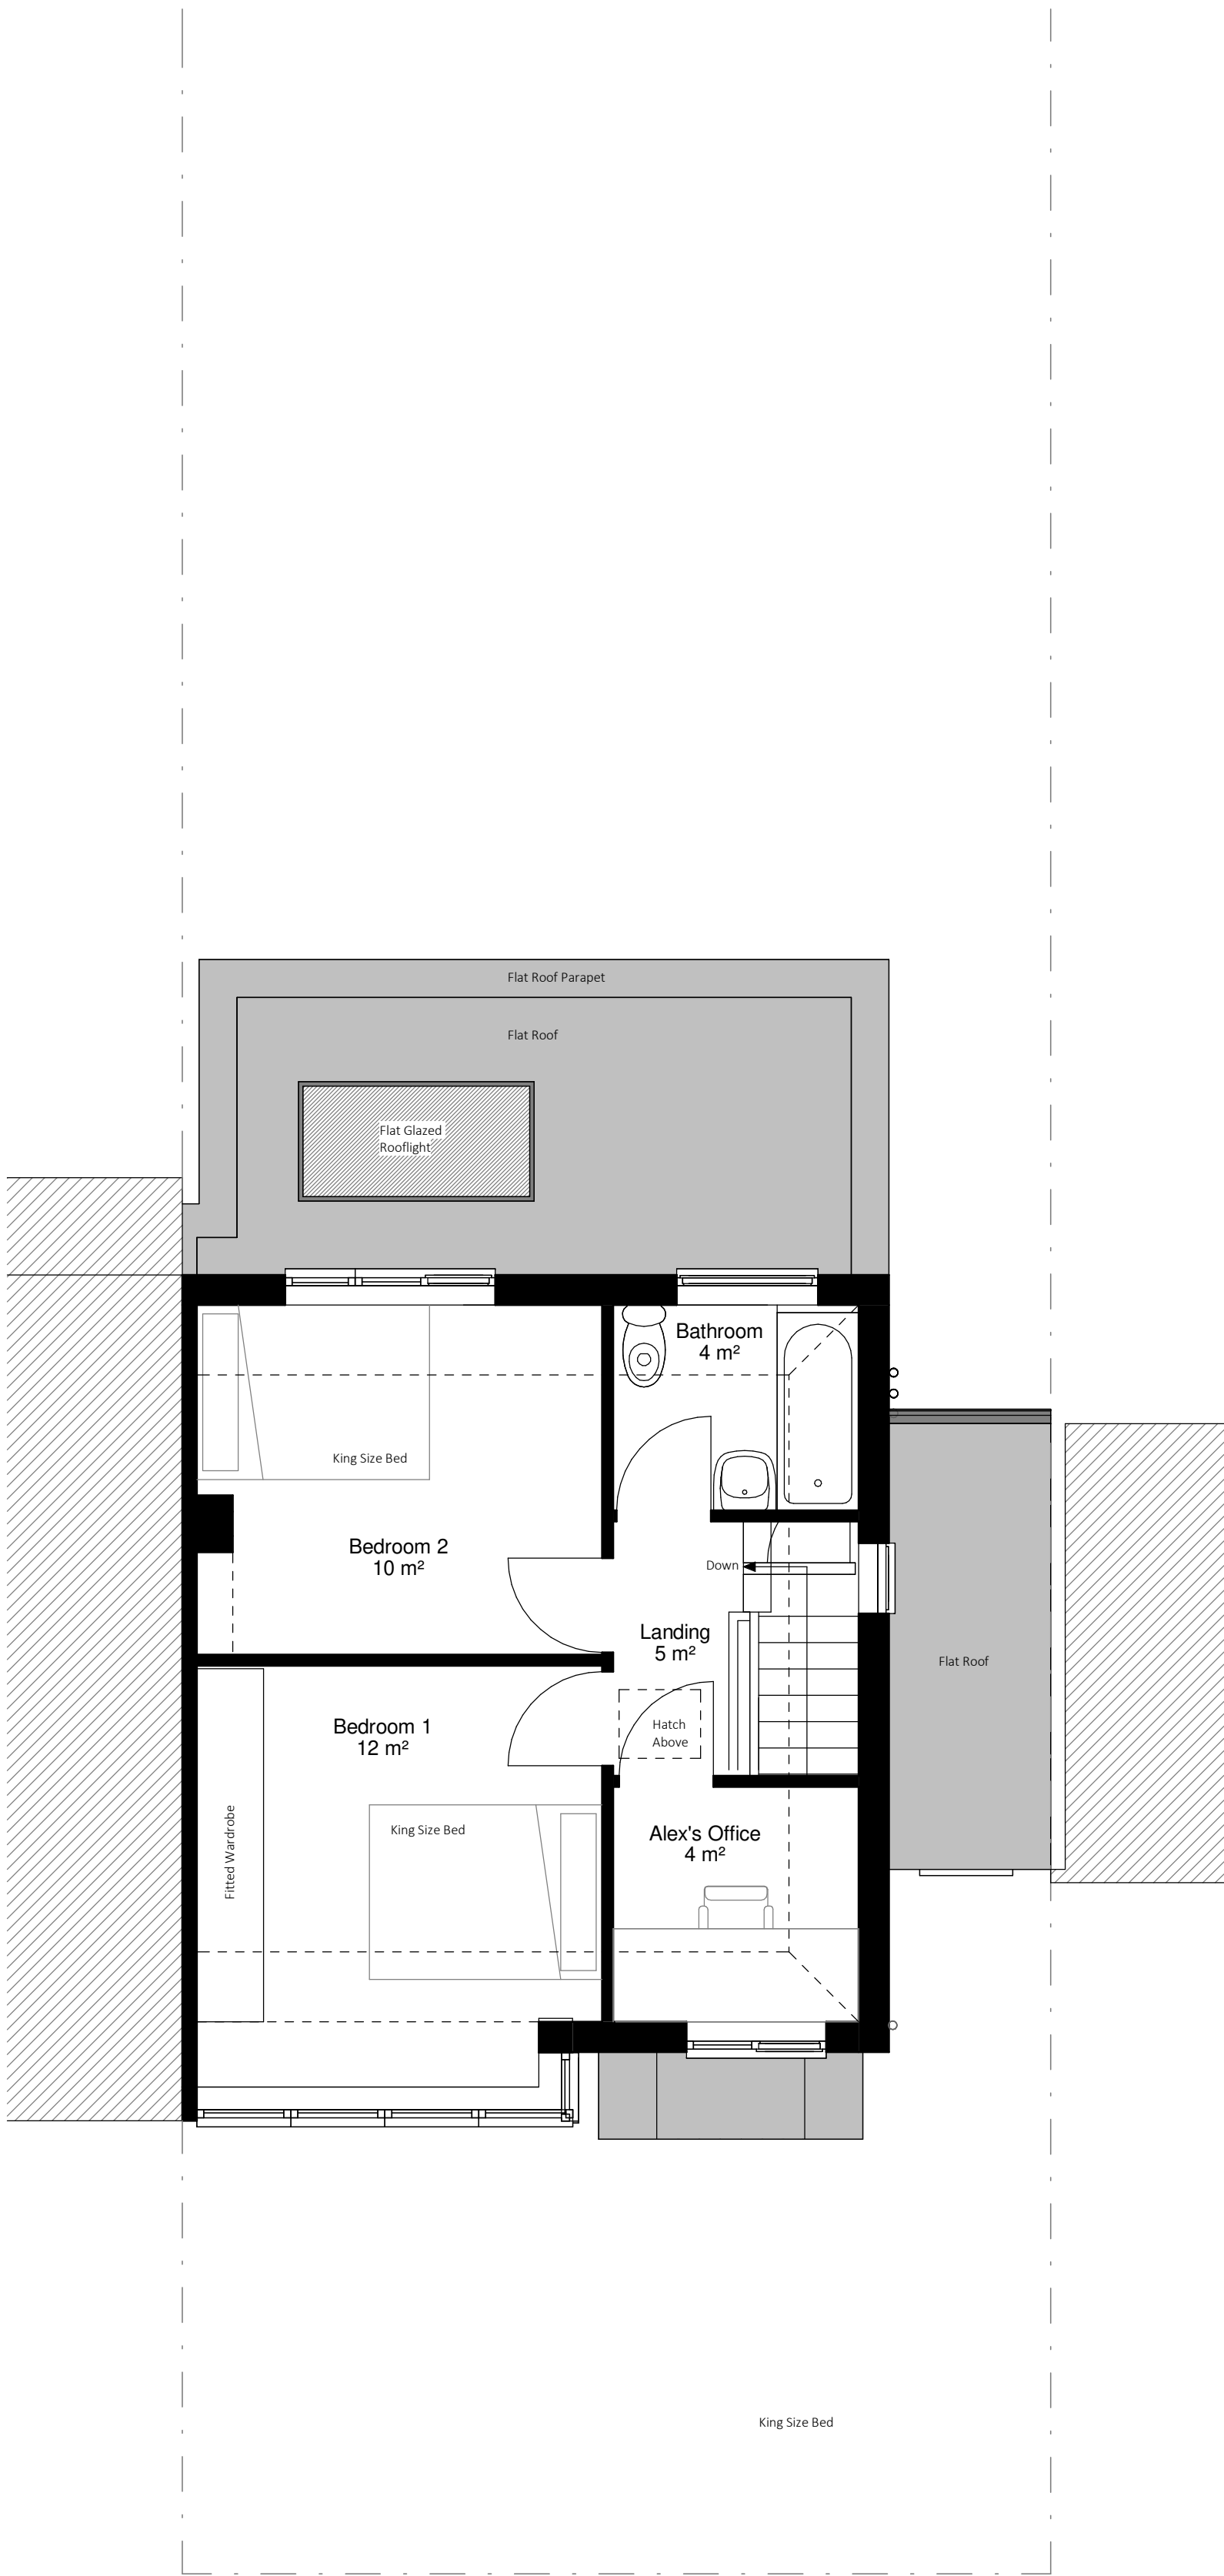

First
1 : 50


Existing
Proposed
Demolish

Please Note: Layout subject to
Structural Engineer, Planner and
Building Control input

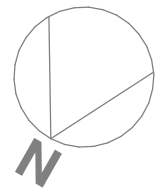

Tom Attewell Architects

Bank Chambers, 15 Market Place, Stockport, SK1 1EW
07739 908324 www.tomattewellarchitects.co.uk

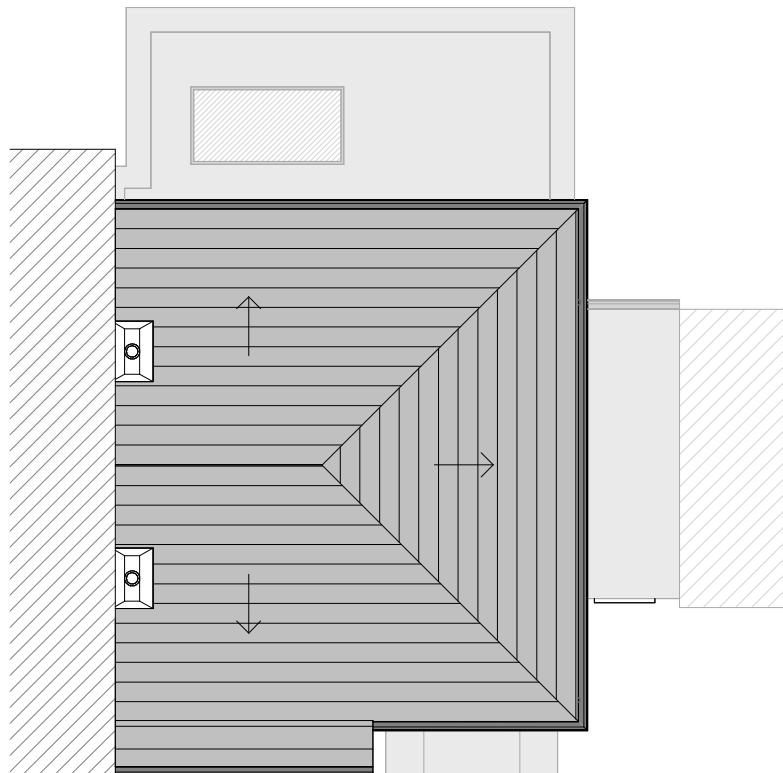

Roof
1 : 100

0 2 4 6 8m
1:100

0 4 8 12 16m
1:200

General Notes:

- Do not scale from drawings.
- Errors to be reported immediately to the architect.
- To be read in conjunction with all relevant architect, services and structural engineer, and other consultant information.
- All existing site, tree and building information has been compiled from different sources.
- All dimensions to be checked on site prior to construction, manufacture or installation.
- All information copyright of Tom Attewell Architects.

Rev	Description	Date
-----	-------------	------

Status:

Planning

Client:
Mr and Mrs Barker - Killeen

Site:
28 Sunningdale Drive, Prestwich, M25 1JX

Scale at A1:
As indicated
Project No:
2505

Scale at A3:
1 : 100
Drawing No:
200-3

Date:
05.06.25
Revision: