




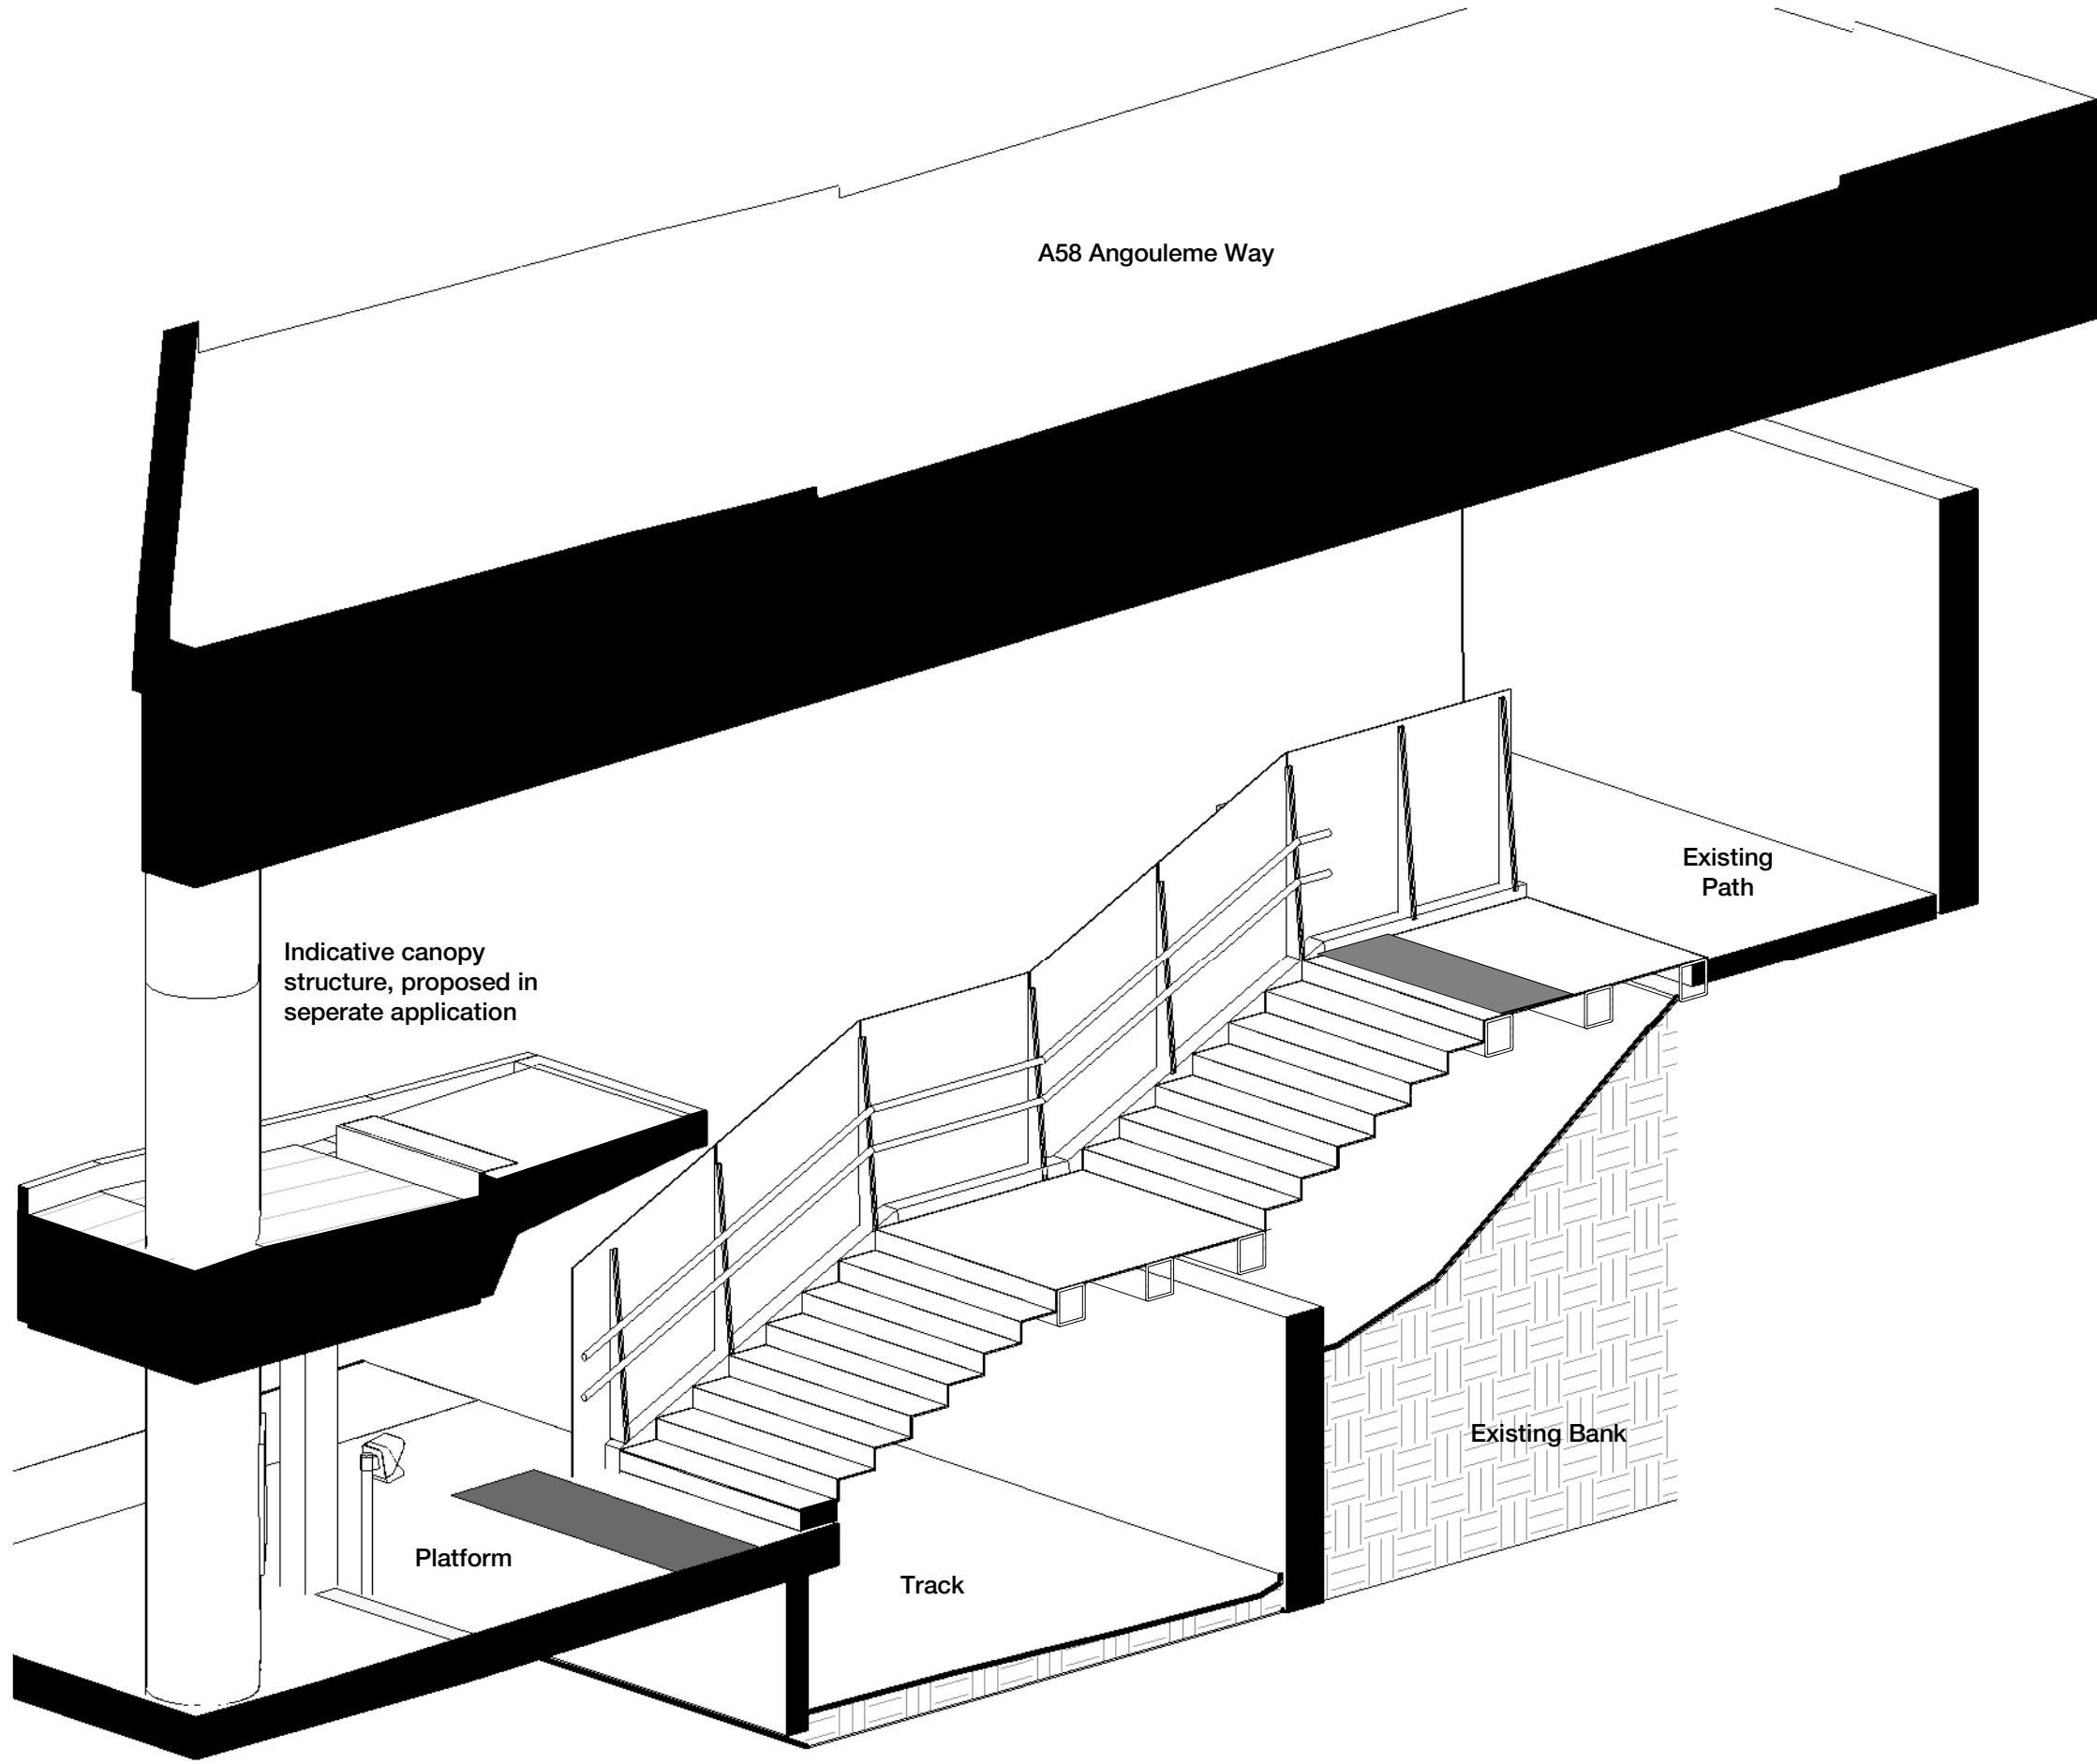

1 Temporary Access Stair Axo

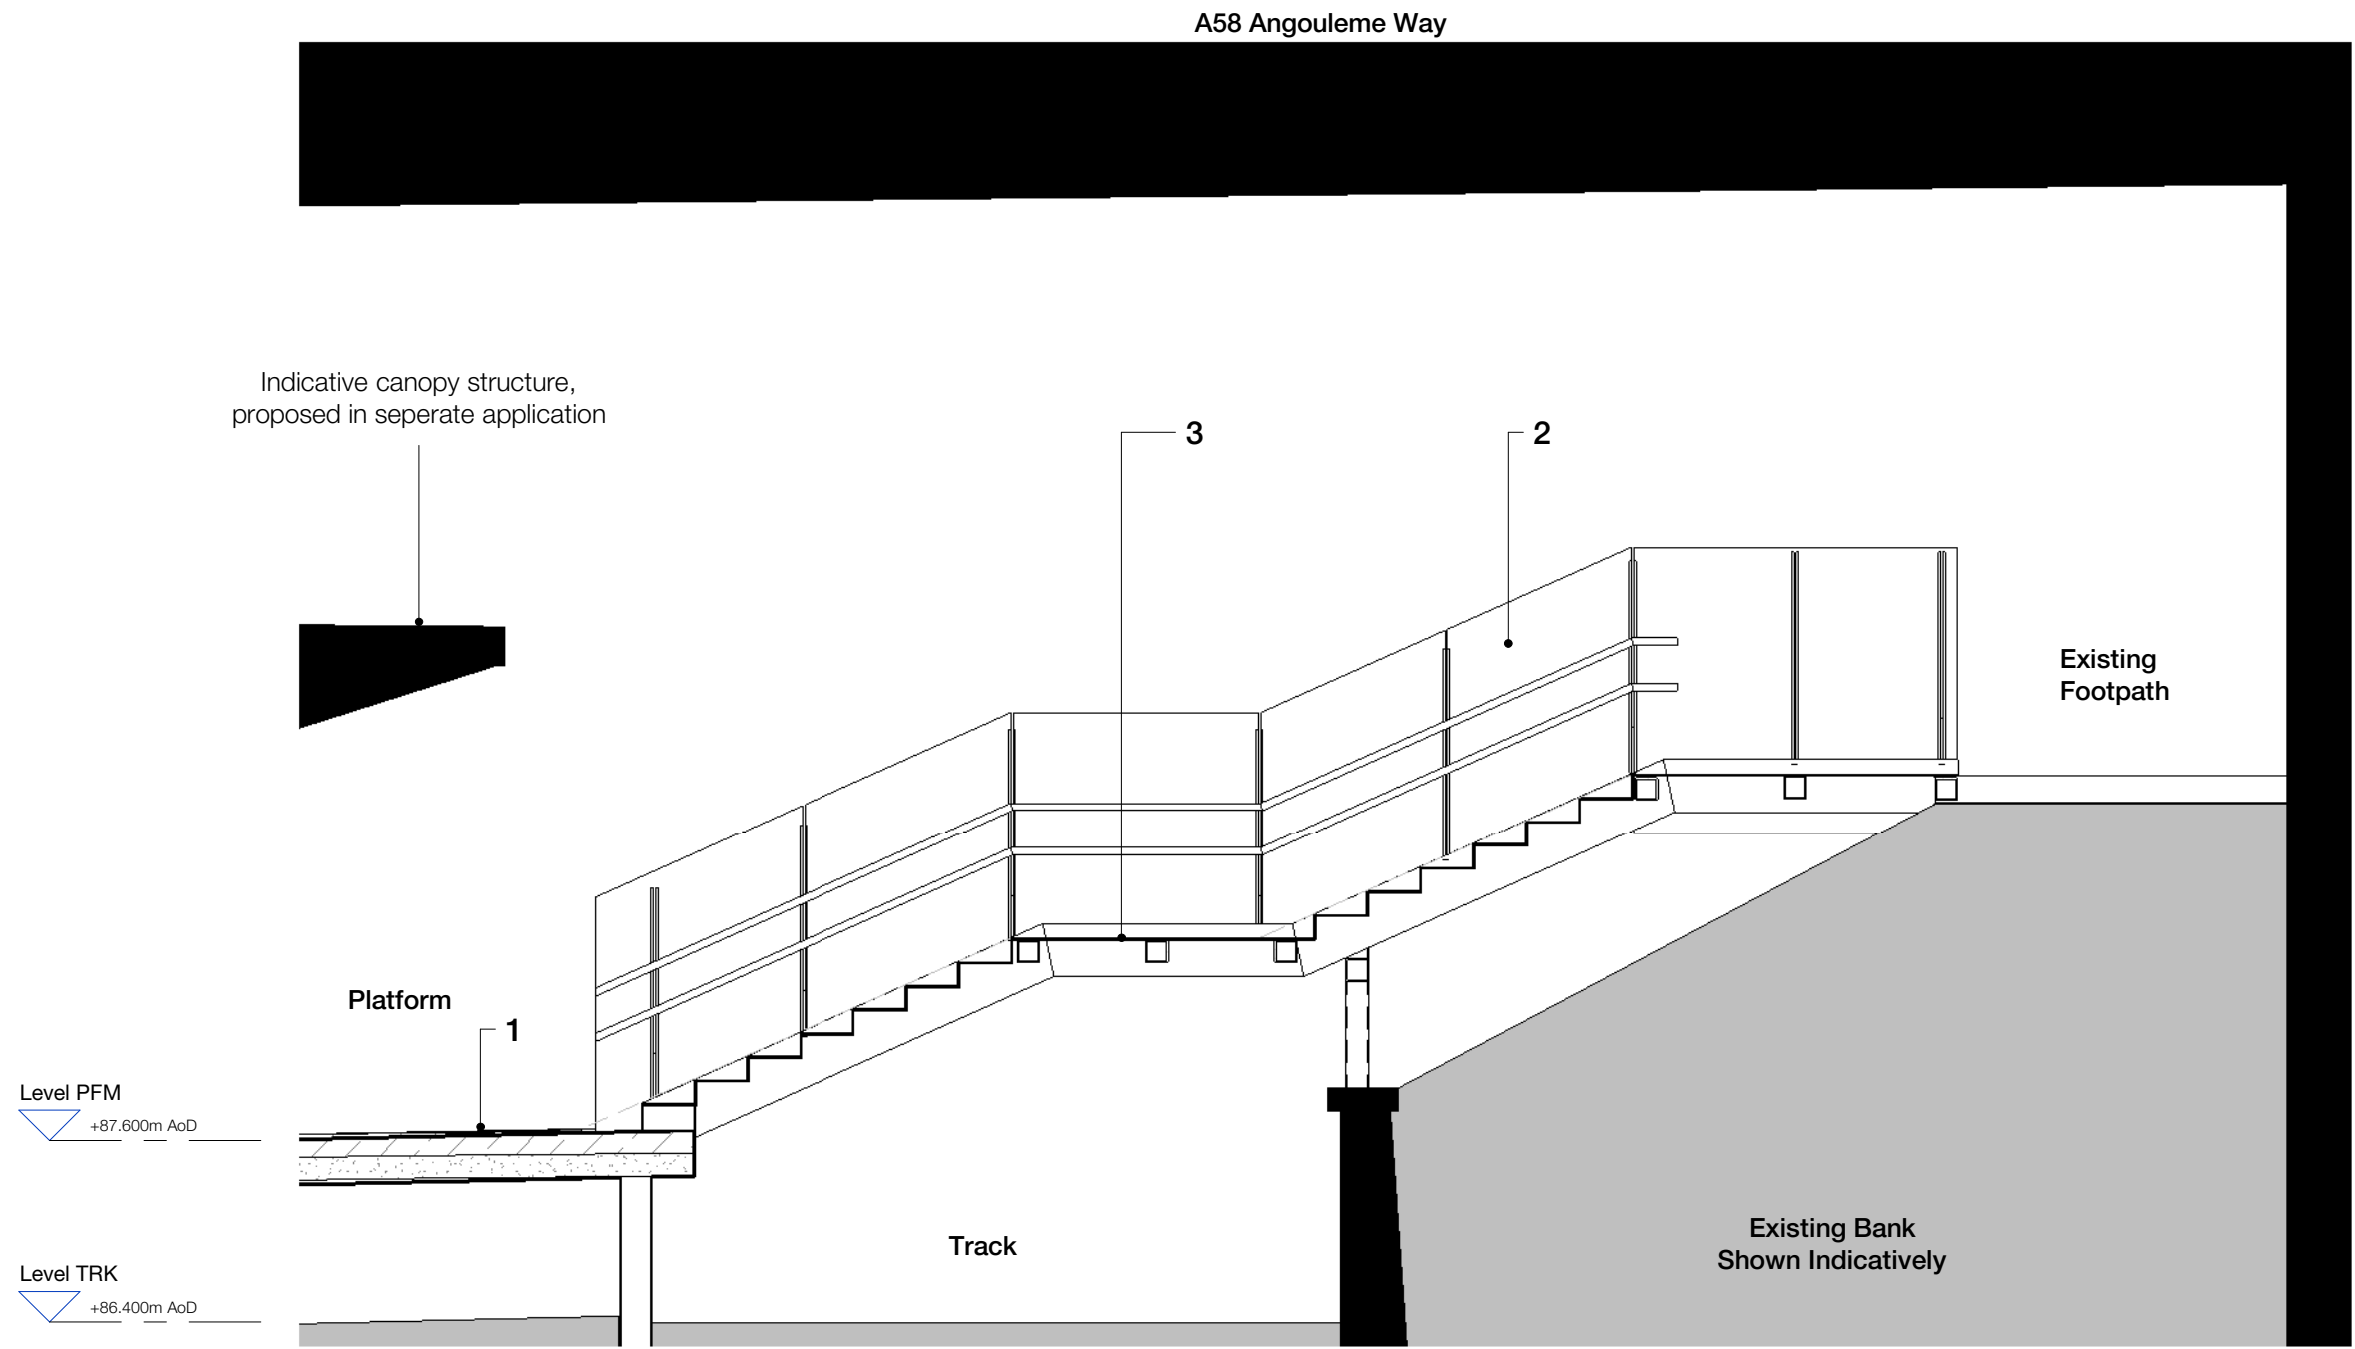

2 Temporary Access Stair - Section
1 : 50

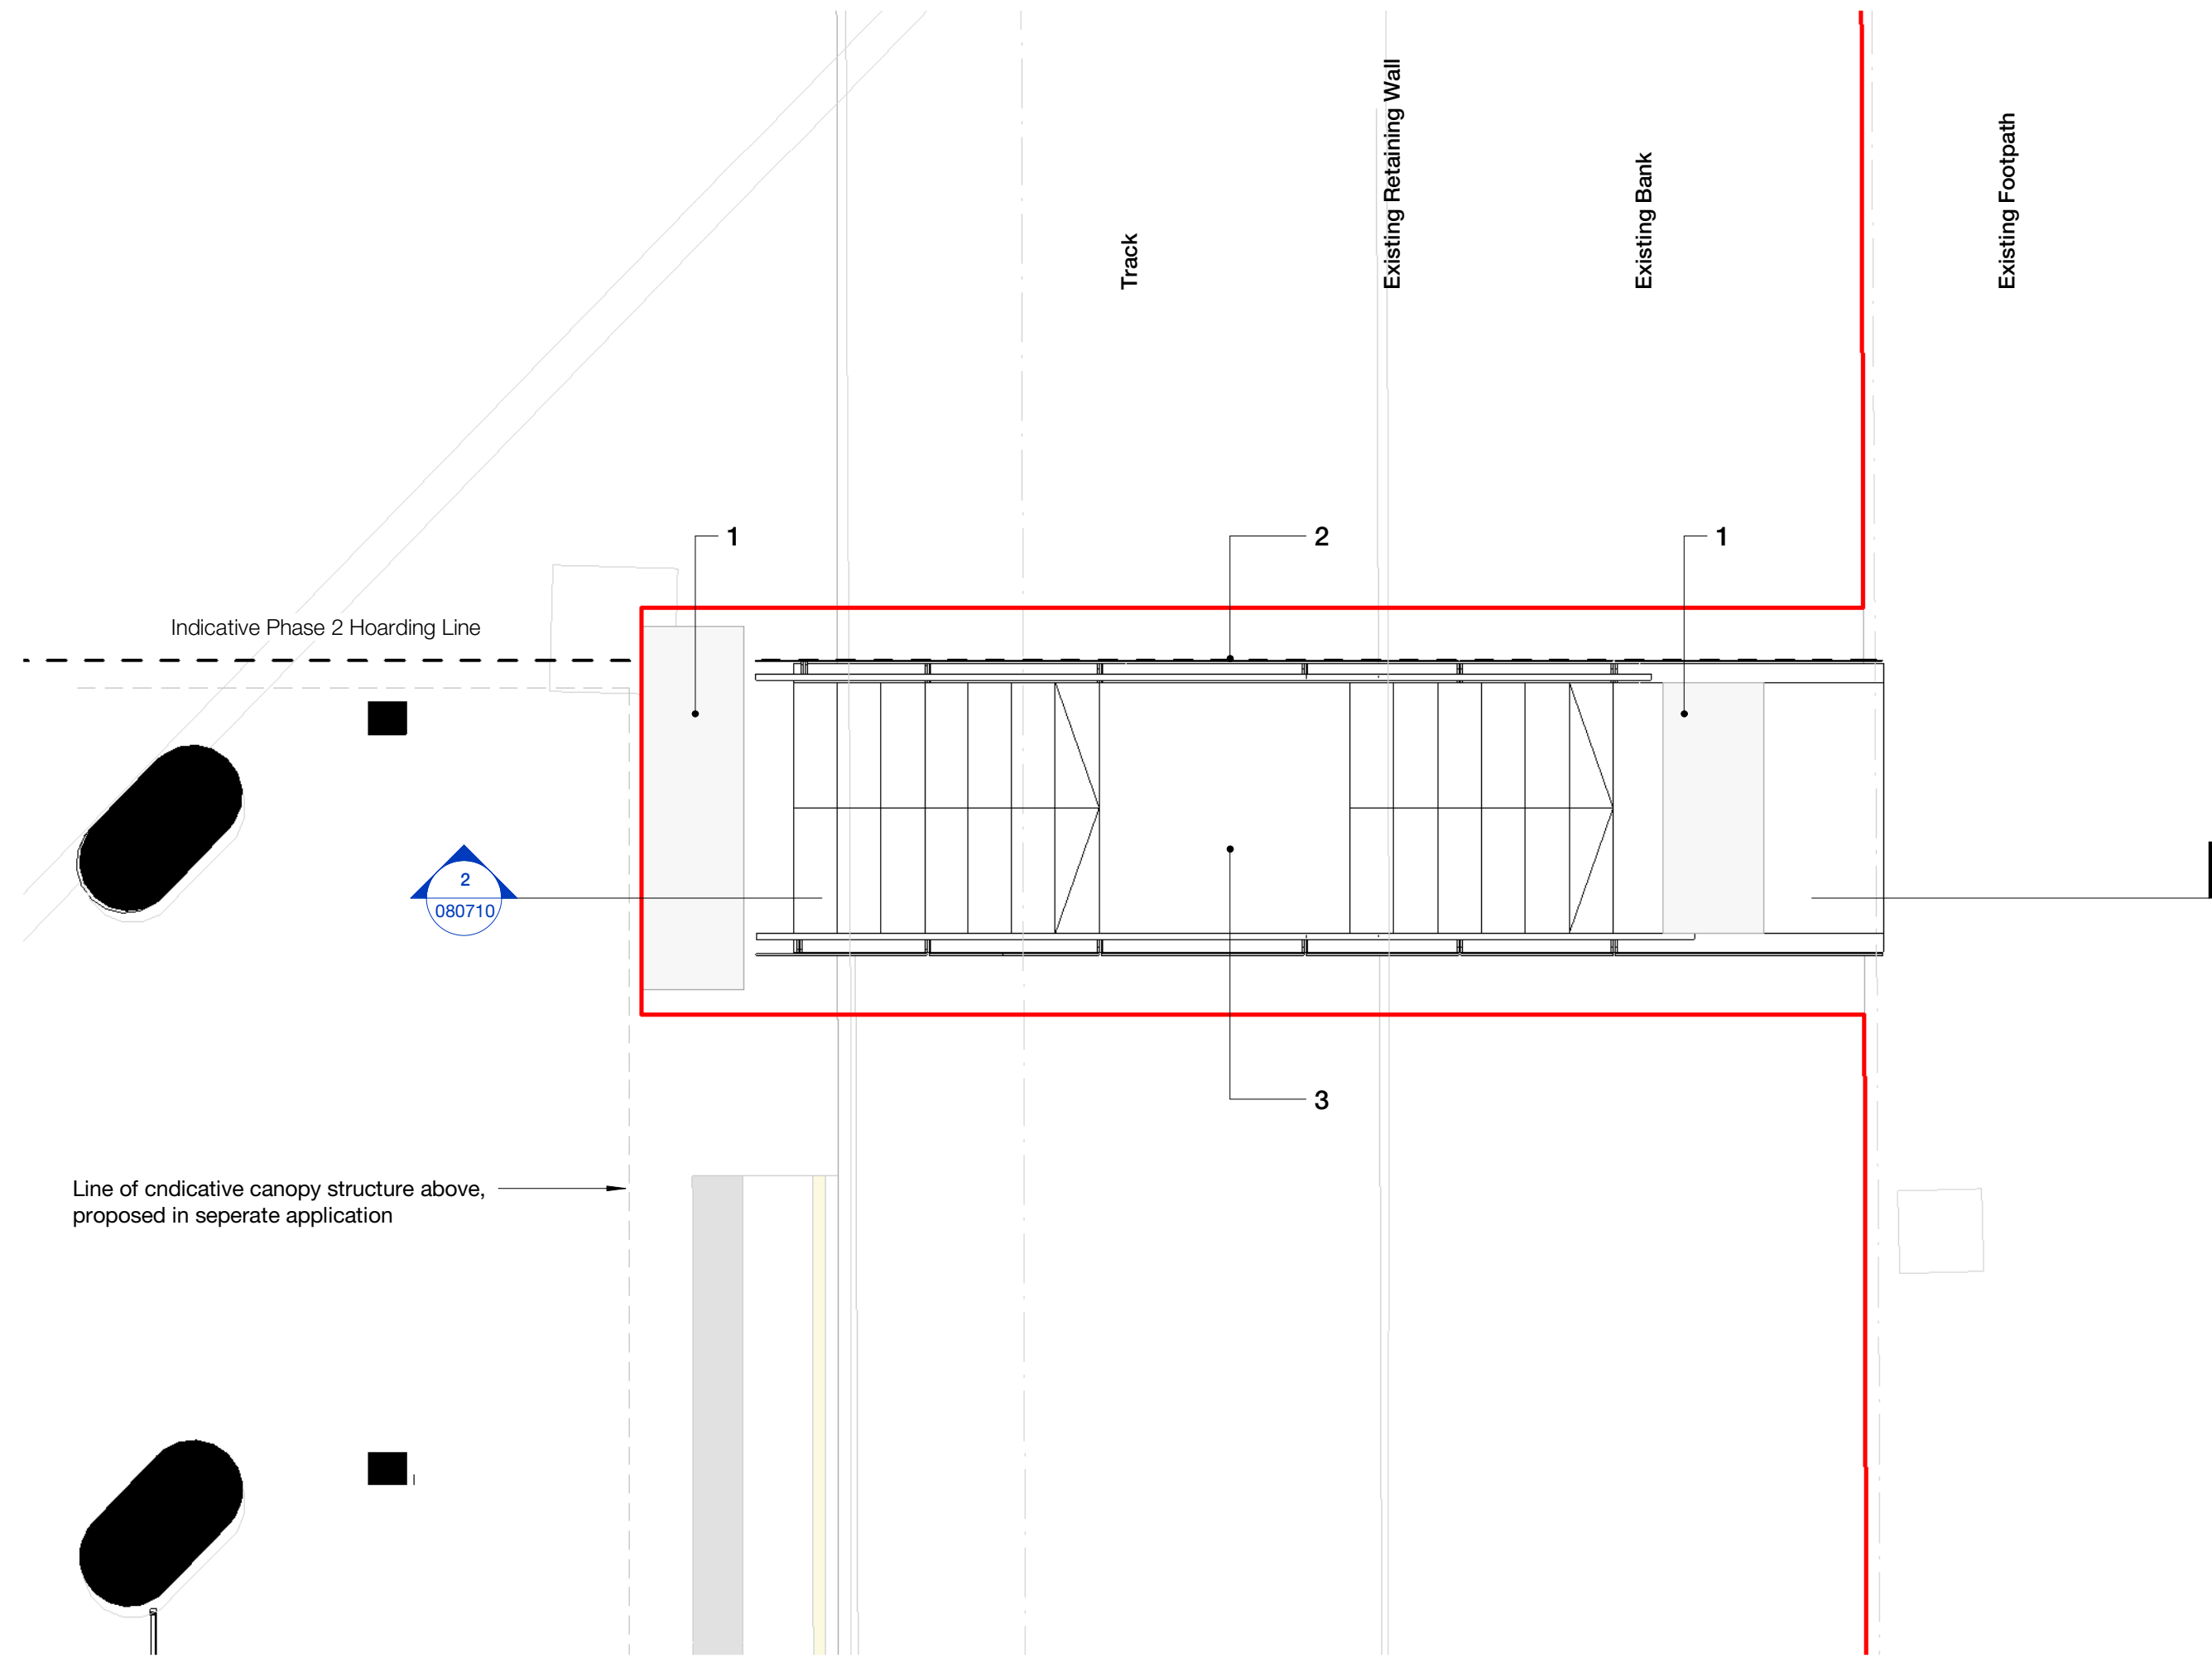

3 Temporary Access Stair - GA Plan
1 : 50

Copyright Hawkins\Brown Architects
No implied licence exists. This drawing should not be used to calculate areas for the purposes of valuation. Do not scale this drawing. All dimensions to be checked on the site by the contractor and such dimensions to be their responsibility. All work must comply with relevant British Standards and Building Regulations requirements. Drawing errors and omissions to be reported to the architect. To be read in conjunction with Architect's specification and other consultant information.

Rev	Description	Date
P01	Issued for Planning	02.05.25
P02	Issued for Planning	23.05.25

Key:

1. Tactile Paving Flag - Dark Grey
2. Metal Staircase with Solid Balustrade and Vertical Supports - Dark Grey PPC Finish
3. PPC Metal Stair Treads - Dark Grey - With Bonded Grit Surface Applied To Tread

Temporary Northern Stair
Site Boundary Line

26-28 Hilton Street
Manchester M1 2EH

mail@hawkinsbrown.com
hawkinsbrown.com

Hawkins\Brown

Project
Bury Interchange
Haymarket St
Bury
BL9 0AY

Drawing
Proposed Temporary Access Stair

Scale @ A1
As indicated

Date
May 2025

Drawn By
VP

Checked By
DG

Job Number
16012

Status
S5

Purpose of Issue
Issued for Planning

Drawing No.
16012-HEA-BRY-PFM-D-AR-080710

Rev
P02