



Sections


Section A demonstrating landform south/north up the site

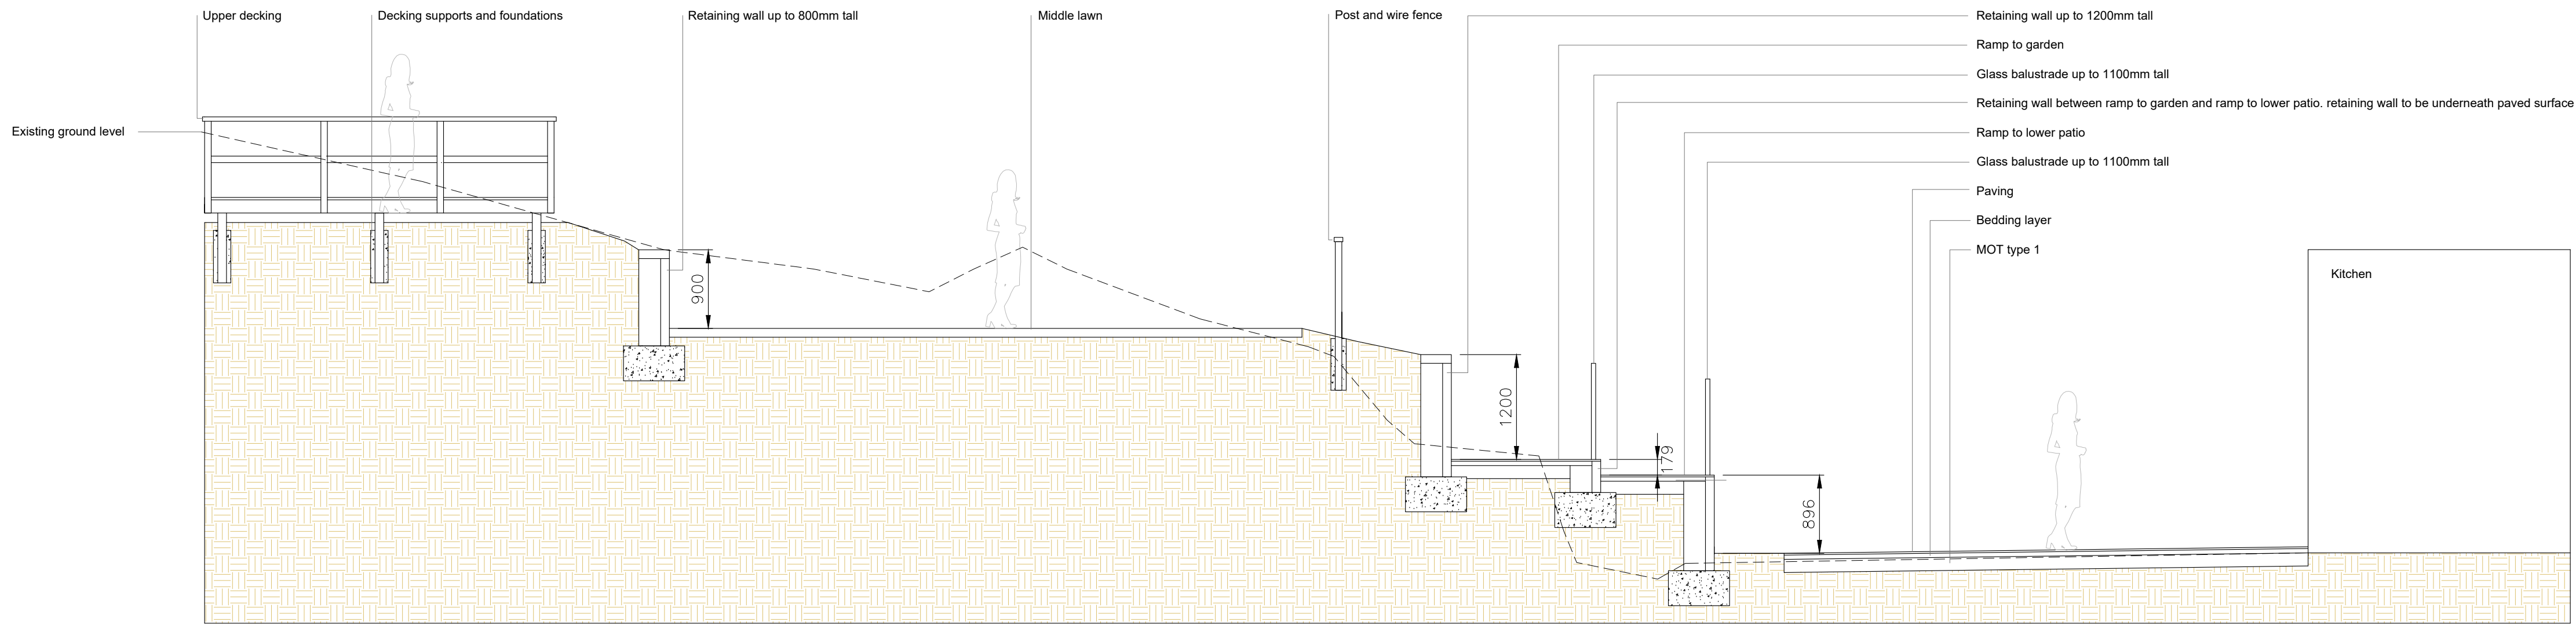


Section B demonstrating landform west/east across the site

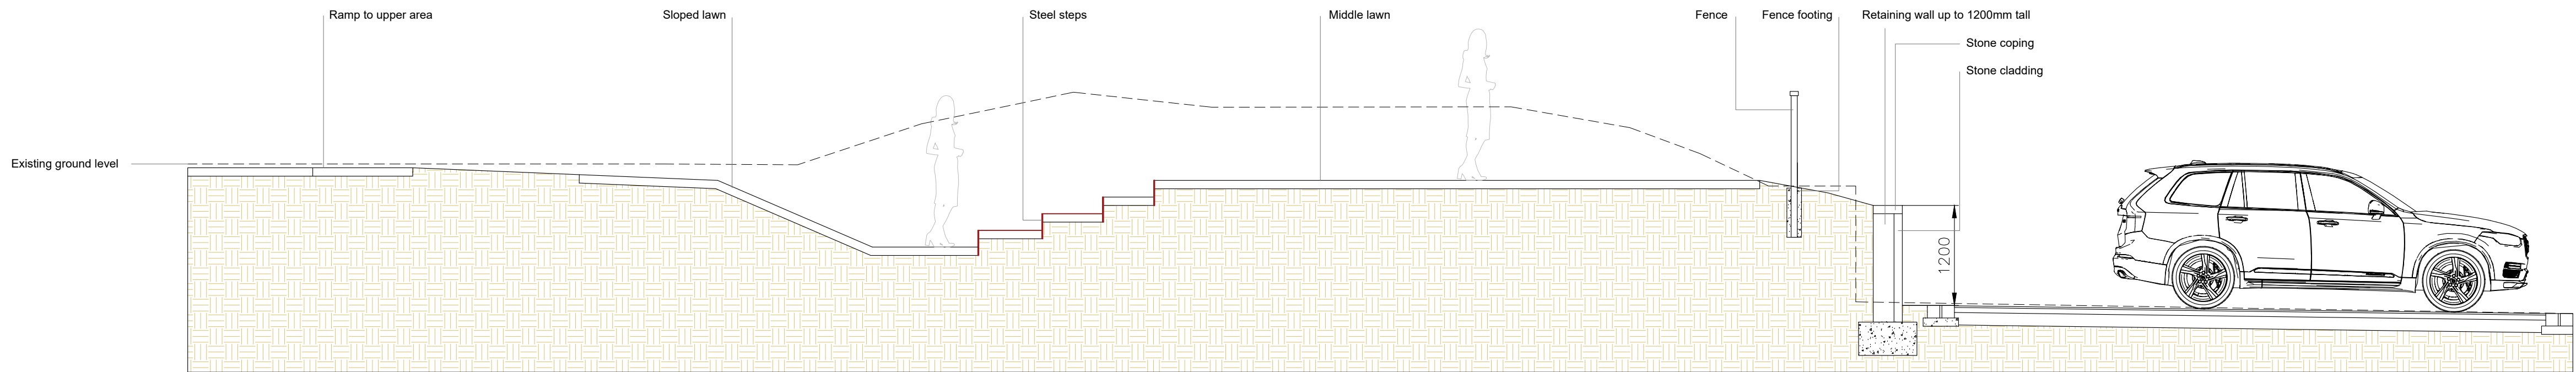

Section C

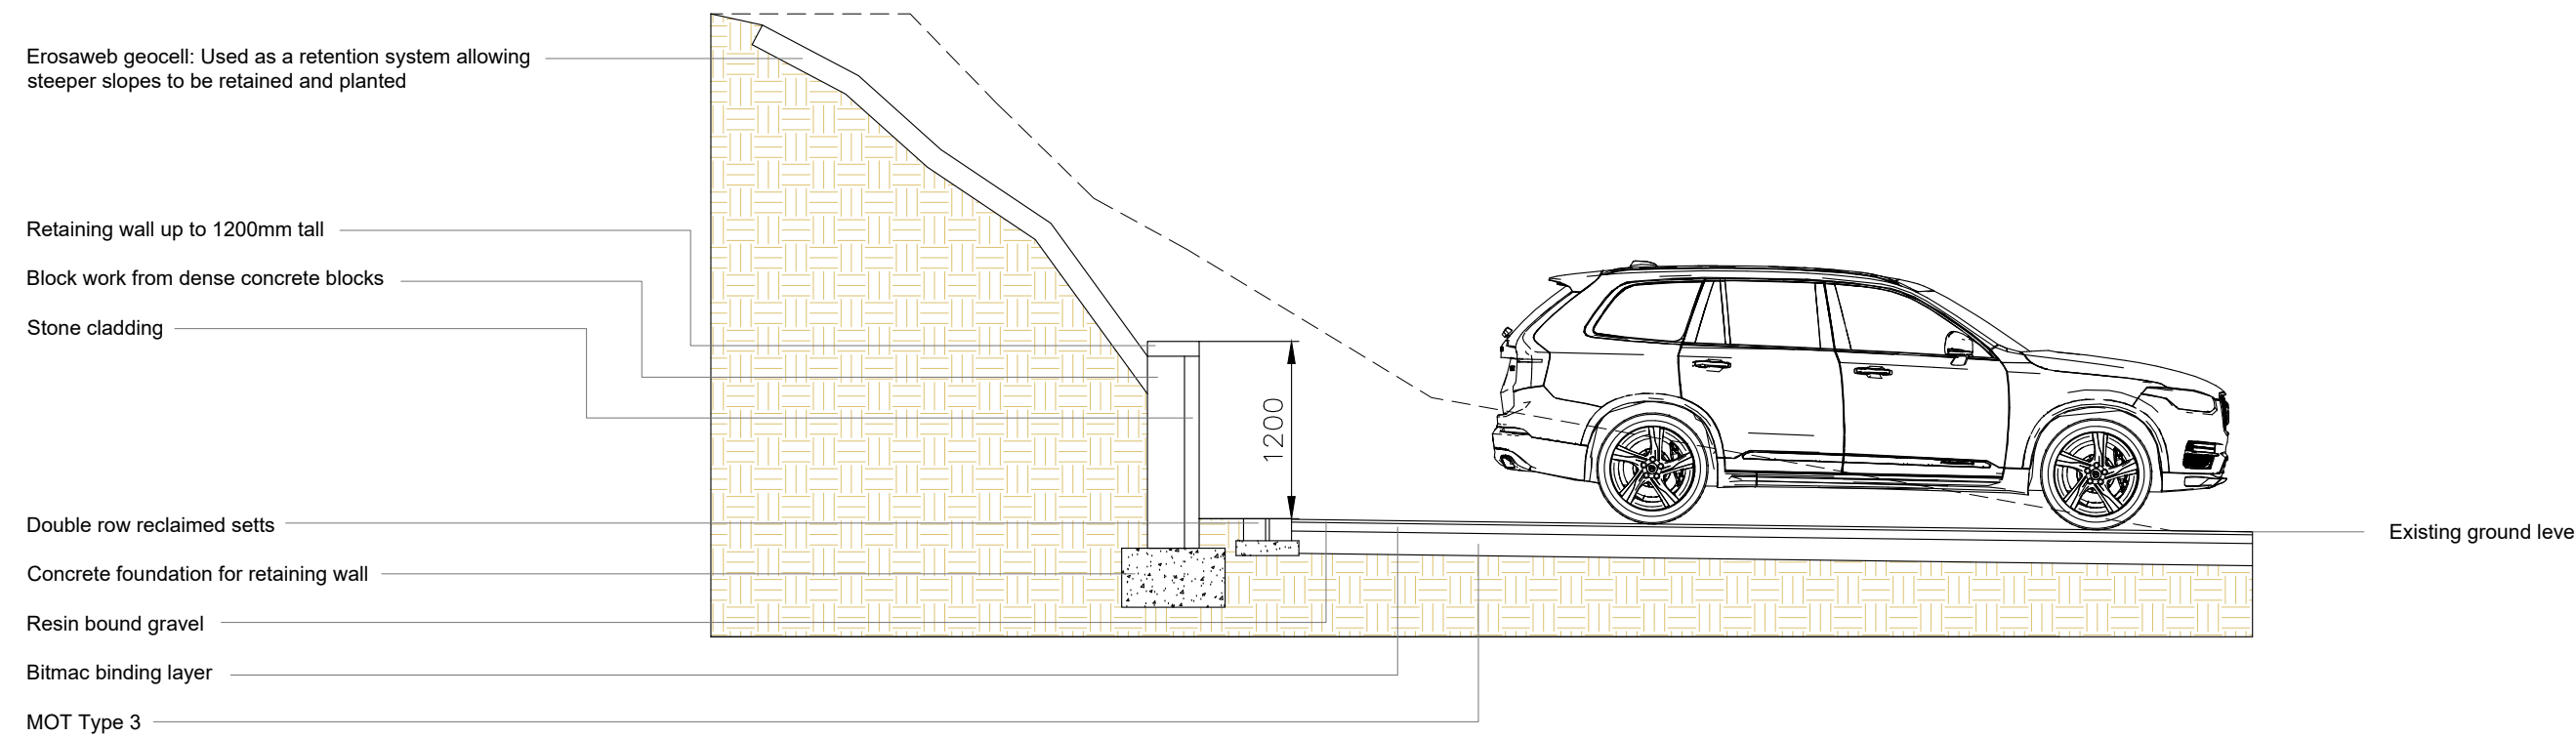

Section D

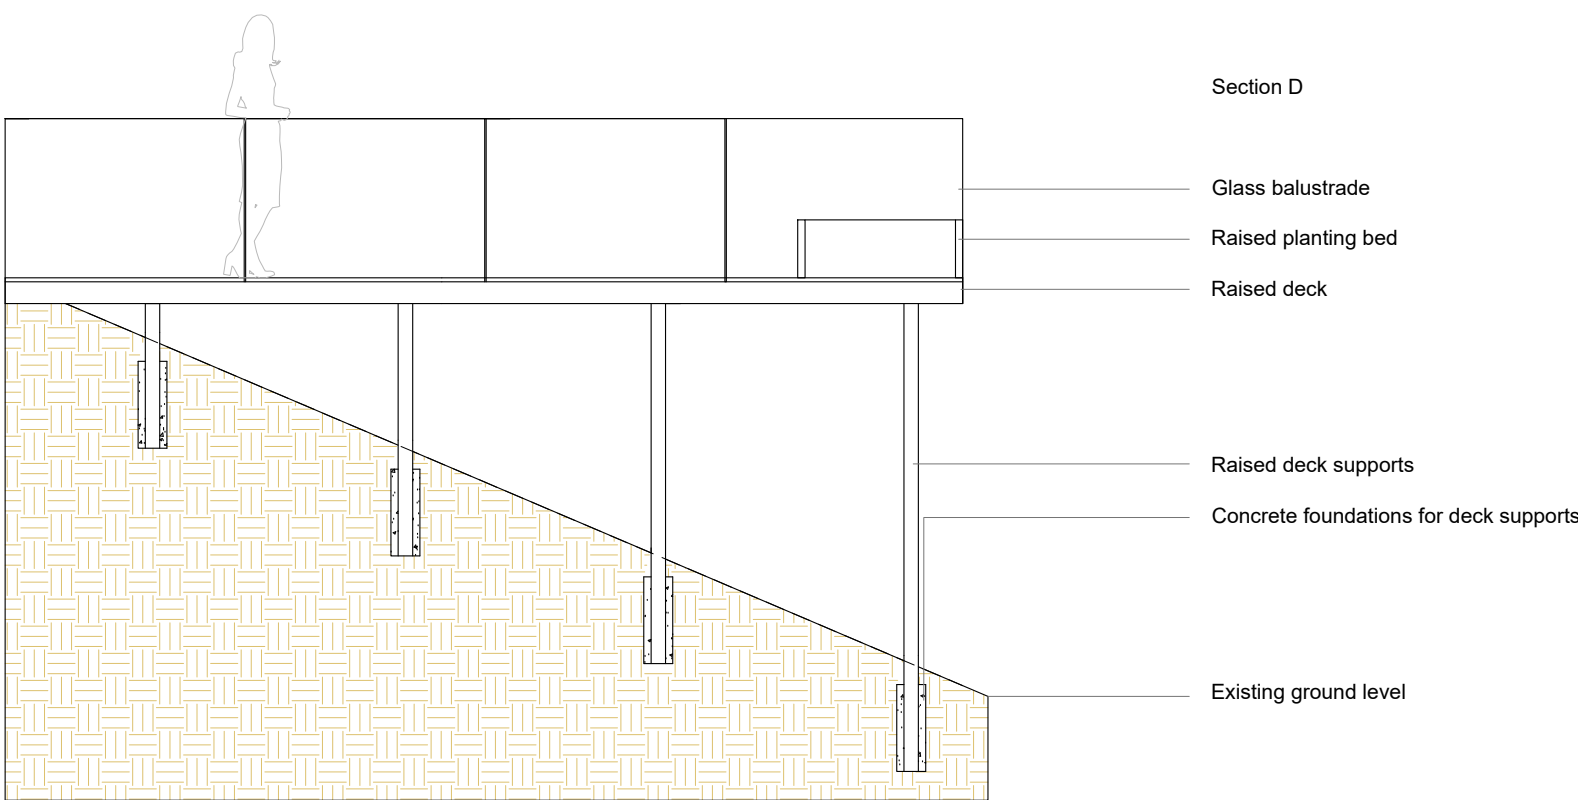

Note:
All retaining features including walls, foundations, supporting structures, surfaces for vehicles and Erosaweb products to be designed by a structural engineer who can advise on construction methods in accordance with current building standards and best practices

Brendan Vaughan Garden Design
Mob: 07713243171
bvgd@btinternet.com

Client
131 - 133 Holcombe Road
Concept 4: Revision 3

Scale:
Sections - 1:50 at A1