



001 - scale 1:50 (1-off)
Flat cut and painted aluminium panel sign c/w self coloured vinyl graphics applied. (approx. 1600 x 600mm)



002 - scale 1:50 (1-off)
Folded and painted aluminium panels c/w self coloured vinyl graphics. Panels to clad over existing between 'd' section posts. (panels: 1000 x 1200mm)



003 - scale 1:50 (1-off)
Folded and painted aluminium panels c/w self coloured vinyl graphics. Panels to clad over existing between 'd' section posts. (panels: 1000 x 1200mm)



004 - scale 1:50 (1-off)
Folded and painted aluminium panels c/w self coloured vinyl graphics. Panels to clad over existing between 'd' section posts. (panels: 1000 x 1200mm)


Rev.:	Rev Date:	Revision Details:
A	11.11.21	Rev A: (MRW): OS Map Added

File Name: B&Q\Bury\2021 proposals\b&q_bury_proposal					Client: B&Q
Job No: proposal	Scale: as above	Drawn by: Royston	Checked by:	Date: 09.11.2021	Site: Bury





005 - scale 1:50 (1-off)
Folded and painted aluminium panels c/w self coloured vinyl graphics. Panels to clad over existing between 'd' section posts. .
(panels: 1000 x 1200mm)

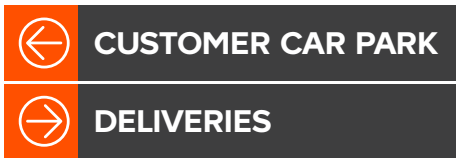

006 - scale 1:50 (1-off)
Folded and painted aluminium panels c/w self coloured vinyl graphics. to clad over existing between 'd' section posts (panels: 1500 x 500mm)



007 - scale 1:50 (1-off)
Folded and painted aluminium panels c/w self coloured vinyl graphics. Panels to clad over existing between 'd' section posts.
(panels: 1500 x 1500mm)



008 - scale 1:50 (2-off)
Extruded aluminium sign cases painted orange, c/w internal LED illumination and vinyl decorated flex-face skins. To replace existing to 'V' sign (sizes tbc).

Rev.:	Rev Date:	Revision Details:
A	11.11.21	Rev A: (MRW): OS Map Added

File Name: B&Q\Bury\2021 proposals\b&q_bury_proposal					Client: B&Q
Job No: proposal	Scale: as above	Drawn by: Royston	Checked by:	Date: 09.11.2021	Site: Bury





ENTRANCE



009 - scale 1:50
Router cut and white painted aluminium sign to stand-off fascia on locator fixings.(1900 x 2275mm)

010 - scale n/a
Glazing to front and returns of entrance lobby to receive orange vinyl



013- scale 1:50 (2-off)
Folded and painted aluminium panel sign c/w self coloured vinyl graphics applied. (approx. 1600 x 600mm)



011 - scale 1:50
Replacement vinyl decorated flex-face skin to existing sign case.

Shop day or night at **diy.com**

012 - scale 1:50
Folded and painted aluminium panel sign c/w self coloured vinyl graphics applied. (approx. 10000 x 750mm)


Rev.:	Rev Date:	Revision Details:
A	11.11.21	Rev A: (MRW): OS Map Added

File Name: B&Q\Bury\2021 proposals\b&q_bury_proposal					Client: B&Q
Job No: proposal	Scale: as above	Drawn by: Royston	Checked by:	Date: 09.11.2021	Site: Bury





TRADE
ENTRANCE

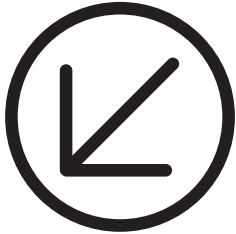

014 - scale 1:50
Router cut and BLACK painted
aluminium sign to stand-off fascia on
locator fixings.(1520 x 2090mm)



015 - scale 1:50 (1-off)
Extruded aluminium sign cases painted black c/w
internal LED illumination and vinyl decorated flex-face
skins (4000 x 1600mm).



016 - scale 1:10 (3-off)
Folded and painted aluminium
panel sign c/w self coloured vinyl
graphics applied. (450 x 450mm)



017 - scale 1:10 (3-off)
Folded and painted aluminium
panel sign c/w self coloured vinyl
graphics applied. (450 x 450mm)

Rev.:	Rev Date:	Revision Details:
A	11.11.21	Rev A: (MRW): OS Map Added

File Name: B&Q\Bury\2021 proposals\b&q_bury_proposal					Client: B&Q
Job No: proposal	Scale: as above	Drawn by: Royston	Checked by:	Date: 09.11.2021	Site: Bury





018 - scale 1:10 (6-off)
Flat cut and painted aluminium panels
c/w self coloured vinyl graphics. Panels
fitted to existing posts. (450 x 450mm)



019 - scale 1:25 (5-off)
Folded and painted aluminium panels c/w self
coloured vinyl graphics. Panels fitted back to back
between 'd' section posts. (panels: 1000 x 1200mm)

Rev.:	Rev Date:	Revision Details:
A	11.11.21	Rev A: (MRW): OS Map Added


File Name: B&Q\Bury\2021 proposals\b&q_bury_proposal					Client: B&Q
Job No: proposal	Scale: as above	Drawn by: Royston	Checked by:	Date: 09.11.2021	Site: Bury





020 - scale n/a (1-off)

Digitally printed and satin clear laminated vinyl graphics to garden centre glazing.

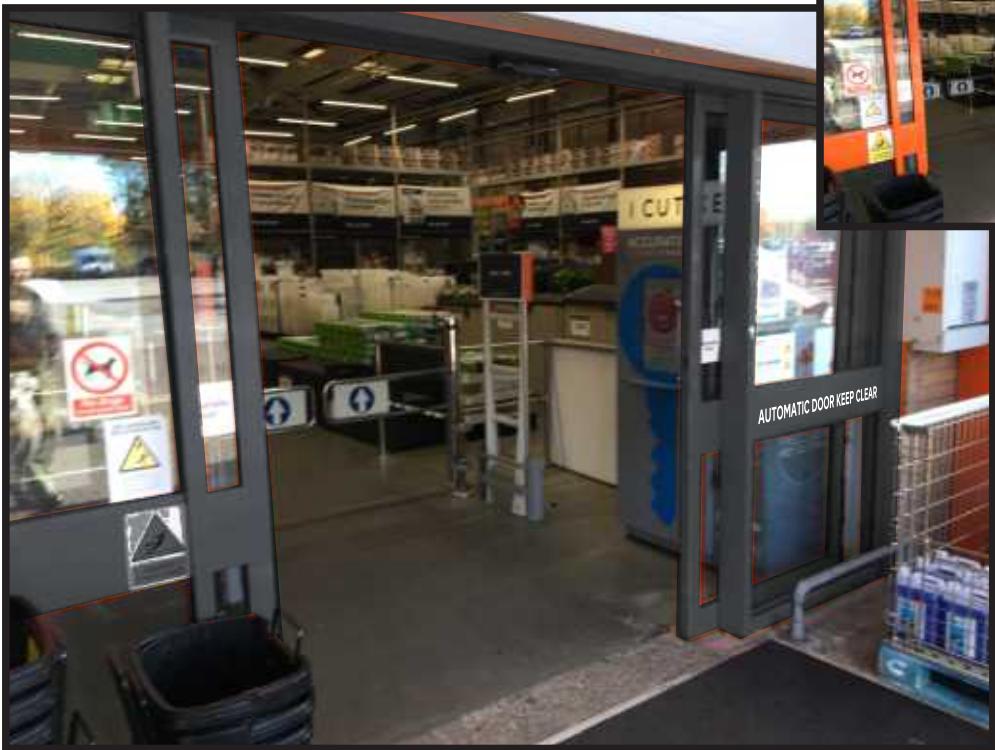

021 _ scale 1:25

SET (4-off of each message) face cut opaque matt white vinyl lines of text as shown supplied on application tape.

AUTOMATIC DOOR KEEP CLEAR

022- scale 1:25

8-OFF in total individual white vinyl text to automatic doors.

Rev.:	Rev Date:	Revision Details:
A	11.11.21	Rev A: (MRW): OS Map Added

File Name: B&Q\Bury\2021 proposals\b&q_bury_proposal					Client: B&Q
Job No:	Scale:	Drawn by:	Checked by:	Date:	Site: Bury
proposal	as above	Royston		09.11.2021	





Please note B&Q Limited is unable to take responsibility for loss or damage to your vehicle or property in our car park.

023 - scale 1:10 (2-off)
Folded and painted aluminium panel sign c/w self coloured vinyl graphics applied. (600 x 330mm)

Installed in place of exiting.



024 - scale 1:10 (1-off)
Folded and painted aluminium panel sign c/w self coloured vinyl graphics applied. (450 x 450mm)

Installed in place of exiting.



Rev.:	Rev Date:	Revision Details:
A	11.11.21	Rev A: (MRW): OS Map Added

File Name: B&Q\Bury\2021 proposals\b&q_bury_proposal					Client: B&Q
Job No: proposal	Scale: as above	Drawn by: Royston	Checked by:	Date: 09.11.2021	Site: Bury



Existing “GARDEN CENTRE” & “BUILDING YARD” letters removed.



Rev.: A	Rev Date: 11.11.21	Revision Details: Rev A: (MRW): OS Map Added
-------------------	-----------------------	---

File Name: B&Q\Bury\2021 proposals\b&q_bury_proposal					Client: B&Q
Job No: proposal	Scale: as above	Drawn by: Royston	Checked by:	Date: 09.11.2021	Site: Bury




EXTERNAL SIGN PROPOSAL SCHEME



Produced 10 Nov 2021 from the Ordnance Survey MasterMap (Topography) Database and incorporating surveyed revision available at this date.

The representation of a road, track or path is no evidence of a right of way. The representation of features as lines is no evidence of a property boundary.

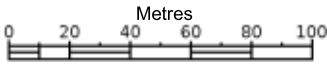

1:2500



B Q, Bridge Hall Ln, Bury
BL9 7PJ

Supplied by: **Latitude Mapping Ltd**
Licence: © Crown Copyright and
database rights 2021 OS 100038864
Reference: OI1508000
Centre coordinates: 382334 410806

Rev.: A	Rev Date: 11.11.21	Revision Details: Rev A: (MRW): OS Map Added
-------------------	-----------------------	---

File Name: B&Q\Bury\2021 proposals\b&q_bury_proposal					Client: B&Q
Job No: proposal	Scale: as above	Drawn by: Royston	Checked by:	Date: 09.11.2021	Site: Bury

