



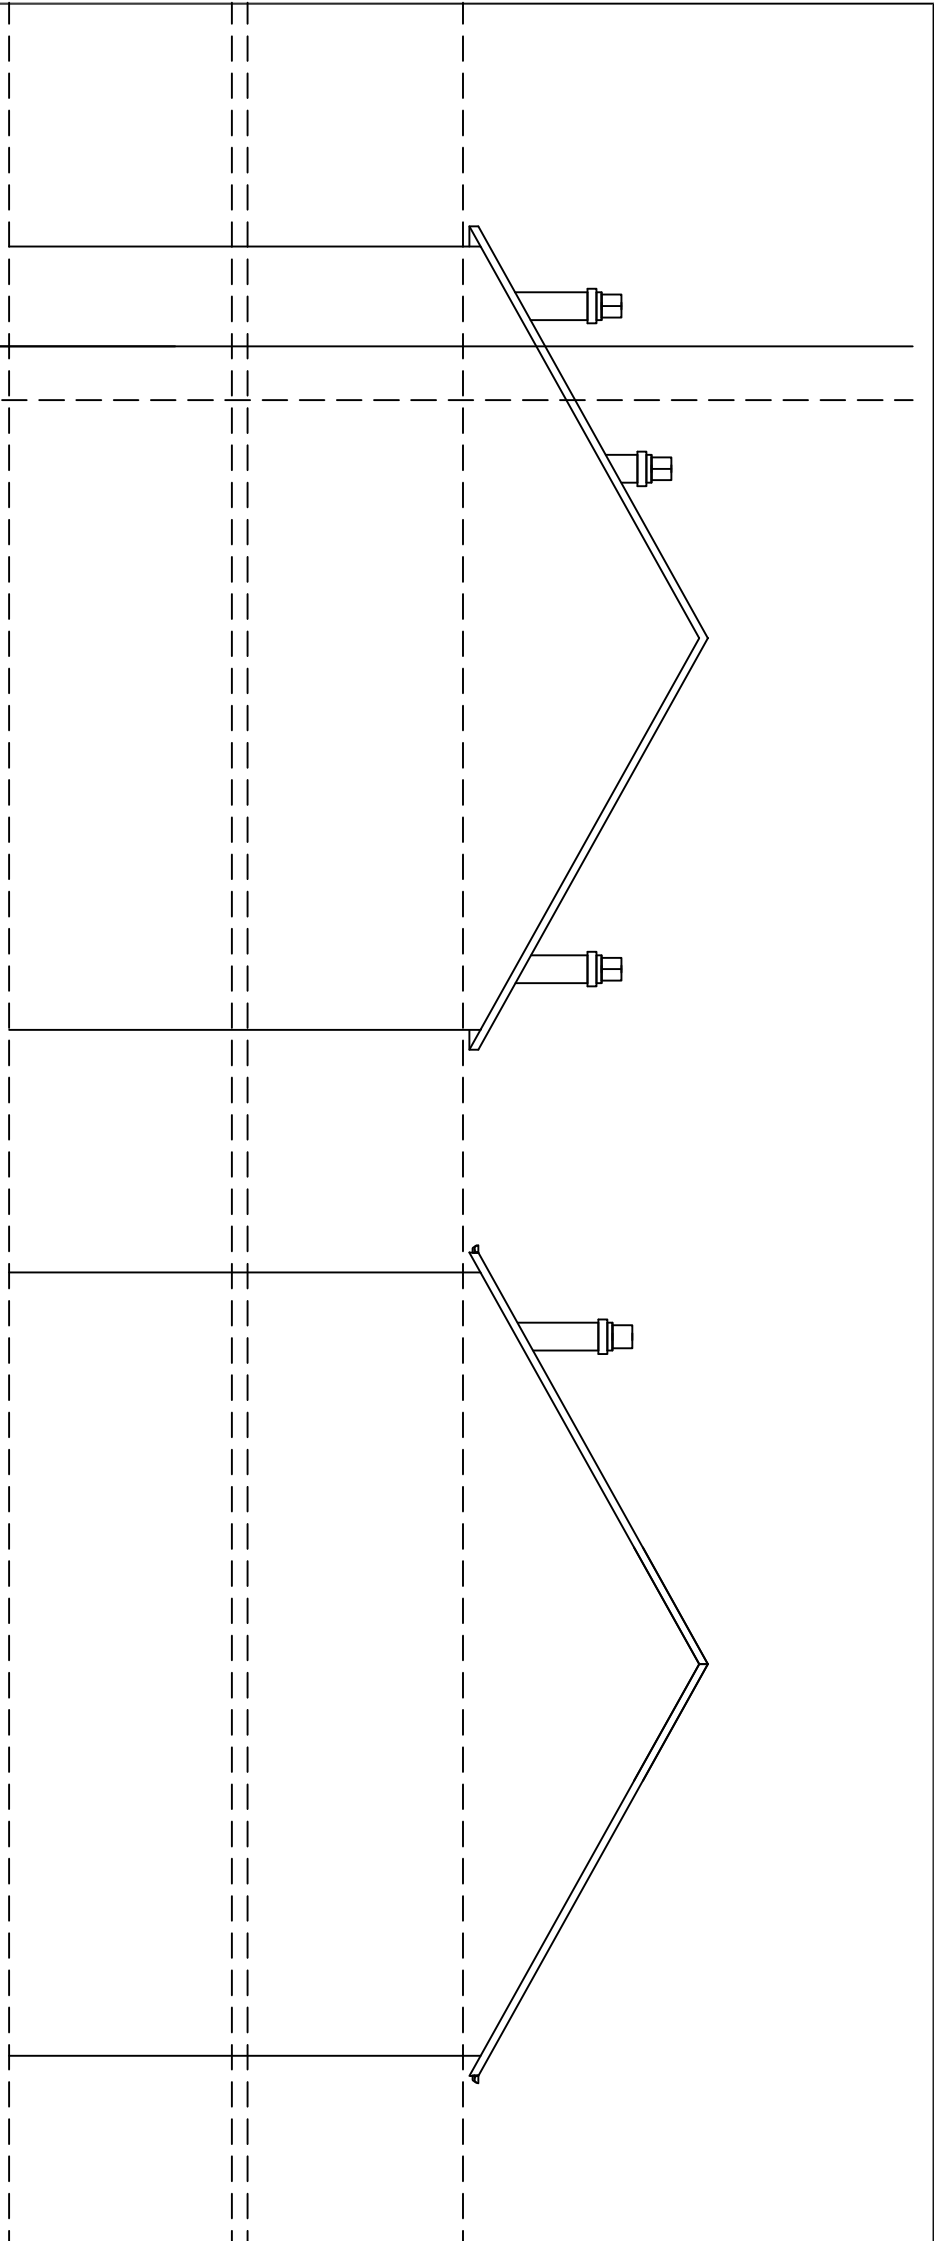

Existing Side Elevation to 313 Hollins Lane

Existing Side Elevation to 309 Hollins Lane

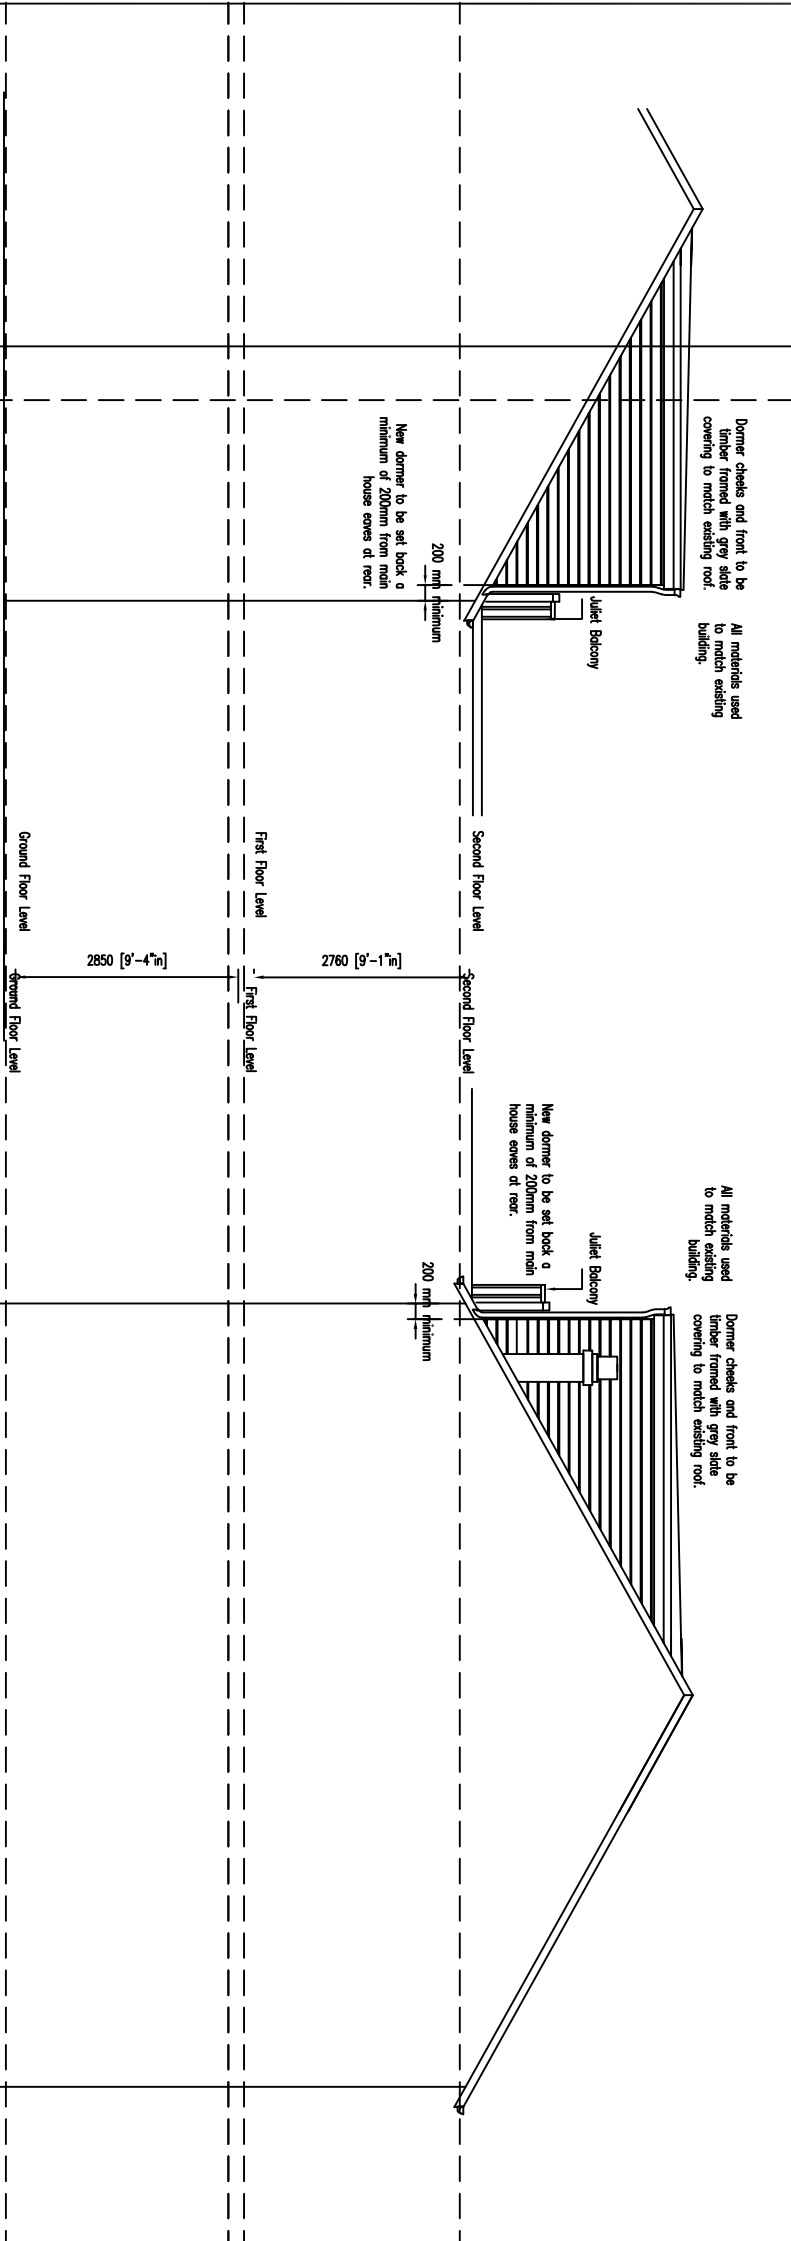

Proposed Side Elevation to 313 Hollins Lane

Proposed Side Elevation to 309 Hollins Lane

Submitted For Permitted Development	P1	Aug 20
REVISIONS	REF	DME
PROJECT	Ms L Duncan 311 Hollins Lane Hollins Village Bury	
DETAIL	Proposed Loft Conversion <u>Existing and Proposed</u> <u>Elevations</u>	
<i>This drawing is copyright and the property of Hudson Partnership Ltd and must not be copied in whole or in part without their written permission.</i>		
SQILLS	1 : 50	
DRAWN	a.h.	DATE Aug/20
JOB NO / DWG NO / REV	P4	
20/AC111a		

Haslam Partnership Ltd
Chartered Engineers and Surveyors
Manchester Office
270 Hollins Lane,
Hollins Village W45 7NL
T. 0161 766 6009 M. 07909 548 1
E. andrew.haslam@virgin.net

Chartered Engineers and Surveyors