


Do not scale from this drawing.
All dimensions are to be checked on site prior to construction, manufacture of any components and ordering of materials and equipment.

All materials and workmanship to be in accordance with the current British Standards and codes of practice.

This drawing is to be read in conjunction with all Relevant, Structural Engineers, Mechanical Engineers, Electrical Engineers and Specialists drawings and specifications.

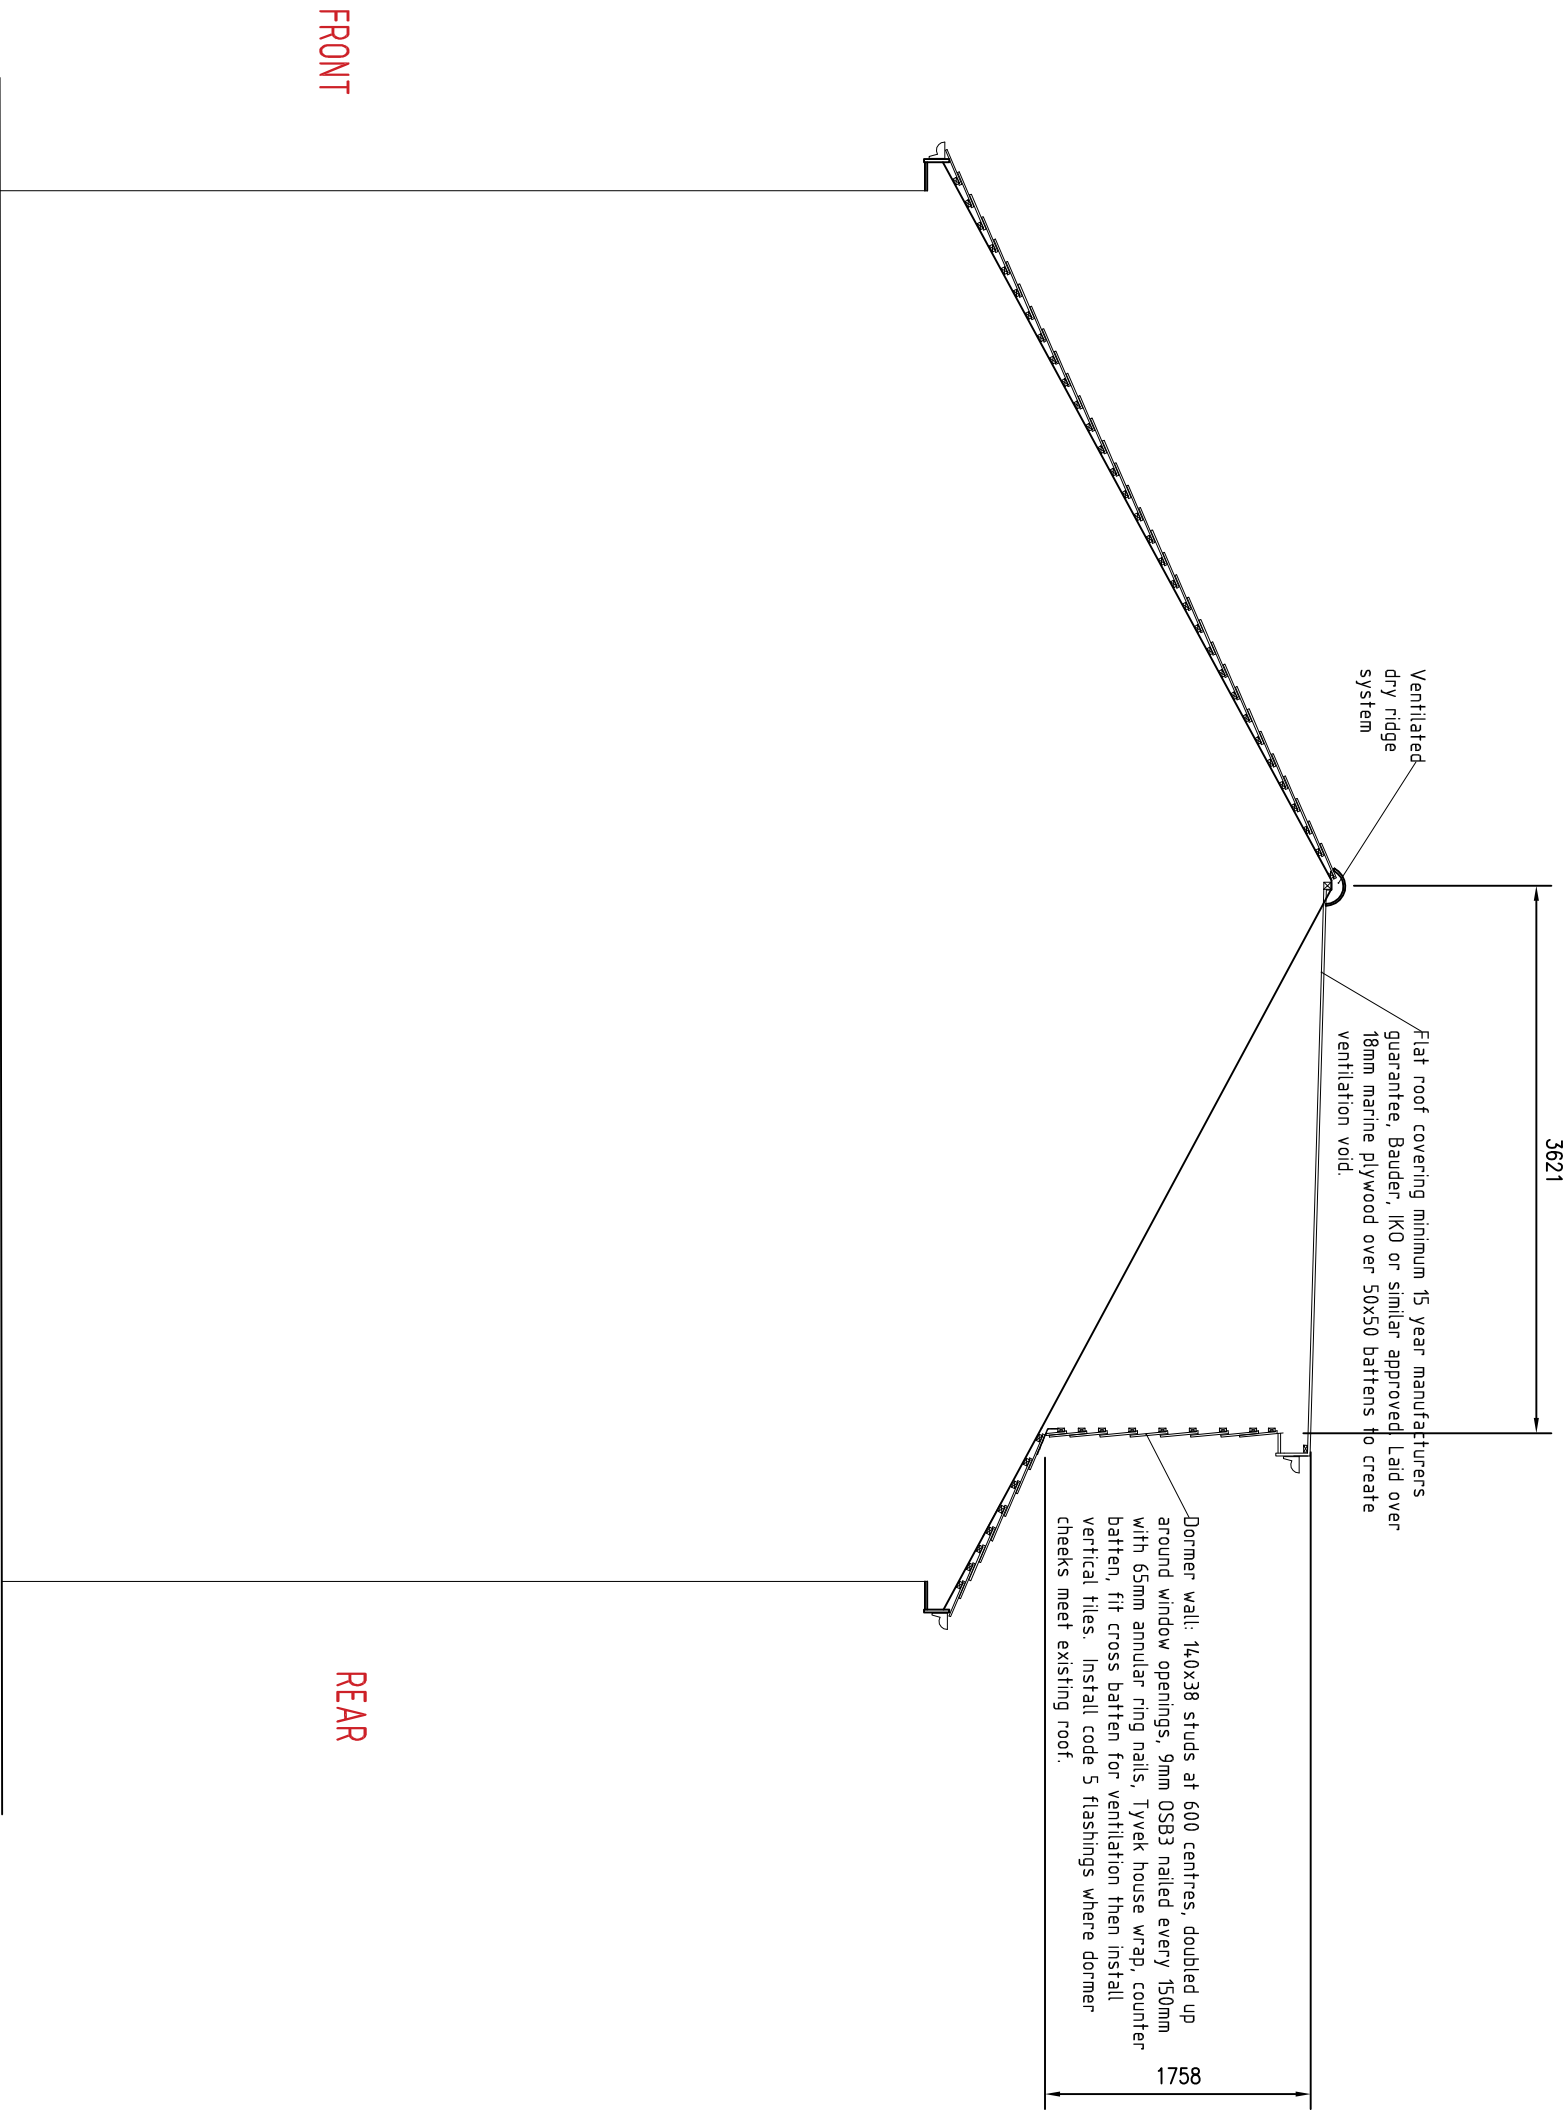

TYPICAL SIDE ELEVATION AS PROPOSED

Alvin Loh Consulting Engineers Ltd. Consulting Engineers 16 Derby Street, Manchester M8 8RW Tel. 07713647885 E-Mail : alvinloh@btinternet.com	CLIENT <u>Mr. ROACHAN</u>	PROJECT:- <u>92 NIPPER LANE, WHITEFIELD</u> <u>MANCHESTER M45 7RJ</u>	DETAIL <u>TYPICAL SIDE ELEVATION</u>	DATE APRIL 2026 DRAWN ALOH	SCALE 1:50 A3 JOB No. 226-040 A	DRG. NUMBER 09
--	------------------------------	---	---	-------------------------------------	--	-------------------