



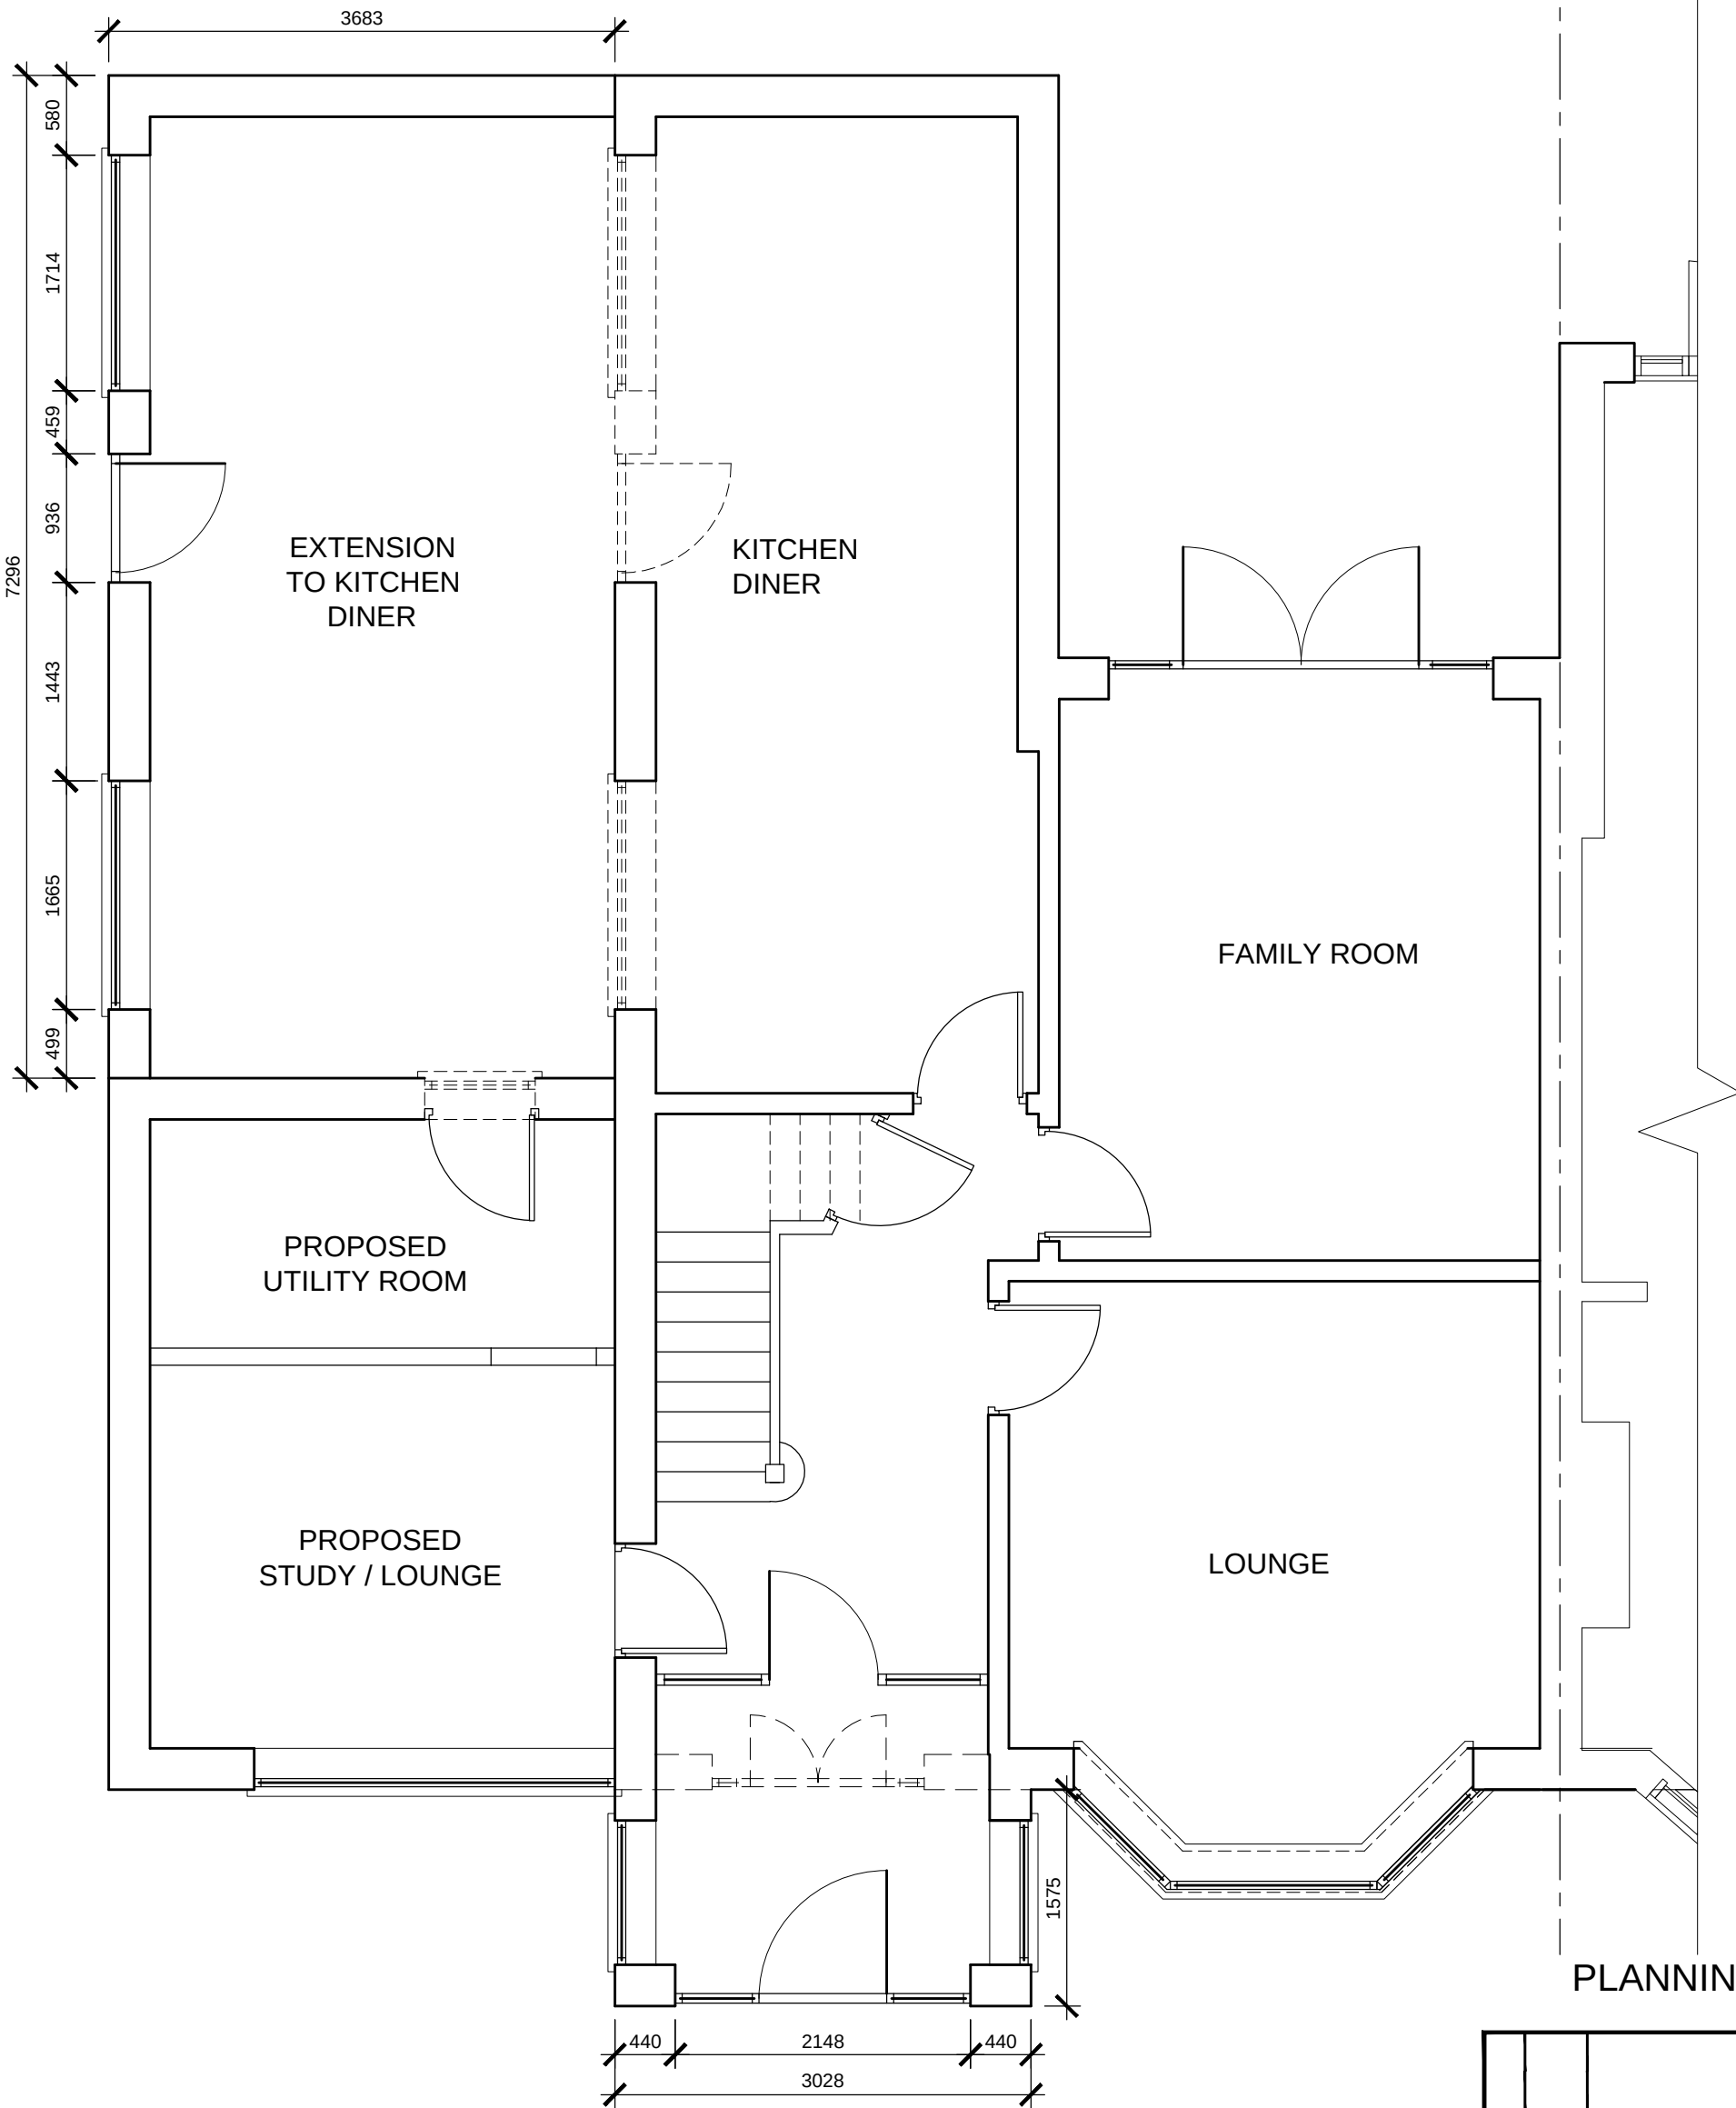

FRONT OF HOUSE
PROPOSED G.F. PLAN

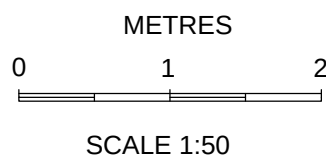

PLANNING

REV	DATE	AMENDMENTS	INT
A	11-04-22	Label added to kitchen extension	
Harry Jackson Surveyors Limited			
Unit 4A Farnworth Park Industrial Estate Wellington Street, Farnworth, Bolton BL4 7BY Tel: 01204 701740 Mobile: 07931 321879			
CLIENT	Nicola Jaysan		
ADDRESS	15 Ravens Close Prestwich, Manchester, M25 0FU		
PROJECT	Porch & Part Single Part Two Storey Rear Extension		
TITLE	Proposed GF Plan		
DRAWING No.	5	REV	A
SCALES	1:50	DATE	March 2022
DRAWN BY	BE	SHEET SIZE	A3
CHECKED BY	HJ	COPYRIGHT	©