




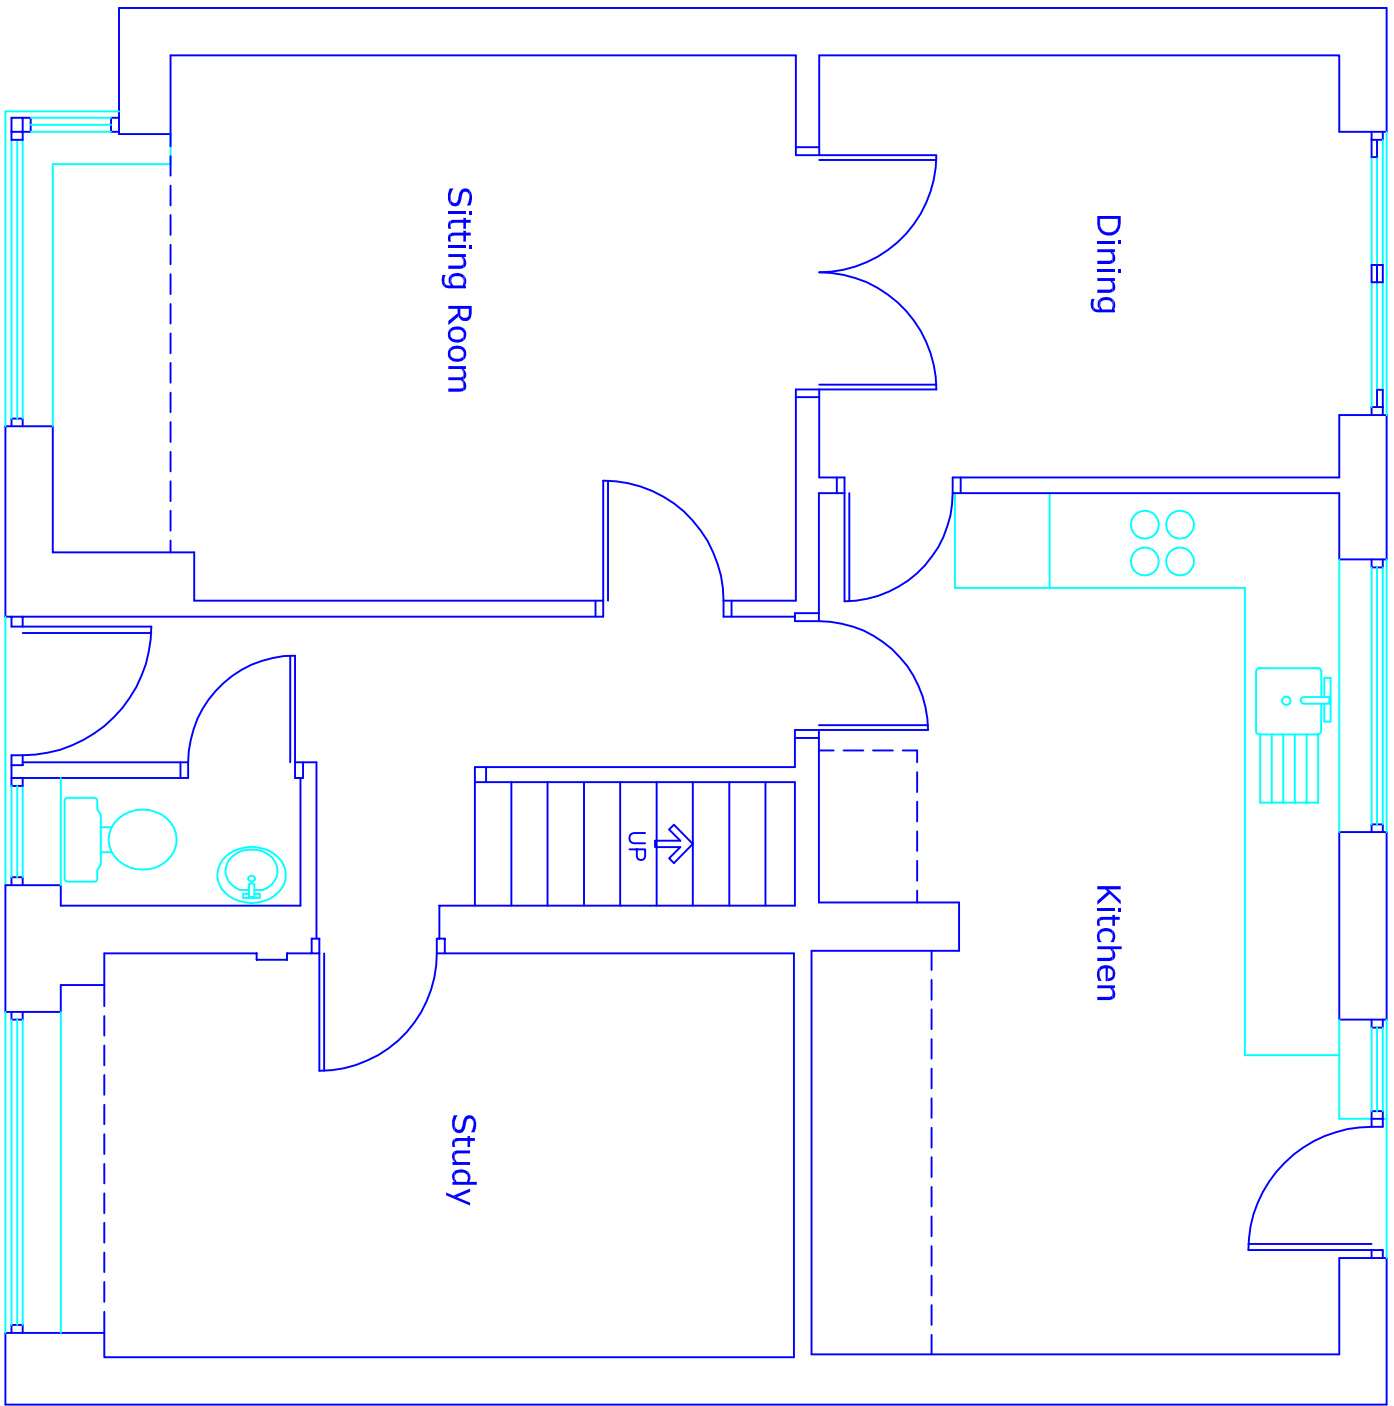


Existing Plan
Ground Floor

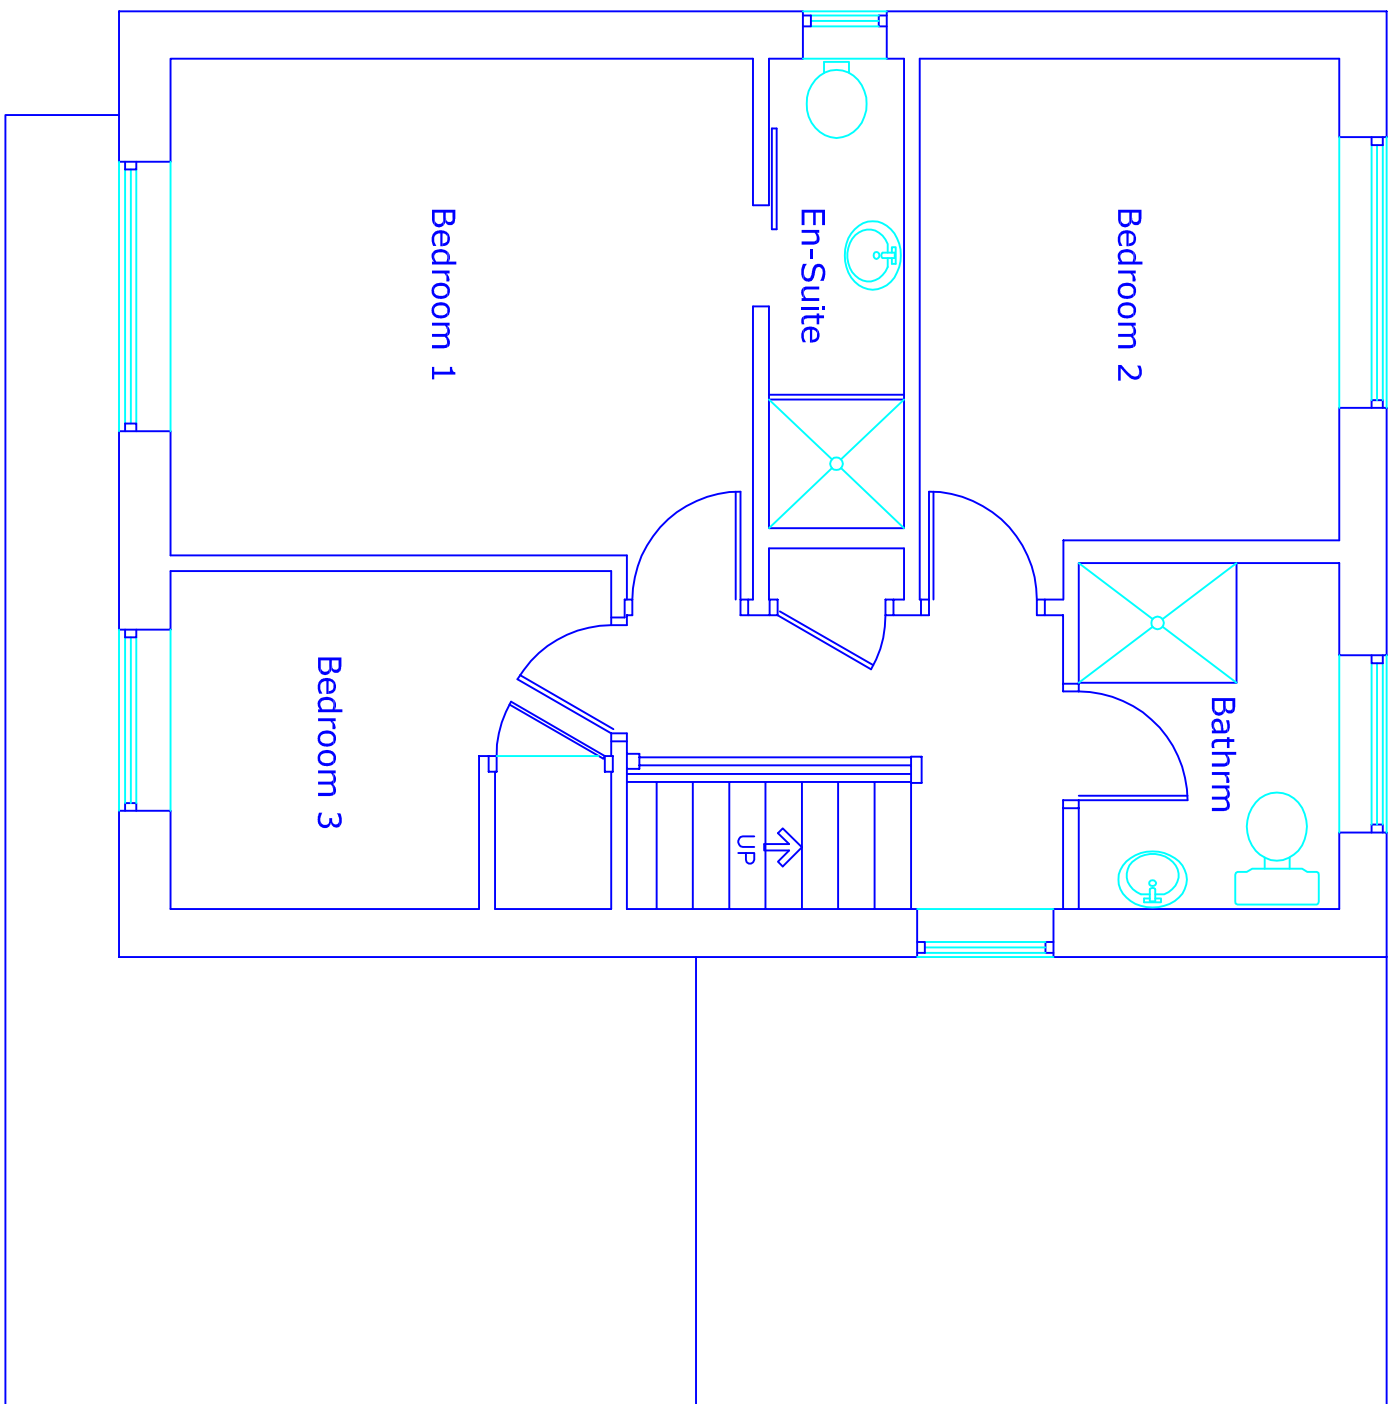


Existing Plan
First Floor

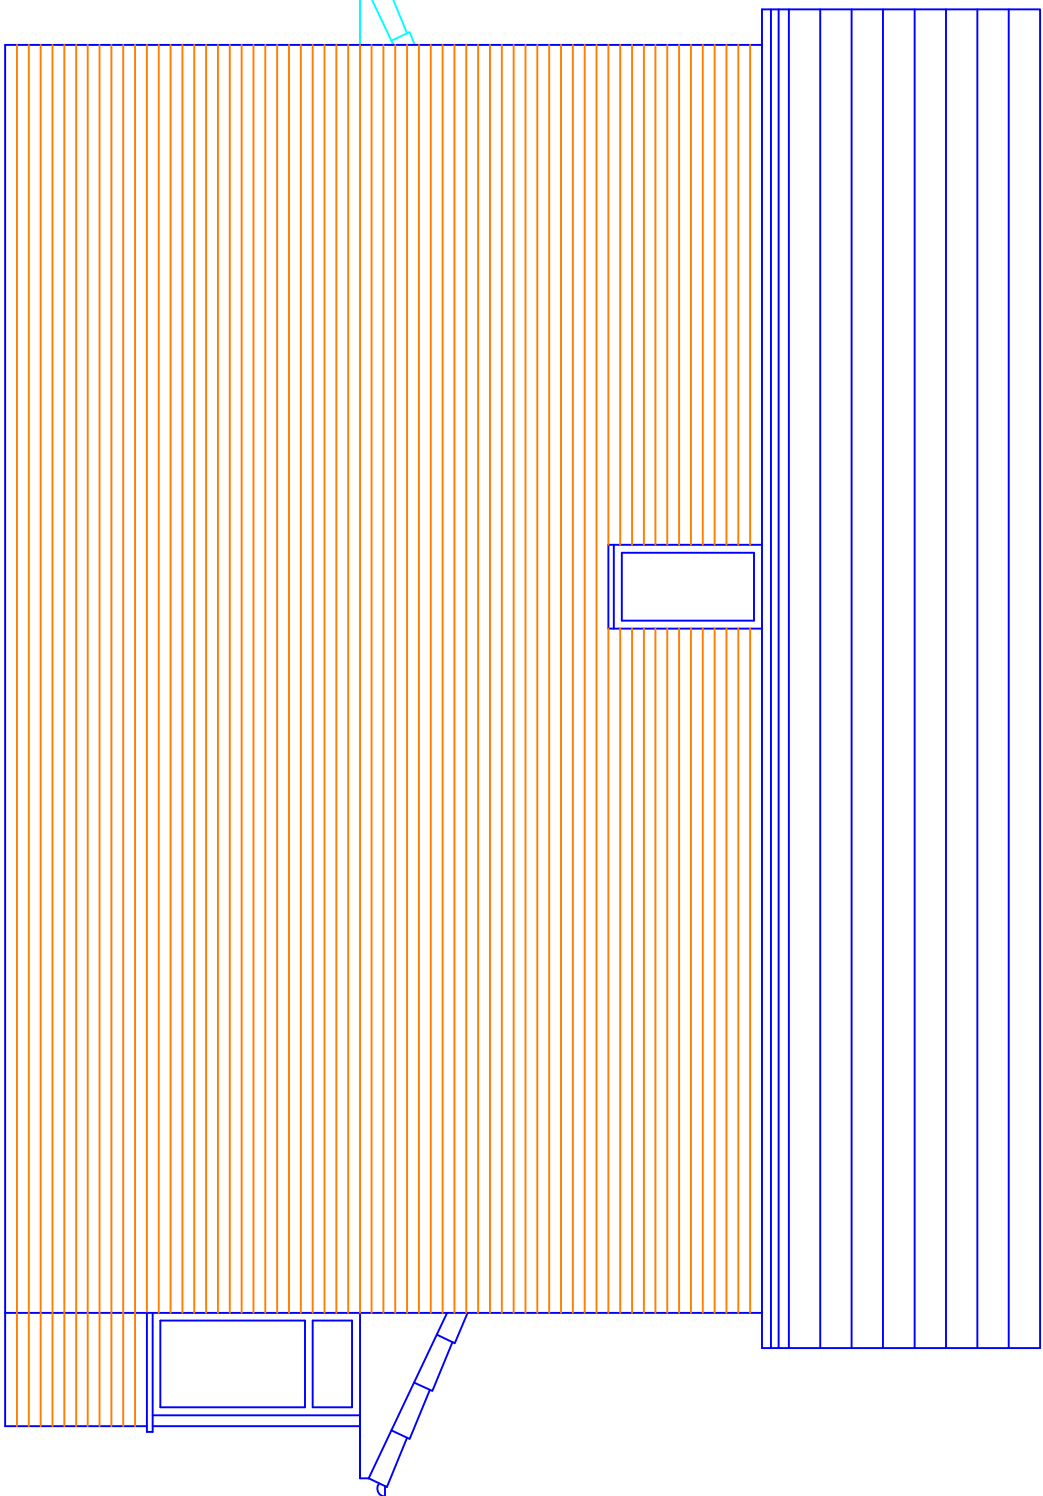


Existing Side (West) Elevation

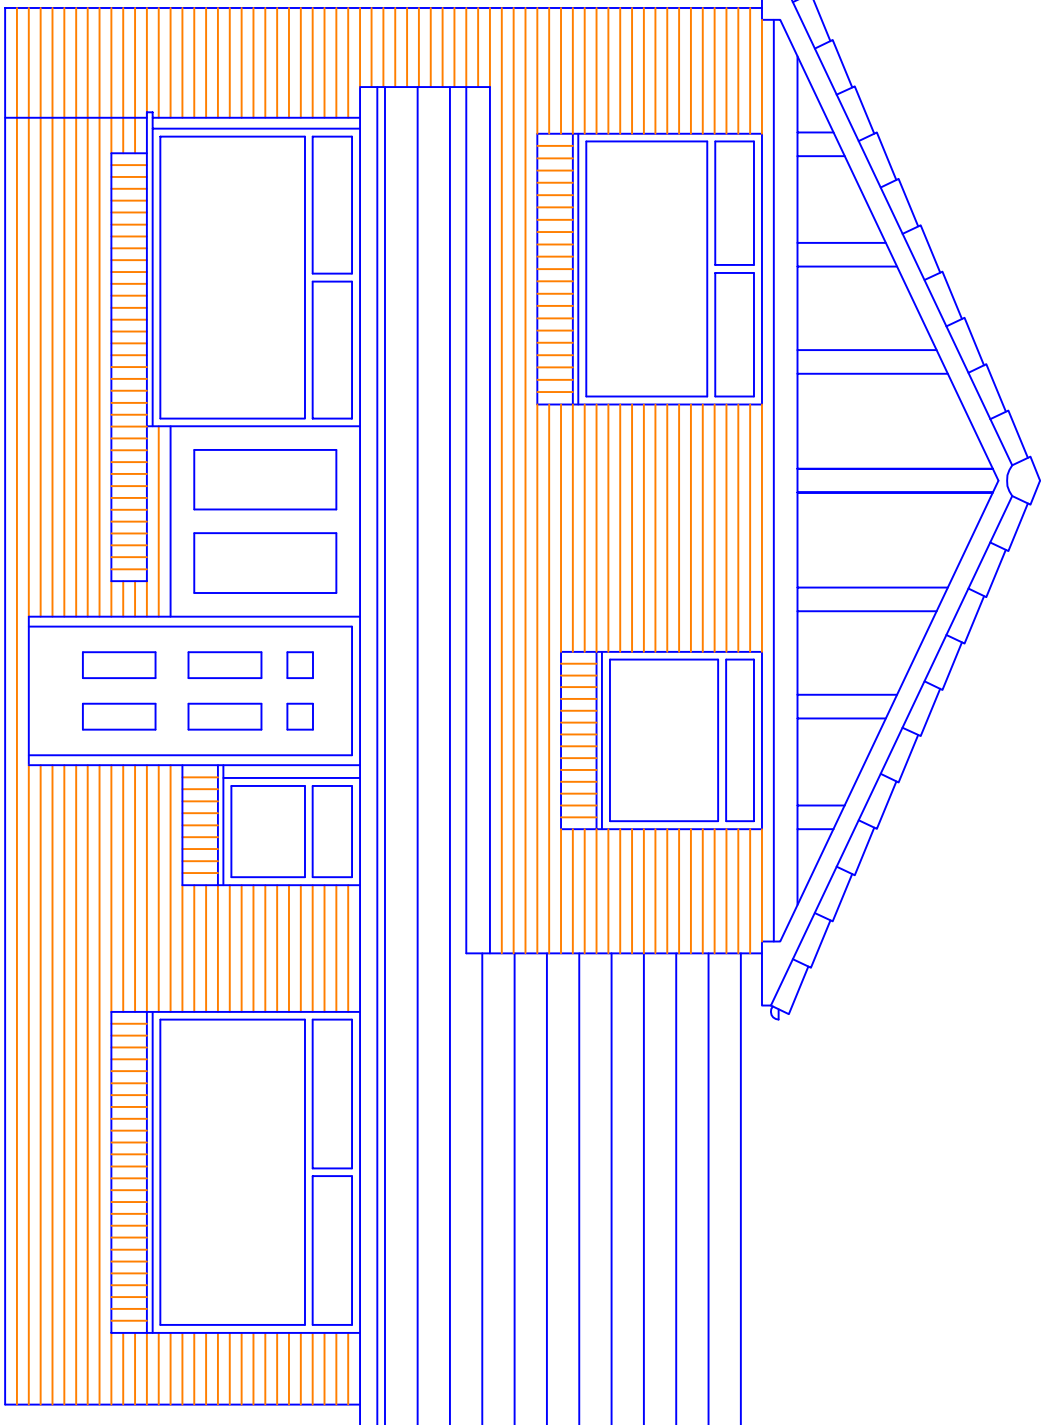

Existing Front (South) Elevation

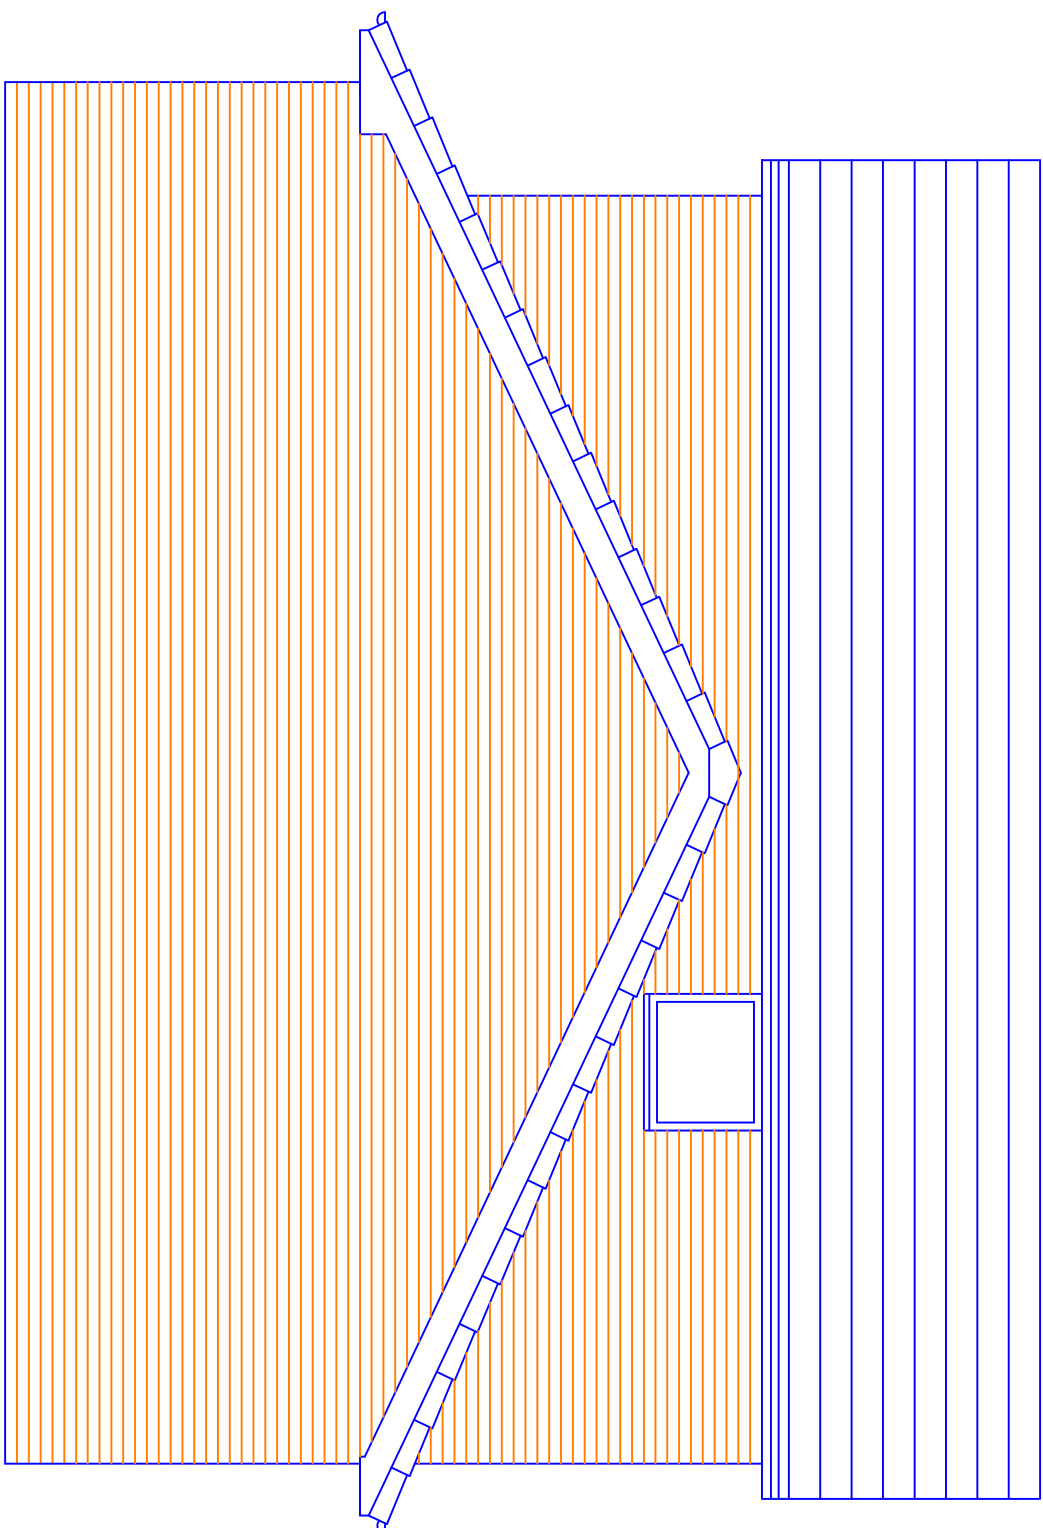

Existing Side (East) Elevation

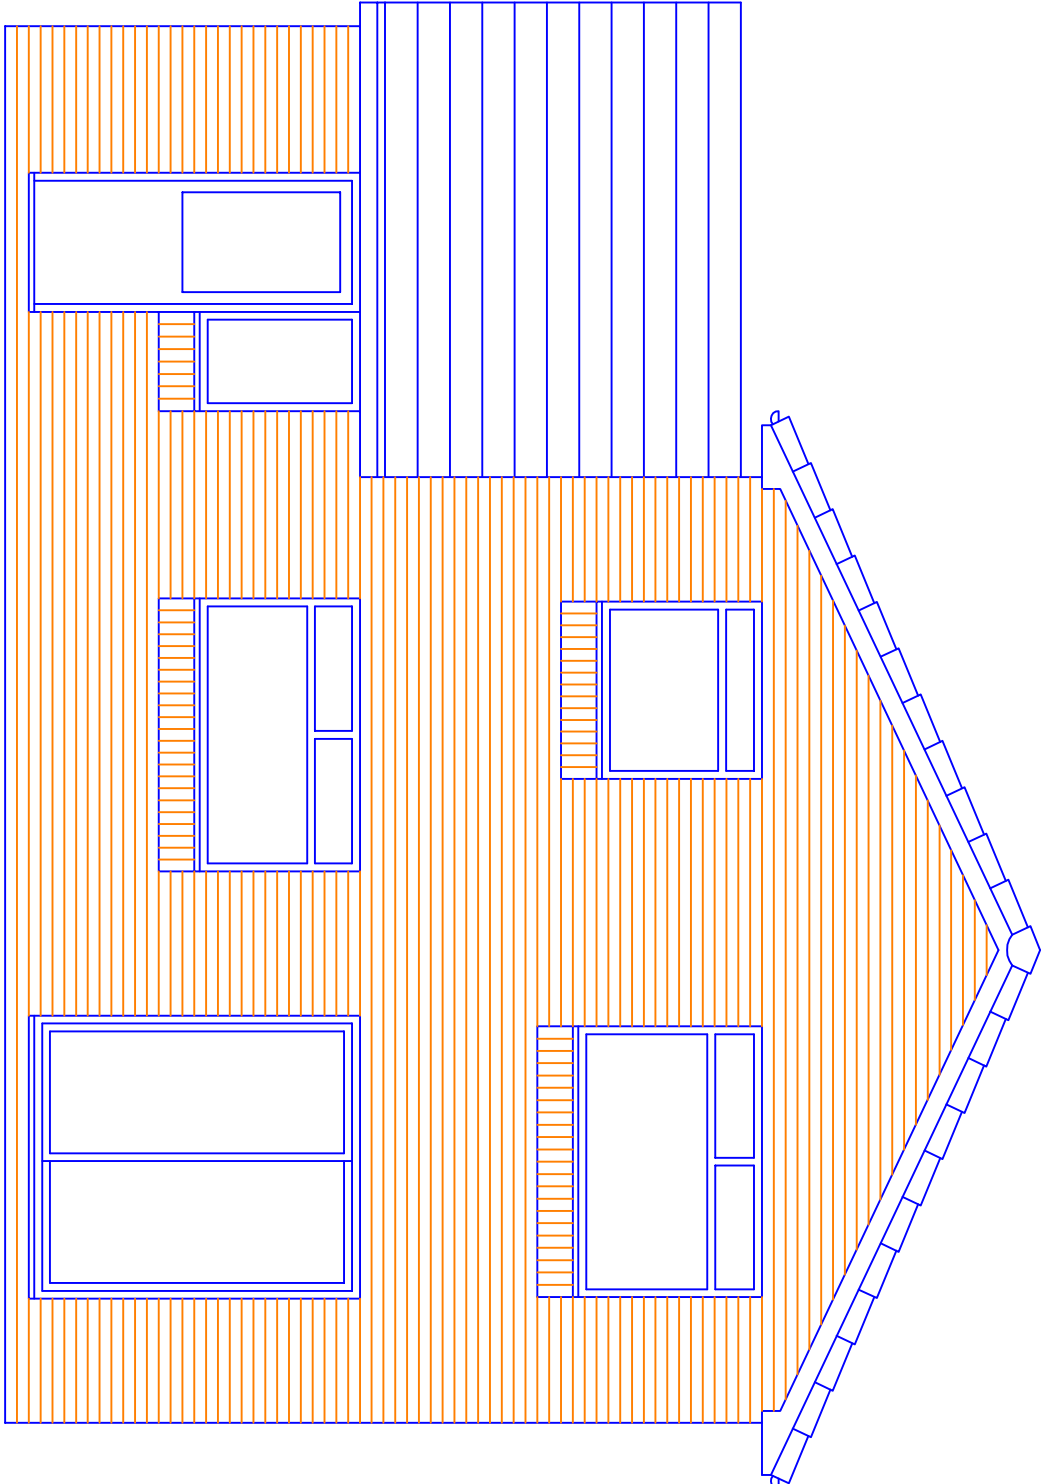

Existing Rear (North) Elevation

This drawing and design concept is the property of PPV design. It should not be reproduced without written permission

0123m

78 Riverside Road
Raddiffe
Manchester
M26 2PZ

scale 1:50 at A1
November 2021

Existing Plans
and Elevations

78 Riverside Road
Raddiffe
Manchester
M26 2PZ

scale 1:50 at A1
November 2021

Existing Plans
and Elevations

FI1-01

PPV design Ltd

2 Hainshore Road, Holcombe Village
Ramsbottom, Lancashire BL8 4PA
Gary Dearden (BA Hons) DipArch RIBA
gary@ppv-design.co.uk www.ppv-design.co.uk
T. 0706 822751 M. 07112 669482