
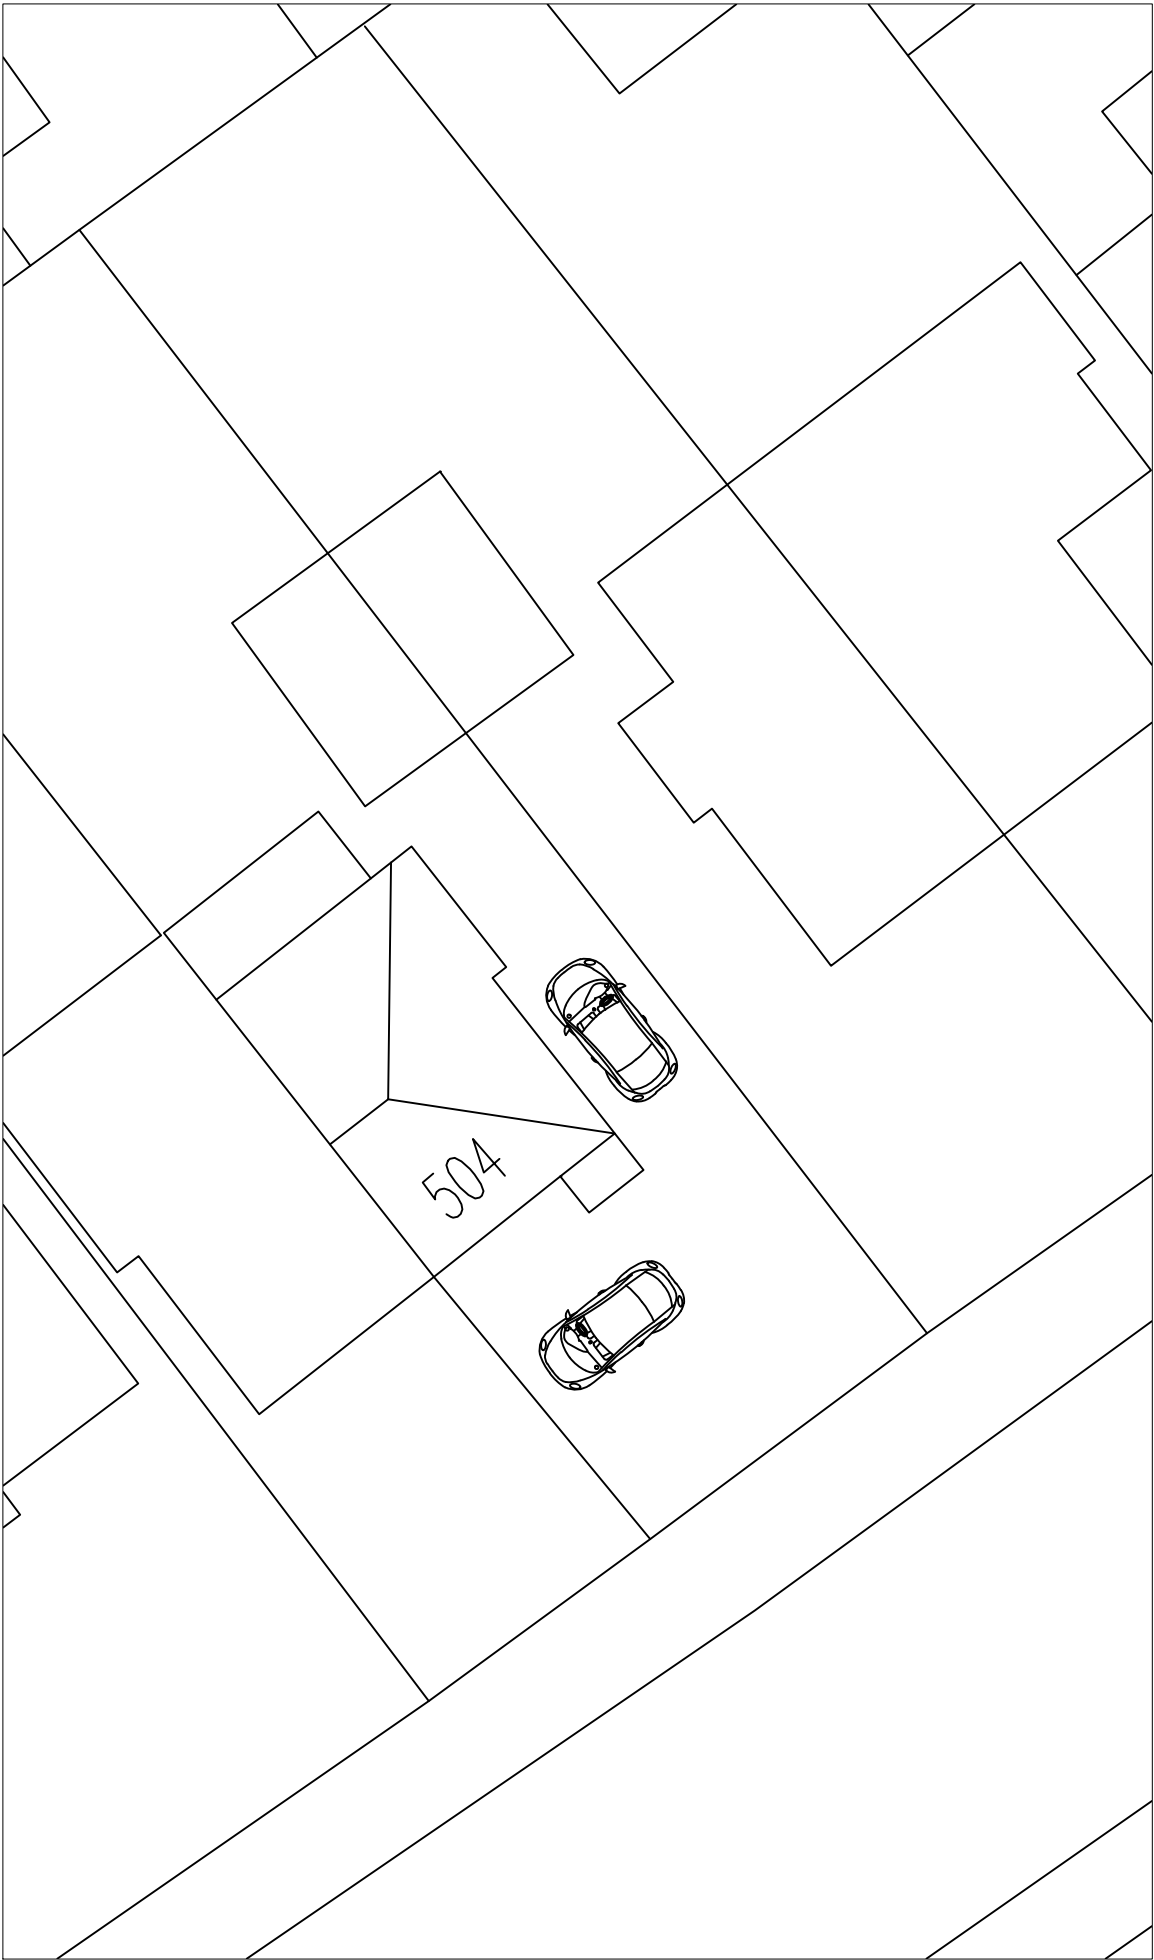
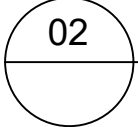


Existing Parking Plan

Scale 1:200

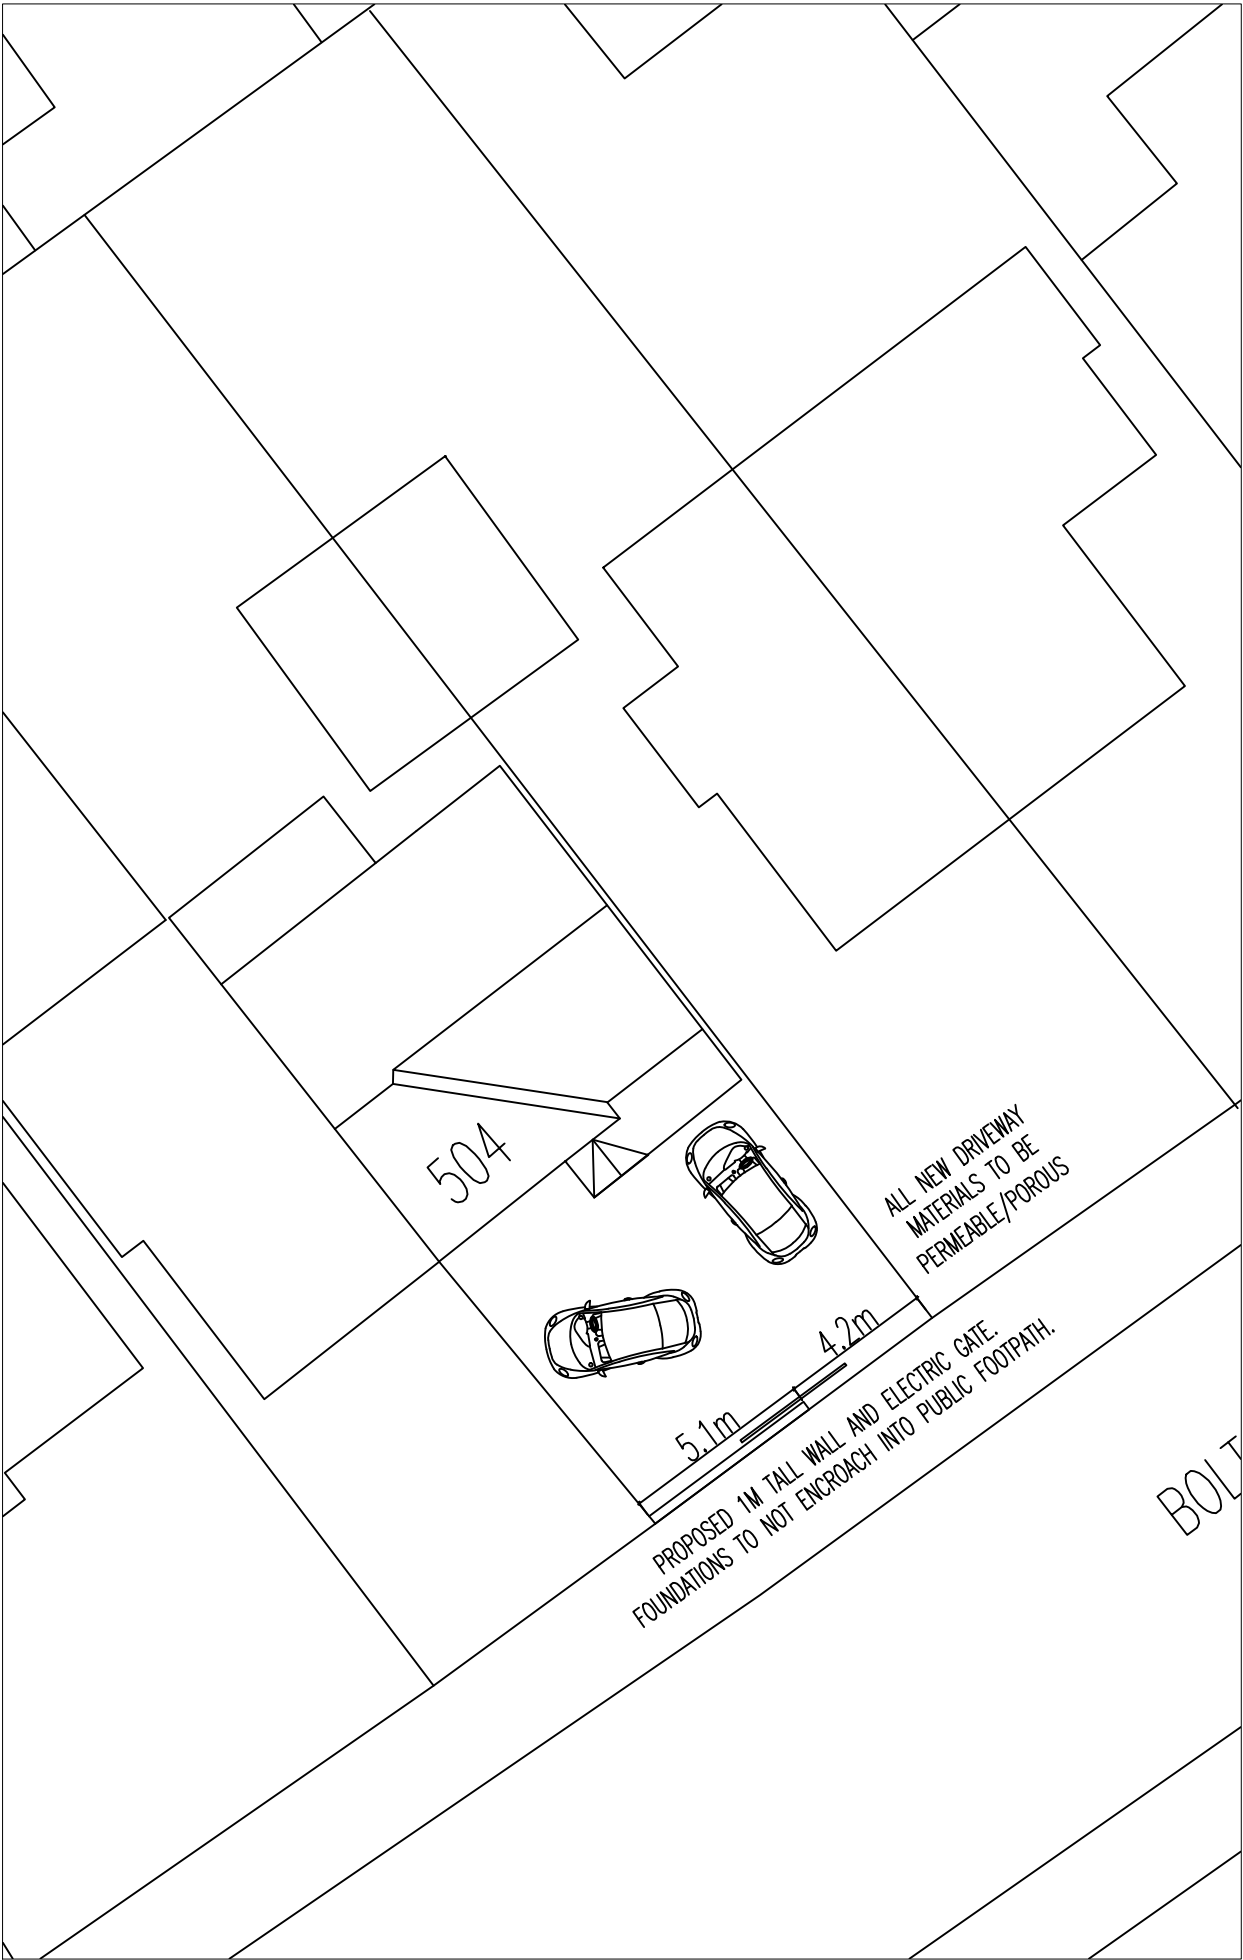

Proposed Parking Plan

Scale 1:200

Notes Copyright in all documents and drawings prepared by the architectural designer and any works executed from these documents and drawings shall, unless otherwise agreed, remain the property of the designer and must not be reproduced by, lent or disclosed to, a third party without the written consent of Zach Thorp. Do not scale off this drawing All dimensions are to be checked on site and any discrepancies to be referred to the designer before proceeding. All levels to be checked on site All discrepancies between information shown on the drawings and the information in the specification to be referred to the designer prior to proceeding. All component sizes and references to be checked before ordering Position of existing drain runs to be confirmed prior to proceeding and drains checked as necessary. All relevant boundary positions are to be checked prior to proceeding Building regulation drawings can be used for building estimates, however for an accurate quote builders must attend site as these drawings do not account for all aspects of the building works.



SURVEY ORIENTATED TO MAGNETIC NORTH

Rev	Description	Date	By	Chk
-----	-------------	------	----	-----

Status	Purpose for Issue			
Planning	☐	Tender	☐	PLANNING
Construction	☒	As Built	☐	

Client
Matthew and Jemma Bell
504 Bolton Road, Bury BL8 2DU

Contract
Proposed Single Storey Front Extension and Double Storey Side Extension

Drawing
Existing and Proposed Parking Plan

Drawing No.	ZT23-196-08	Revision	/
Scales	1:200 @ A3	Date	June '23
Drawn	ZTT	Checked	

