



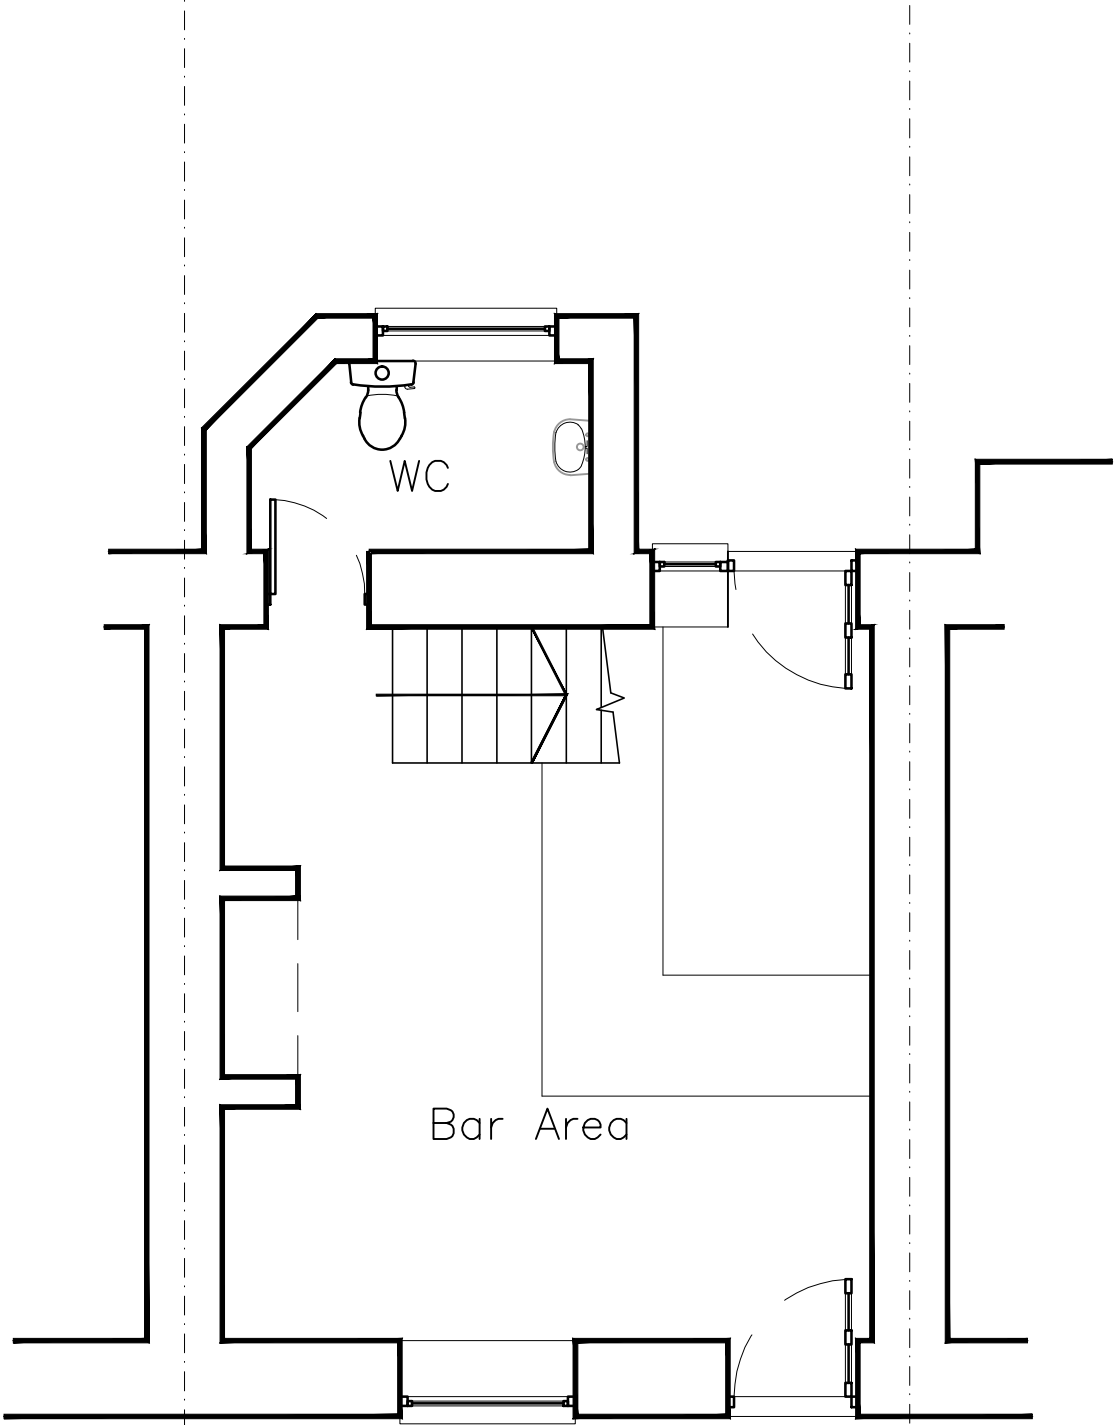


Square Street

Existing and Proposed Ground Floor Plan (1:50)

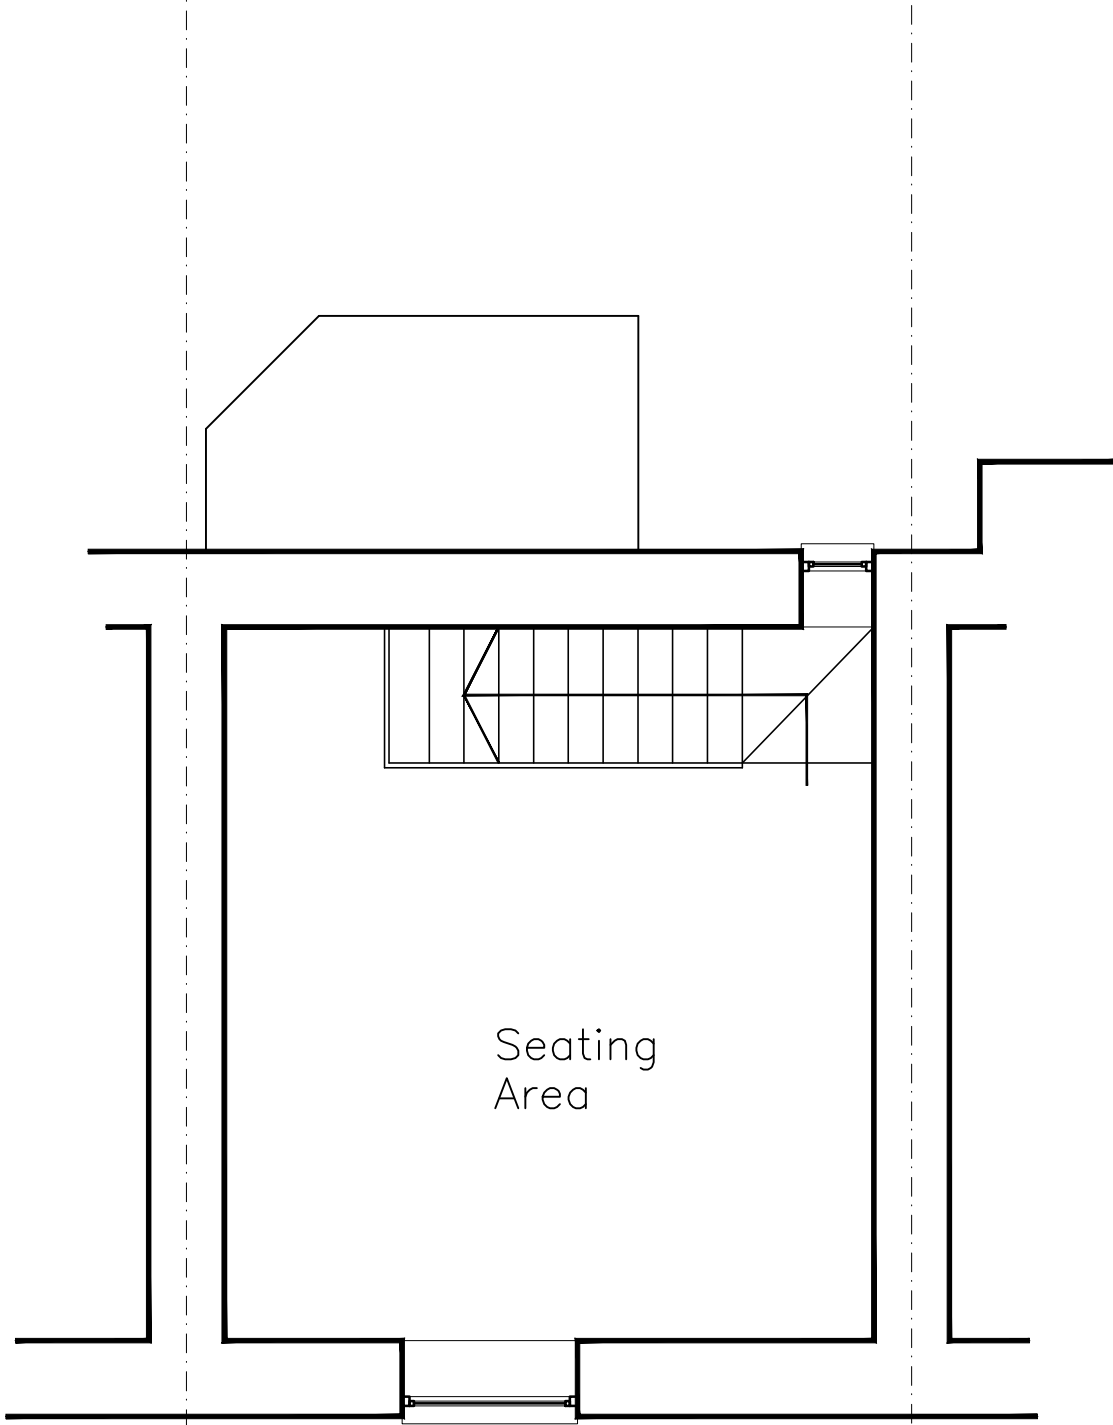


Square Street


Existing and Proposed First Floor Plan (1:50)

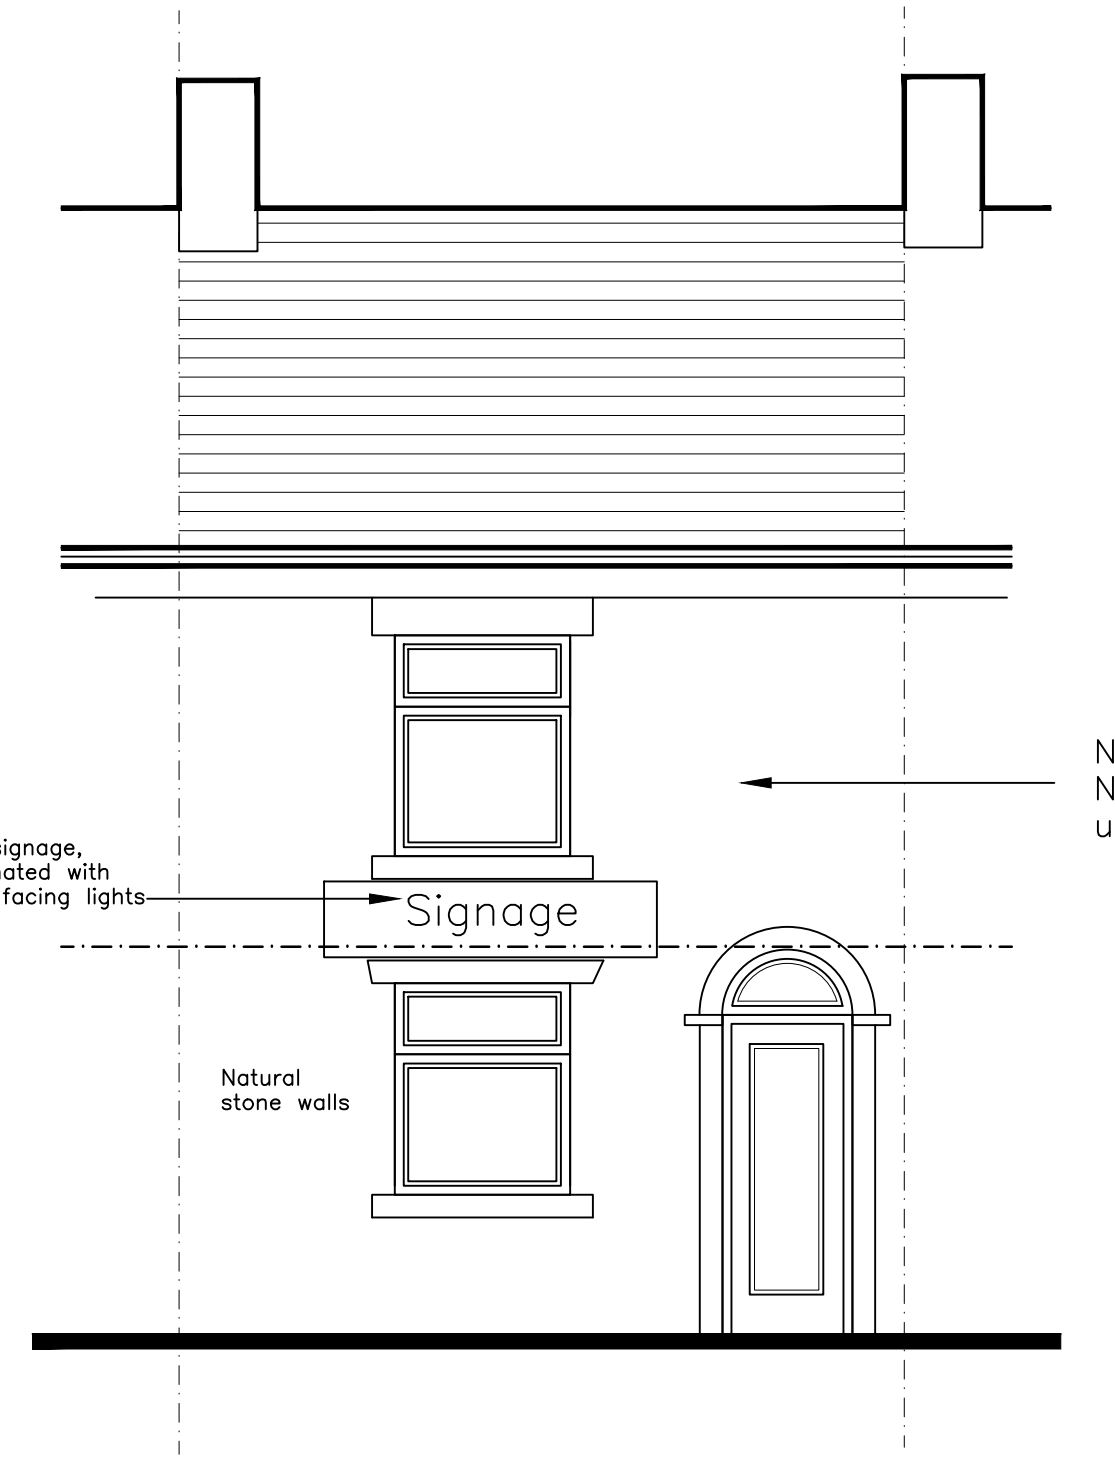


Existing and Proposed Front Elevation (1:50)

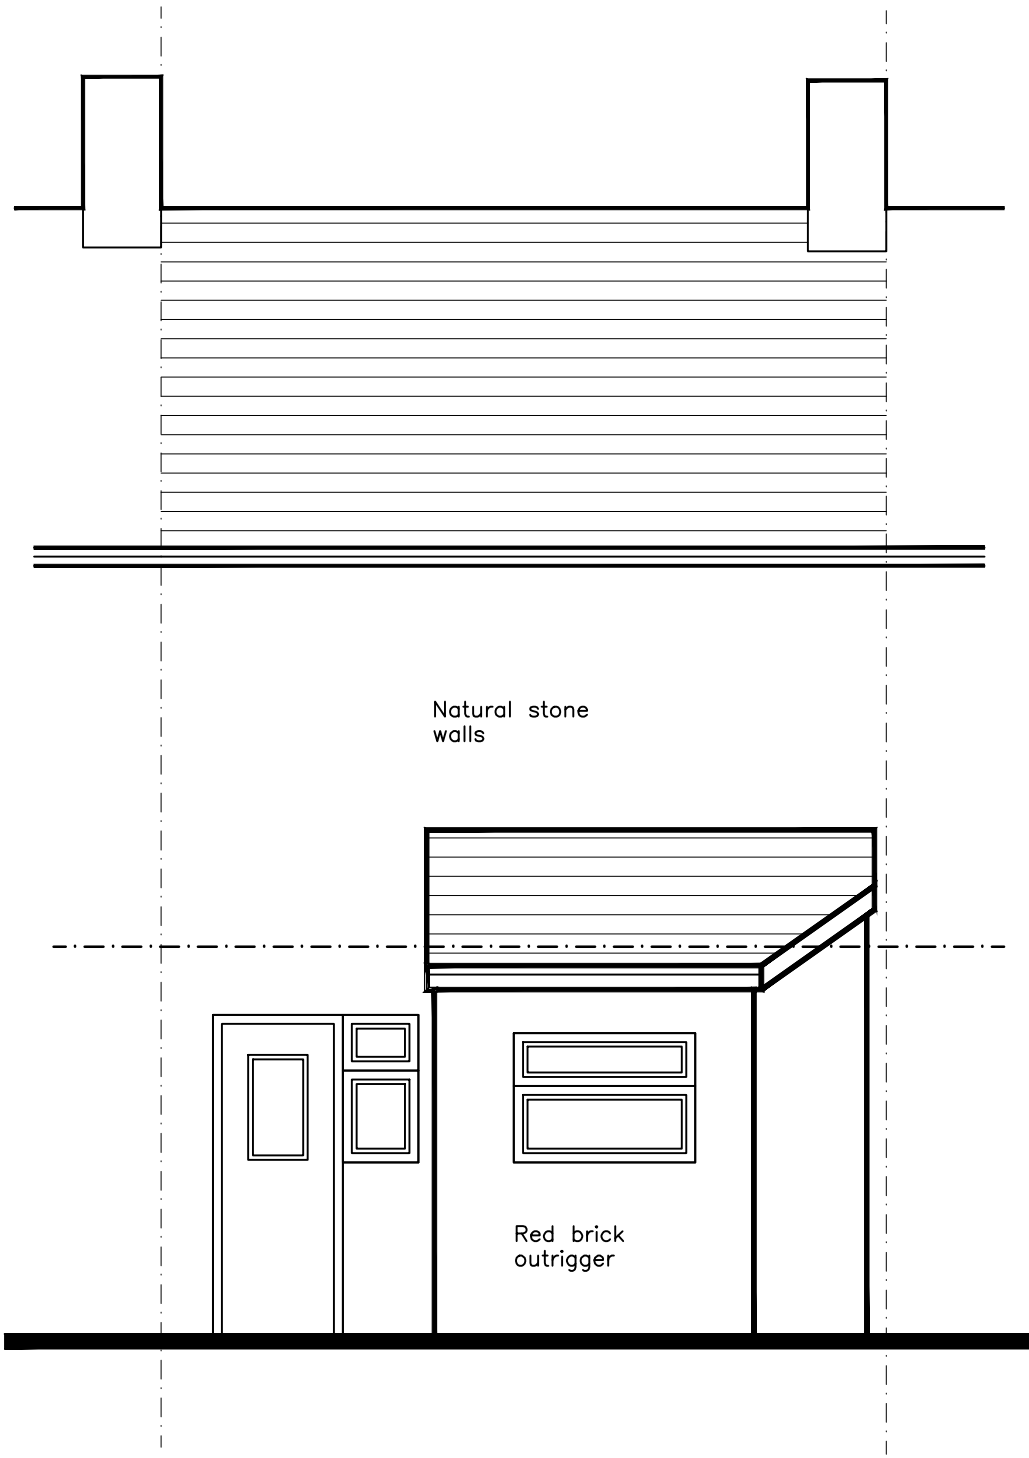

Existing and Proposed Rear Elevation (1:50)

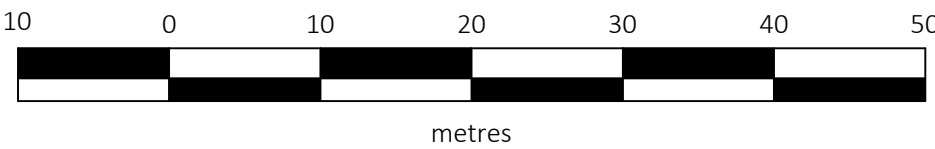

Site Plan (1:500)

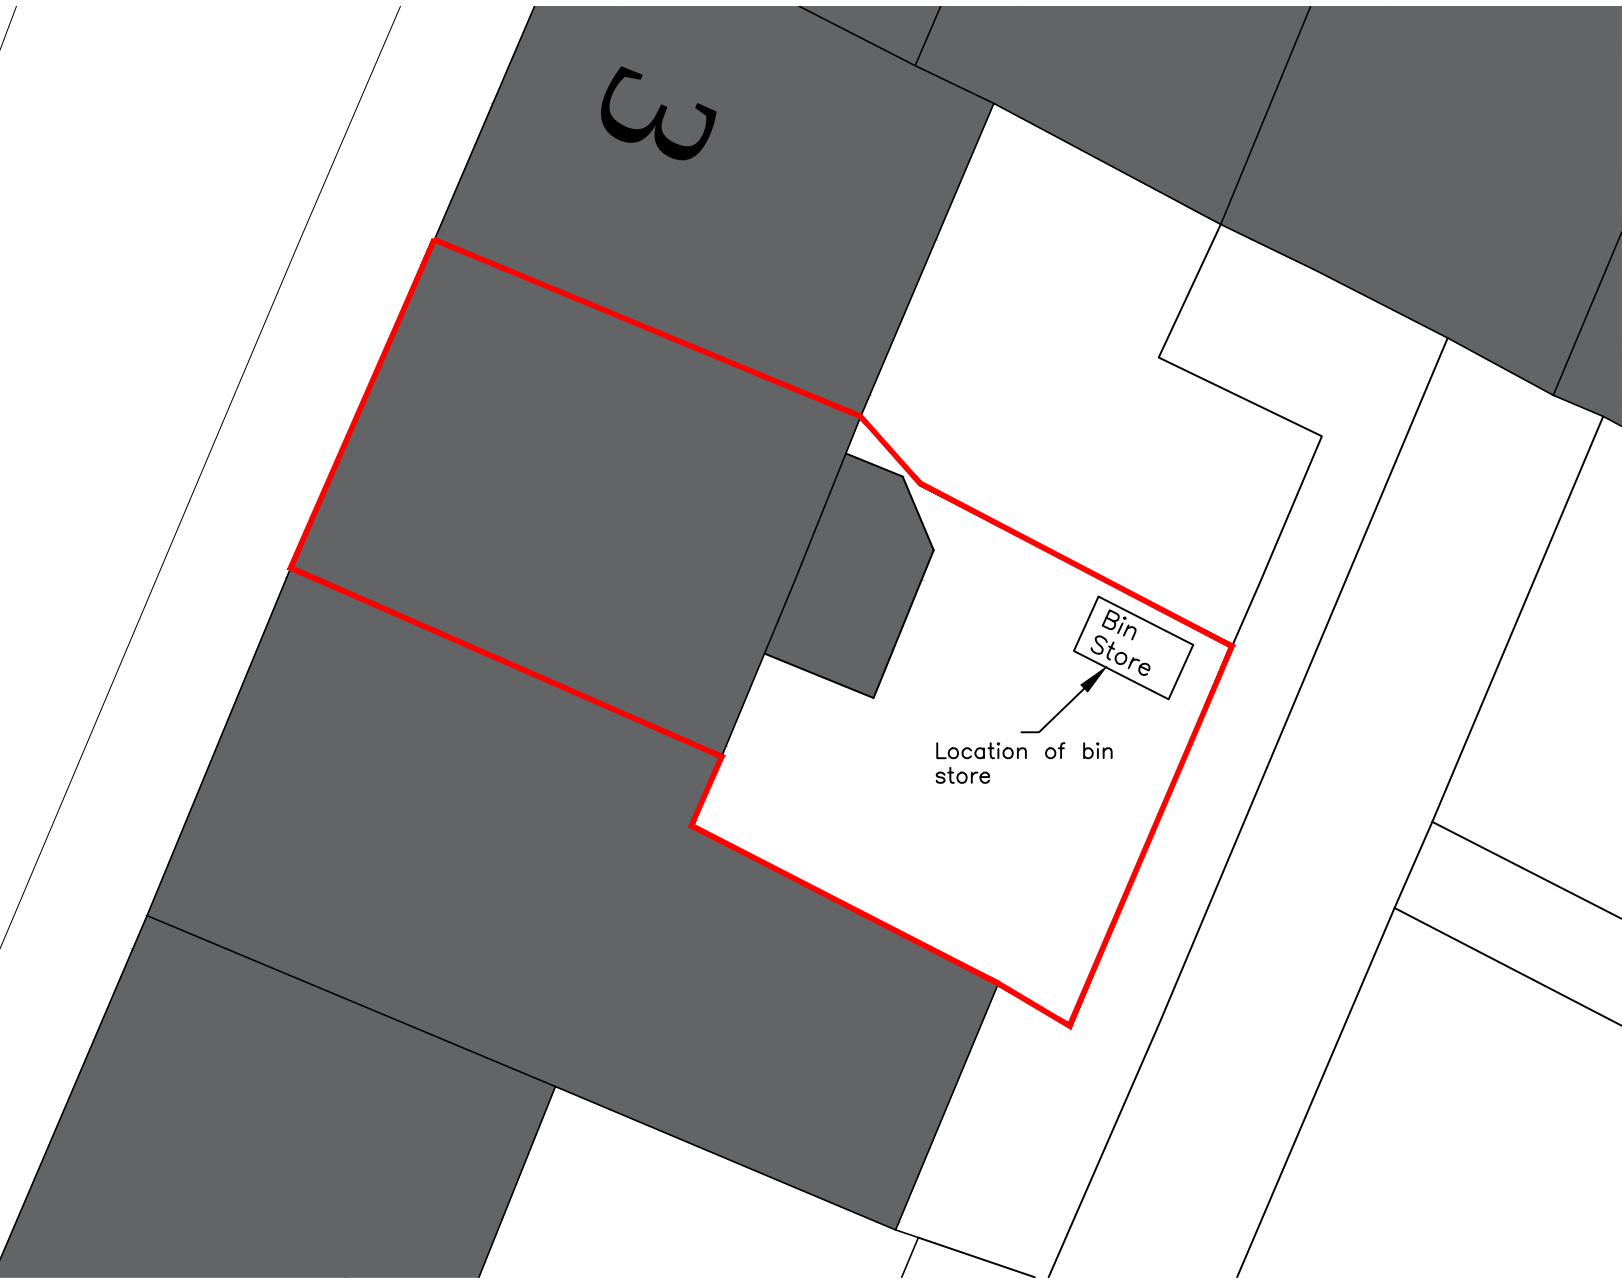

Site Plan (1:100)

Client

Mark Ainsworth

Project

Change of use of Chiropractor Class E(e) to Bar use (Sui Generis)
5 Square Street, Ramsbottom BL0 9BE

Job No.

2023/04

Area

File Ref

Title

Proposed Plans & Elevations

2023/04-01

rev.

B

Date

03.04.23

Drn.

B. Edmondson

Scale

AS Noted@A1

Checked

eds

edmondson design services

20 Fernhill Drive
Stacksteads, Bacup
Lancashire
OL13 8JS
tel 01706 870944
mob: 07528809176
e:info@eds20.co.uk

This drawing is solely owned by edmondson design services and will remain so and is not to be used in any way without the express written approval of edmondson design services.