
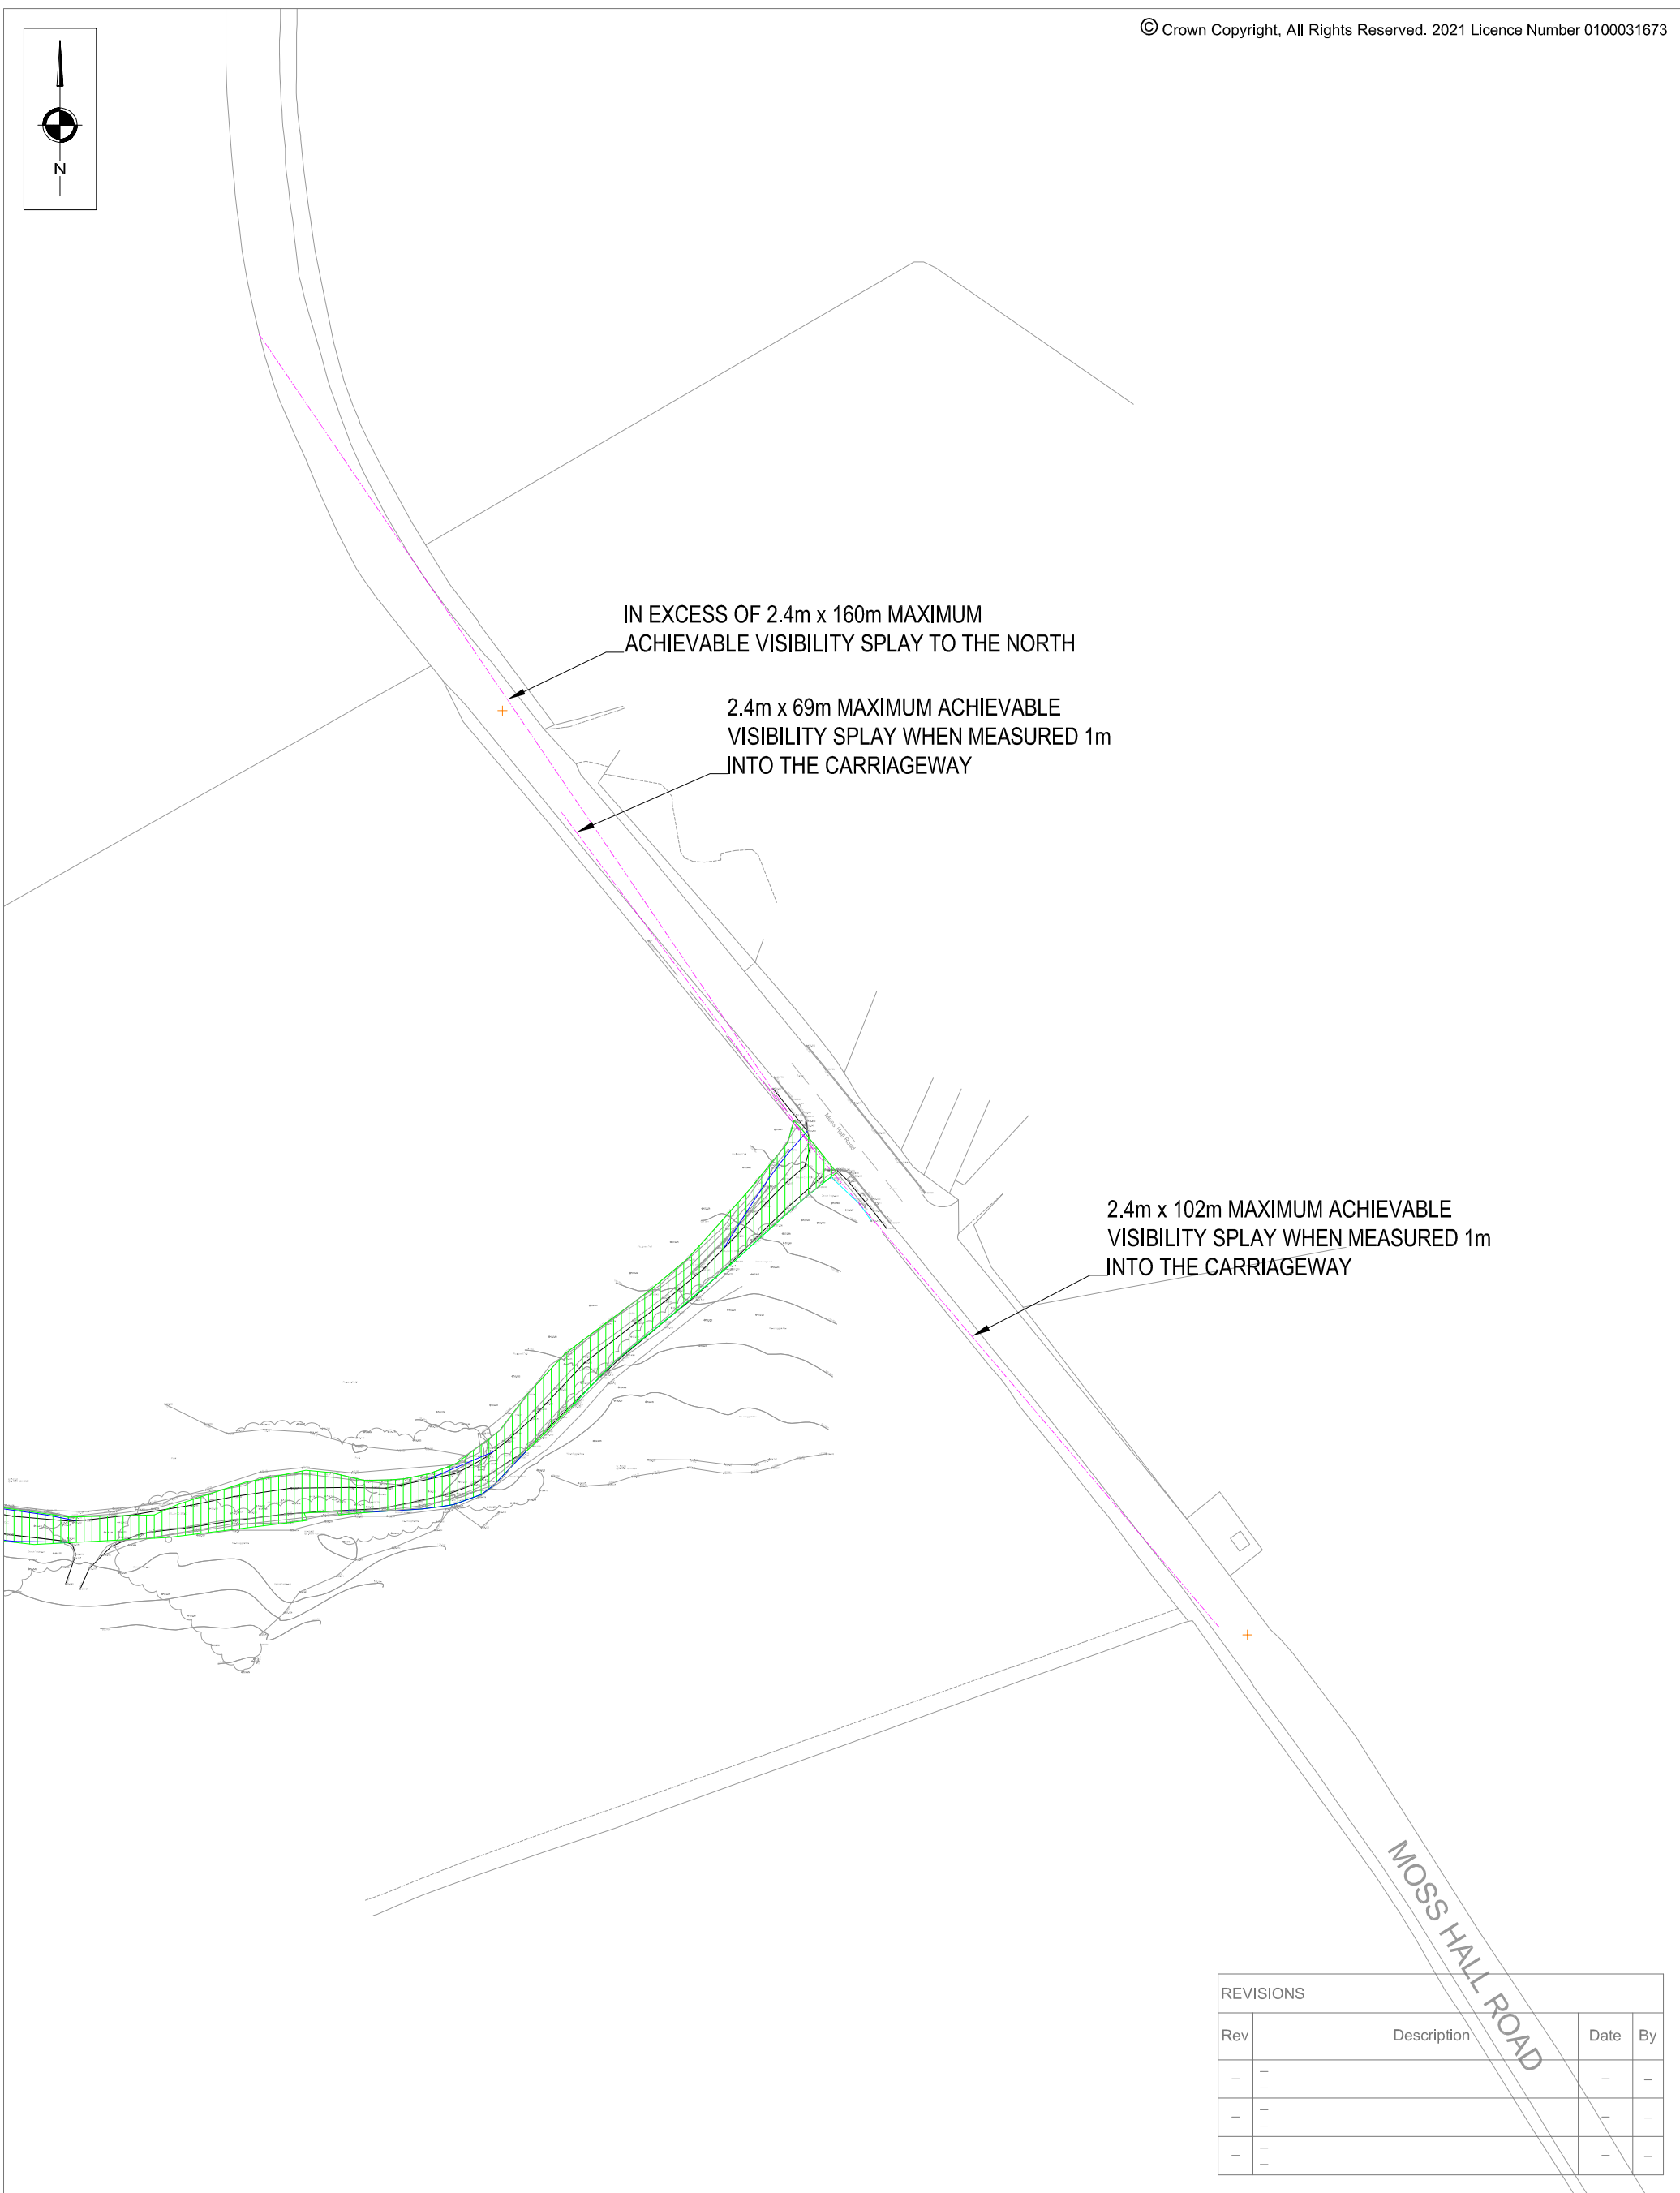


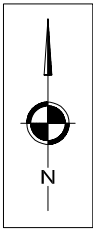

REVISIONS			
Rev	Description	Date	By
-	-	-	-
-	-	-	-
-	-	-	-

S|C|P

Transportation Planning : Infrastructure Design

Colwyn Chambers, 19 York Street, Manchester, M2 3BA, Tel 0161 832 4400,
www.scptransport.co.uk, Email info@scptransport.co.uk

Client	MR I. PATEL
Project Title	MOSS HALL ROAD, PILSWORTH

Drawing Title	JUNCTION VISIBILITY SPLAYS
---------------	-------------------------------

Scale	1:1000 @ A3
Date	22.11.2023
Approved/ Unapproved	-

By	BA
Checked	PT
Status	PLANNING

Drawing No.	SCP/230948/D02
Revision	-