
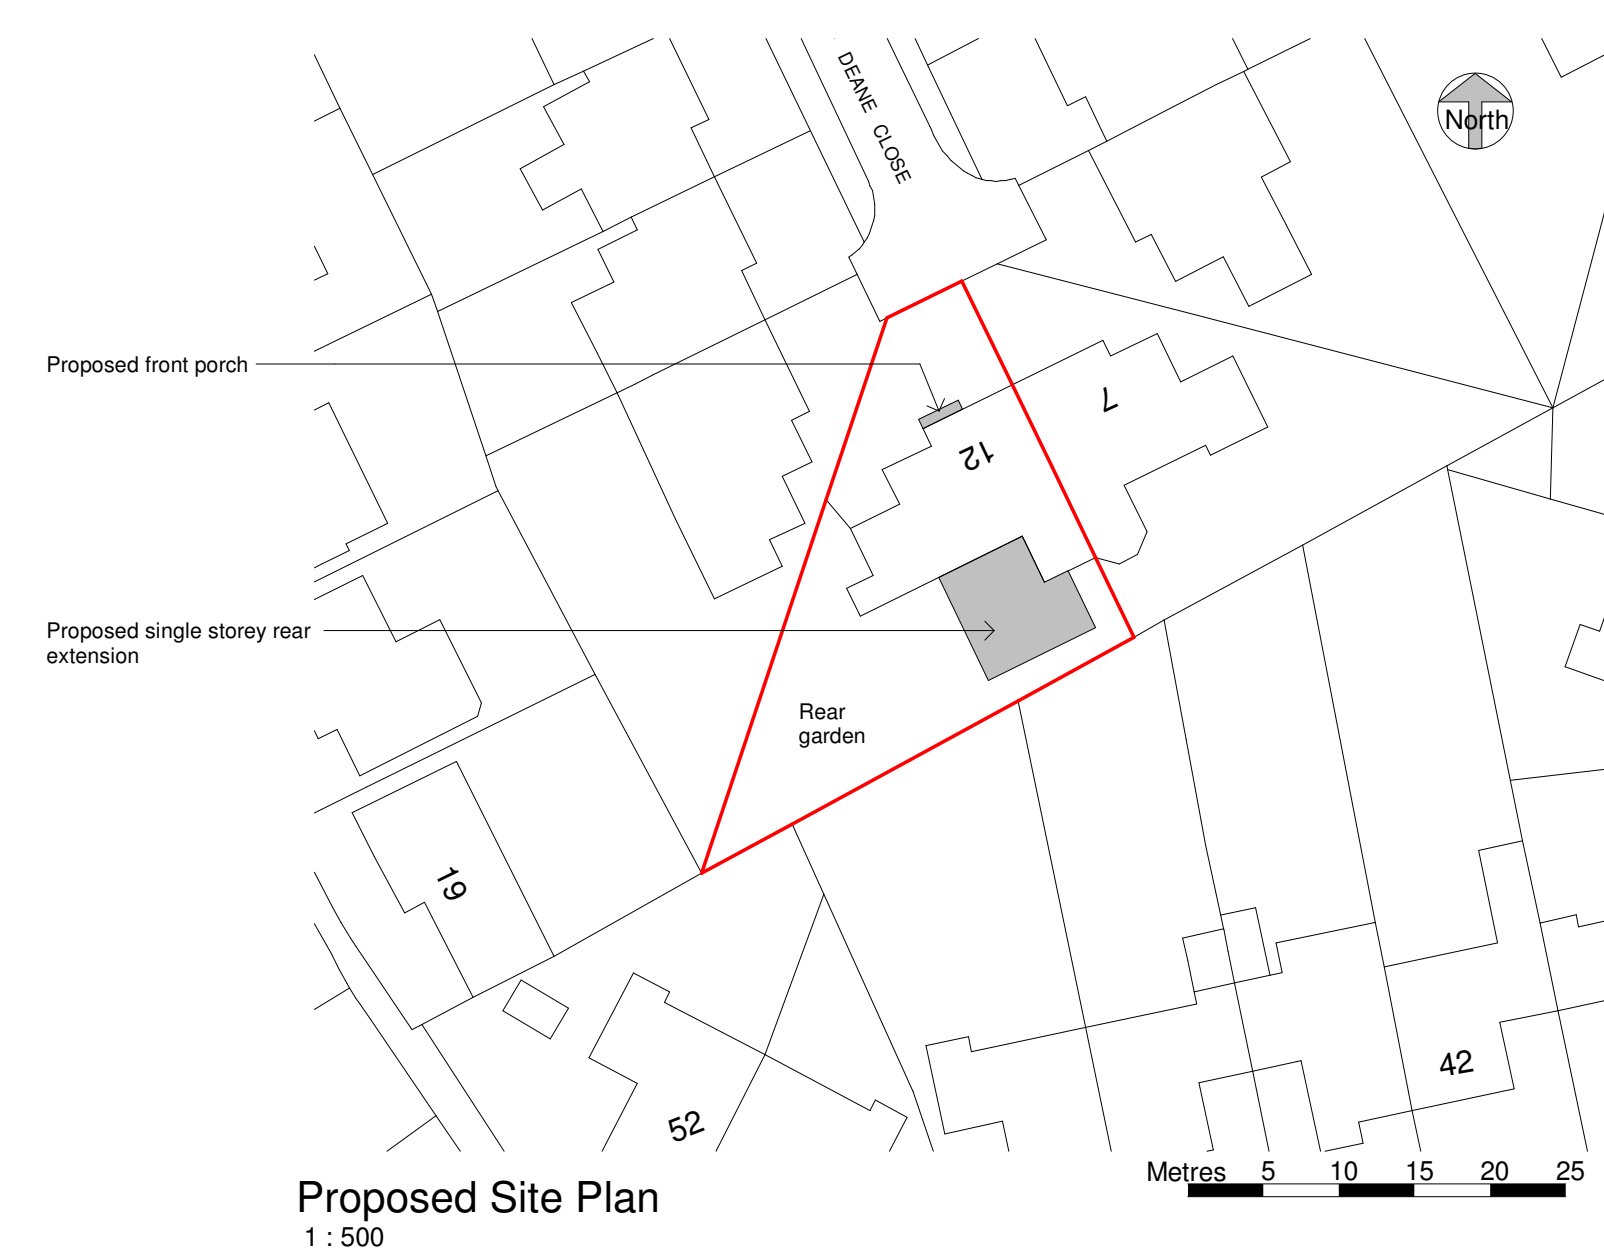
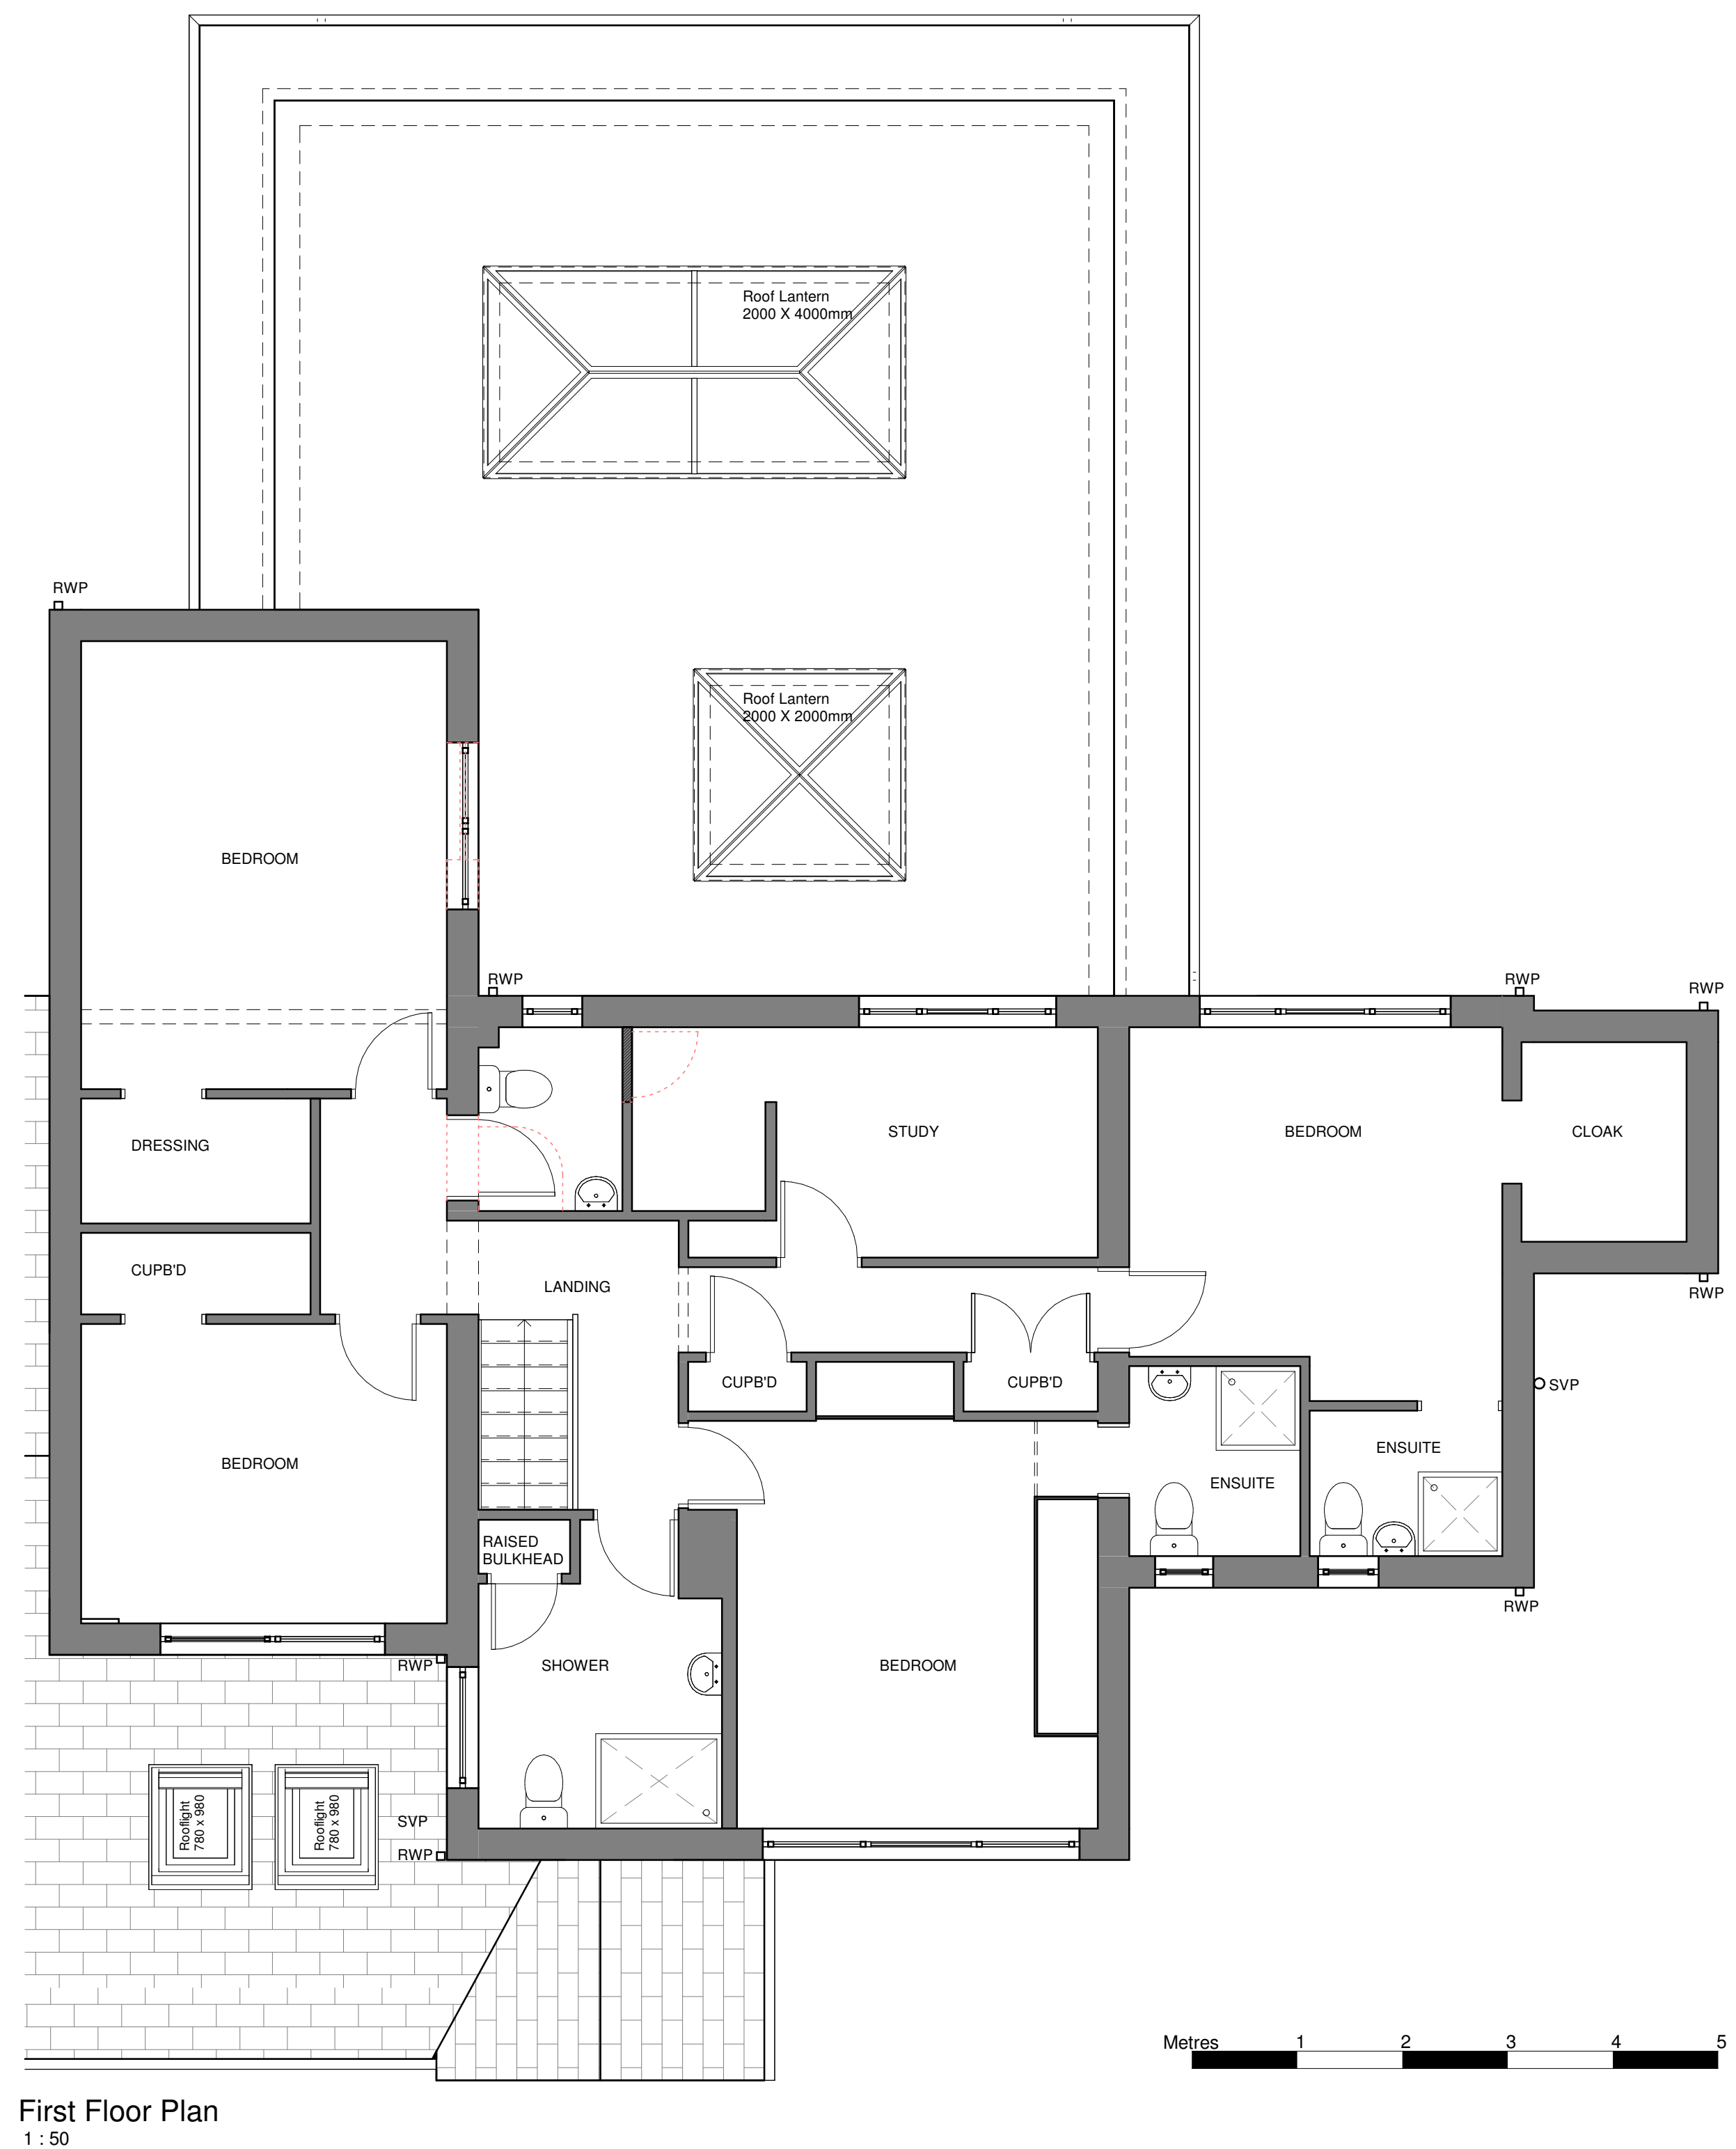


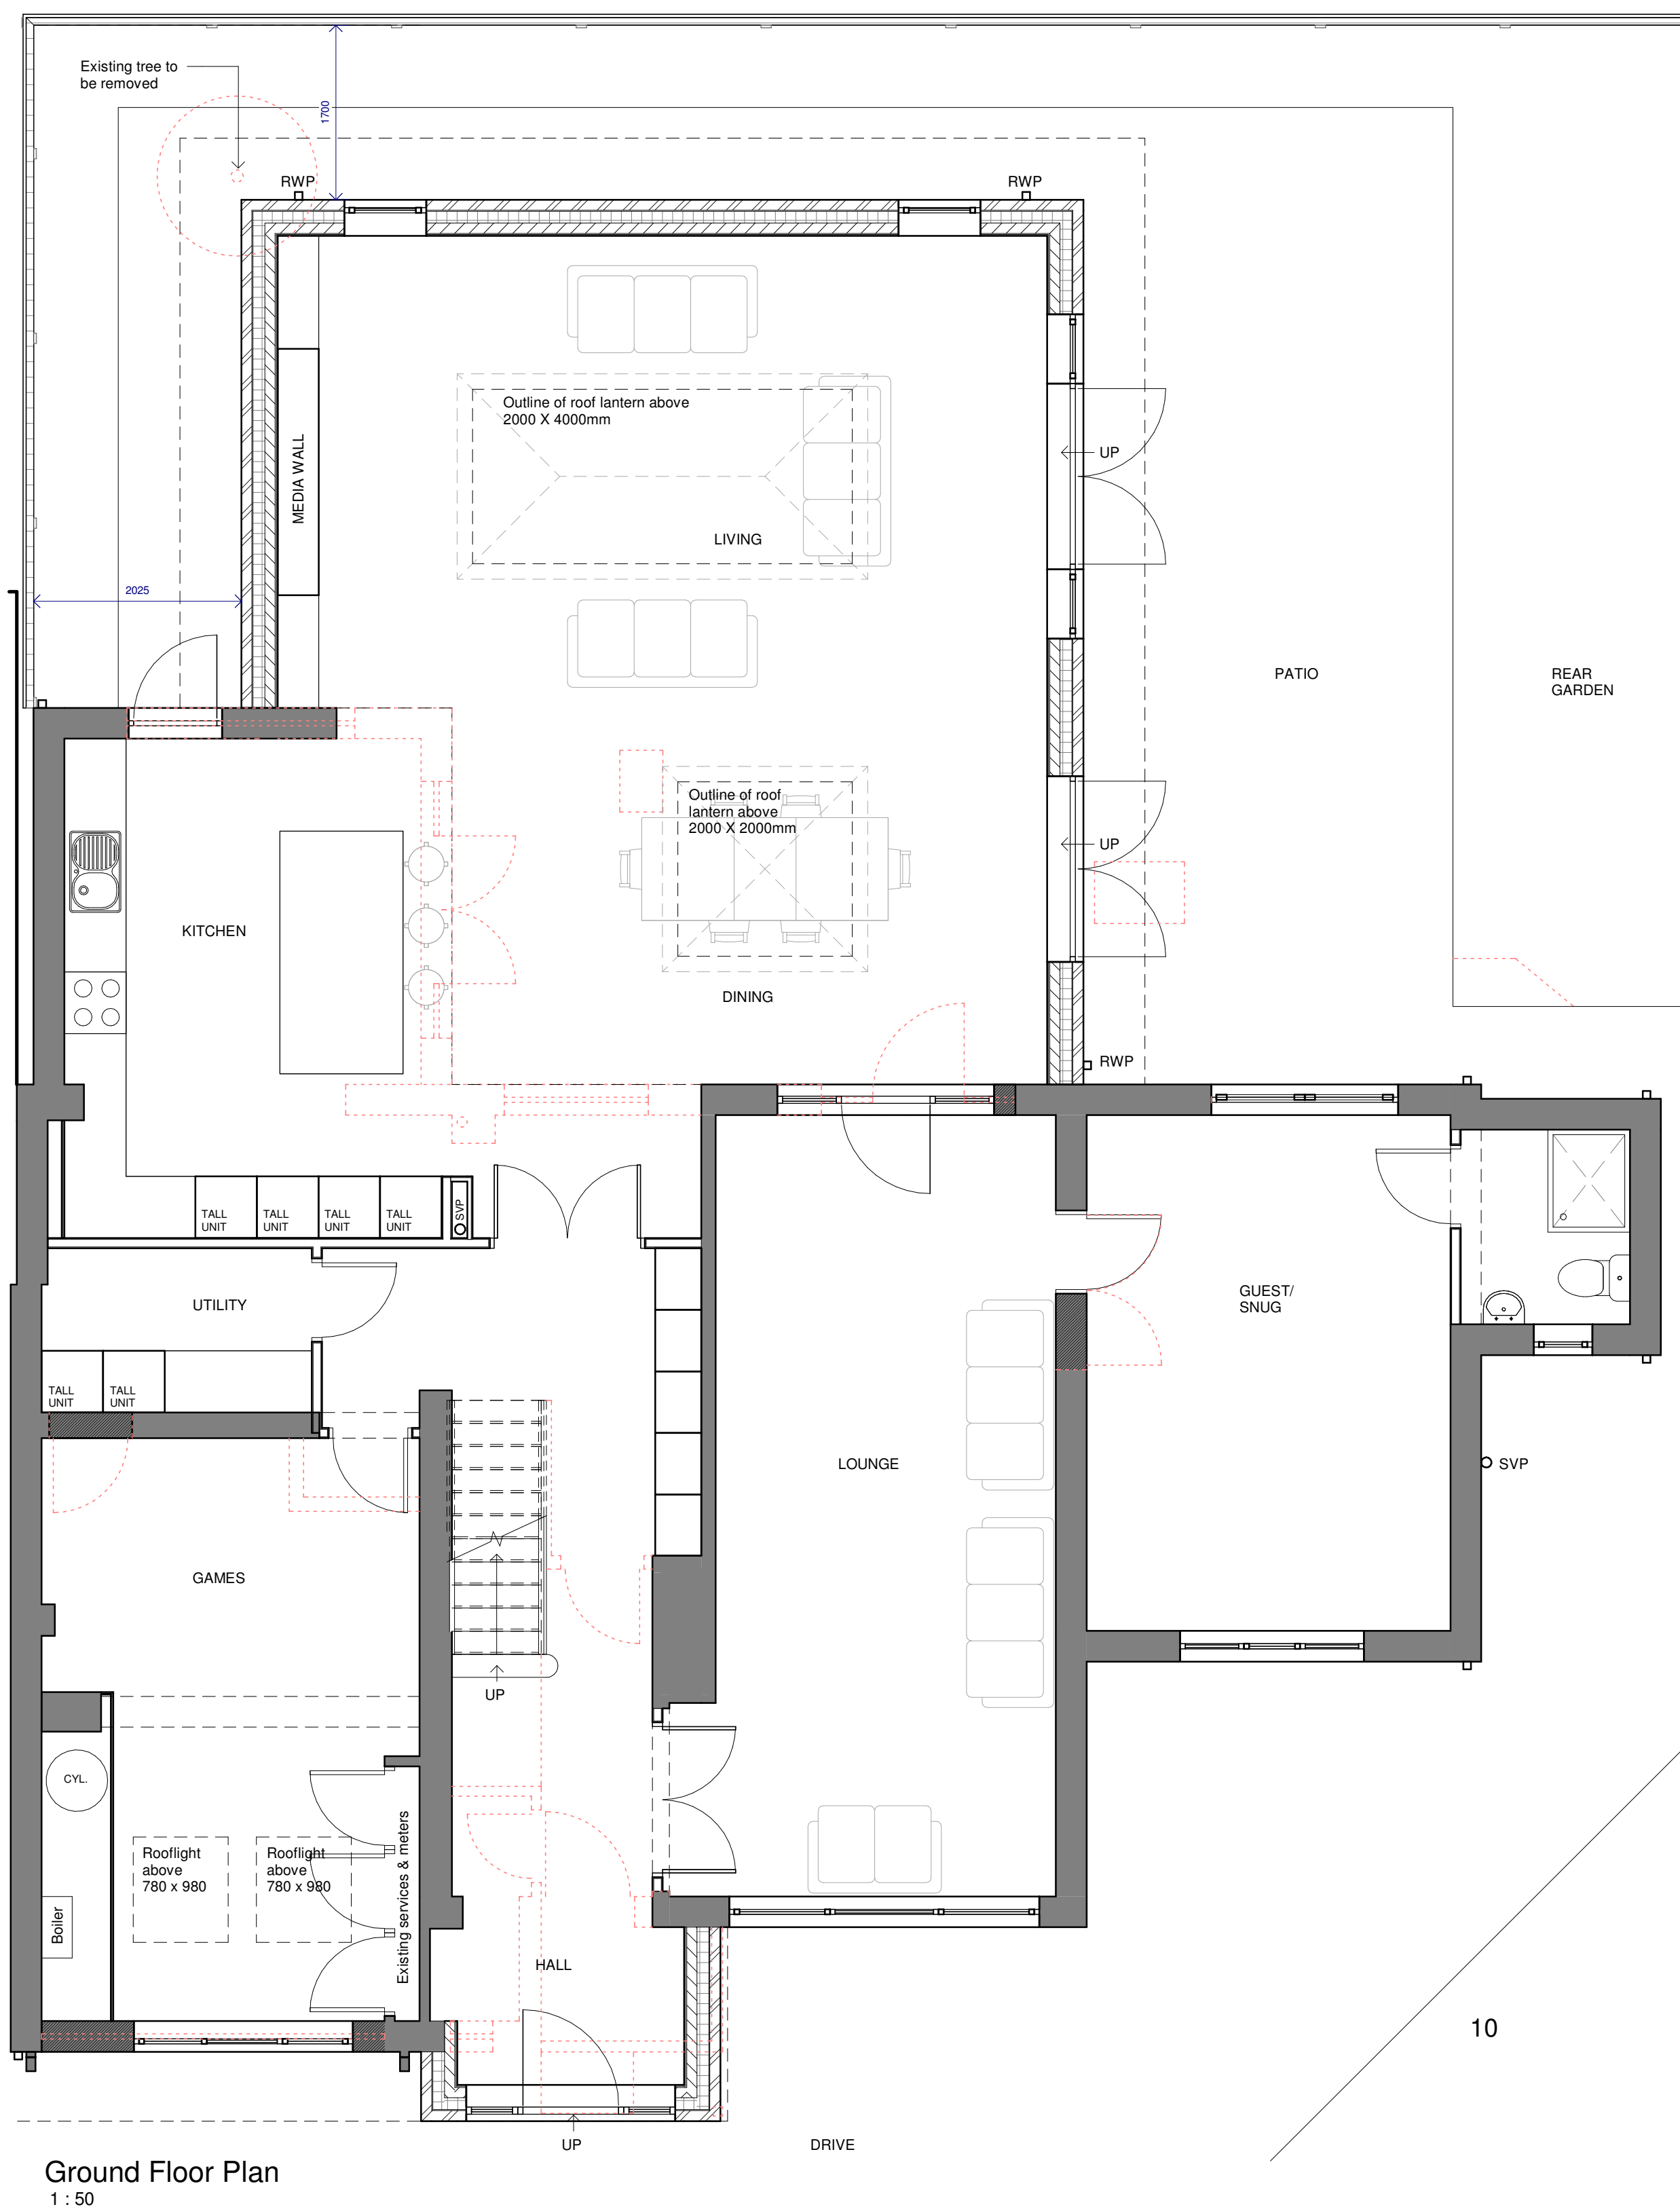

NOTES
The Contractor is to check all dimensions and site conditions before commencing. This drawing remains the copyright of WHYL Architecture.

KEYPLAN

A	B	Updated in line with planning comments		WL	16.10.25	
		Planning issue		WL	19.08.25	
		Initial issue		WL	16.08.25	
Rev		Description		By	Date	
Client		Mr & Mrs Ali				
Project		12 Deane Close, Whitefield				
Drawing		Proposed Plans				
Day No		12DC - 120			Rev	C
Date		20.03.2023	Scale	As indicated	@ A1	
Drawn		Author		Approver		
Status		Concept				

WHYL ARCHITECTURE
T: 07894 348777
whyarchitecture@hotmail.co.uk