





Front (North) Elevation  
1 : 50

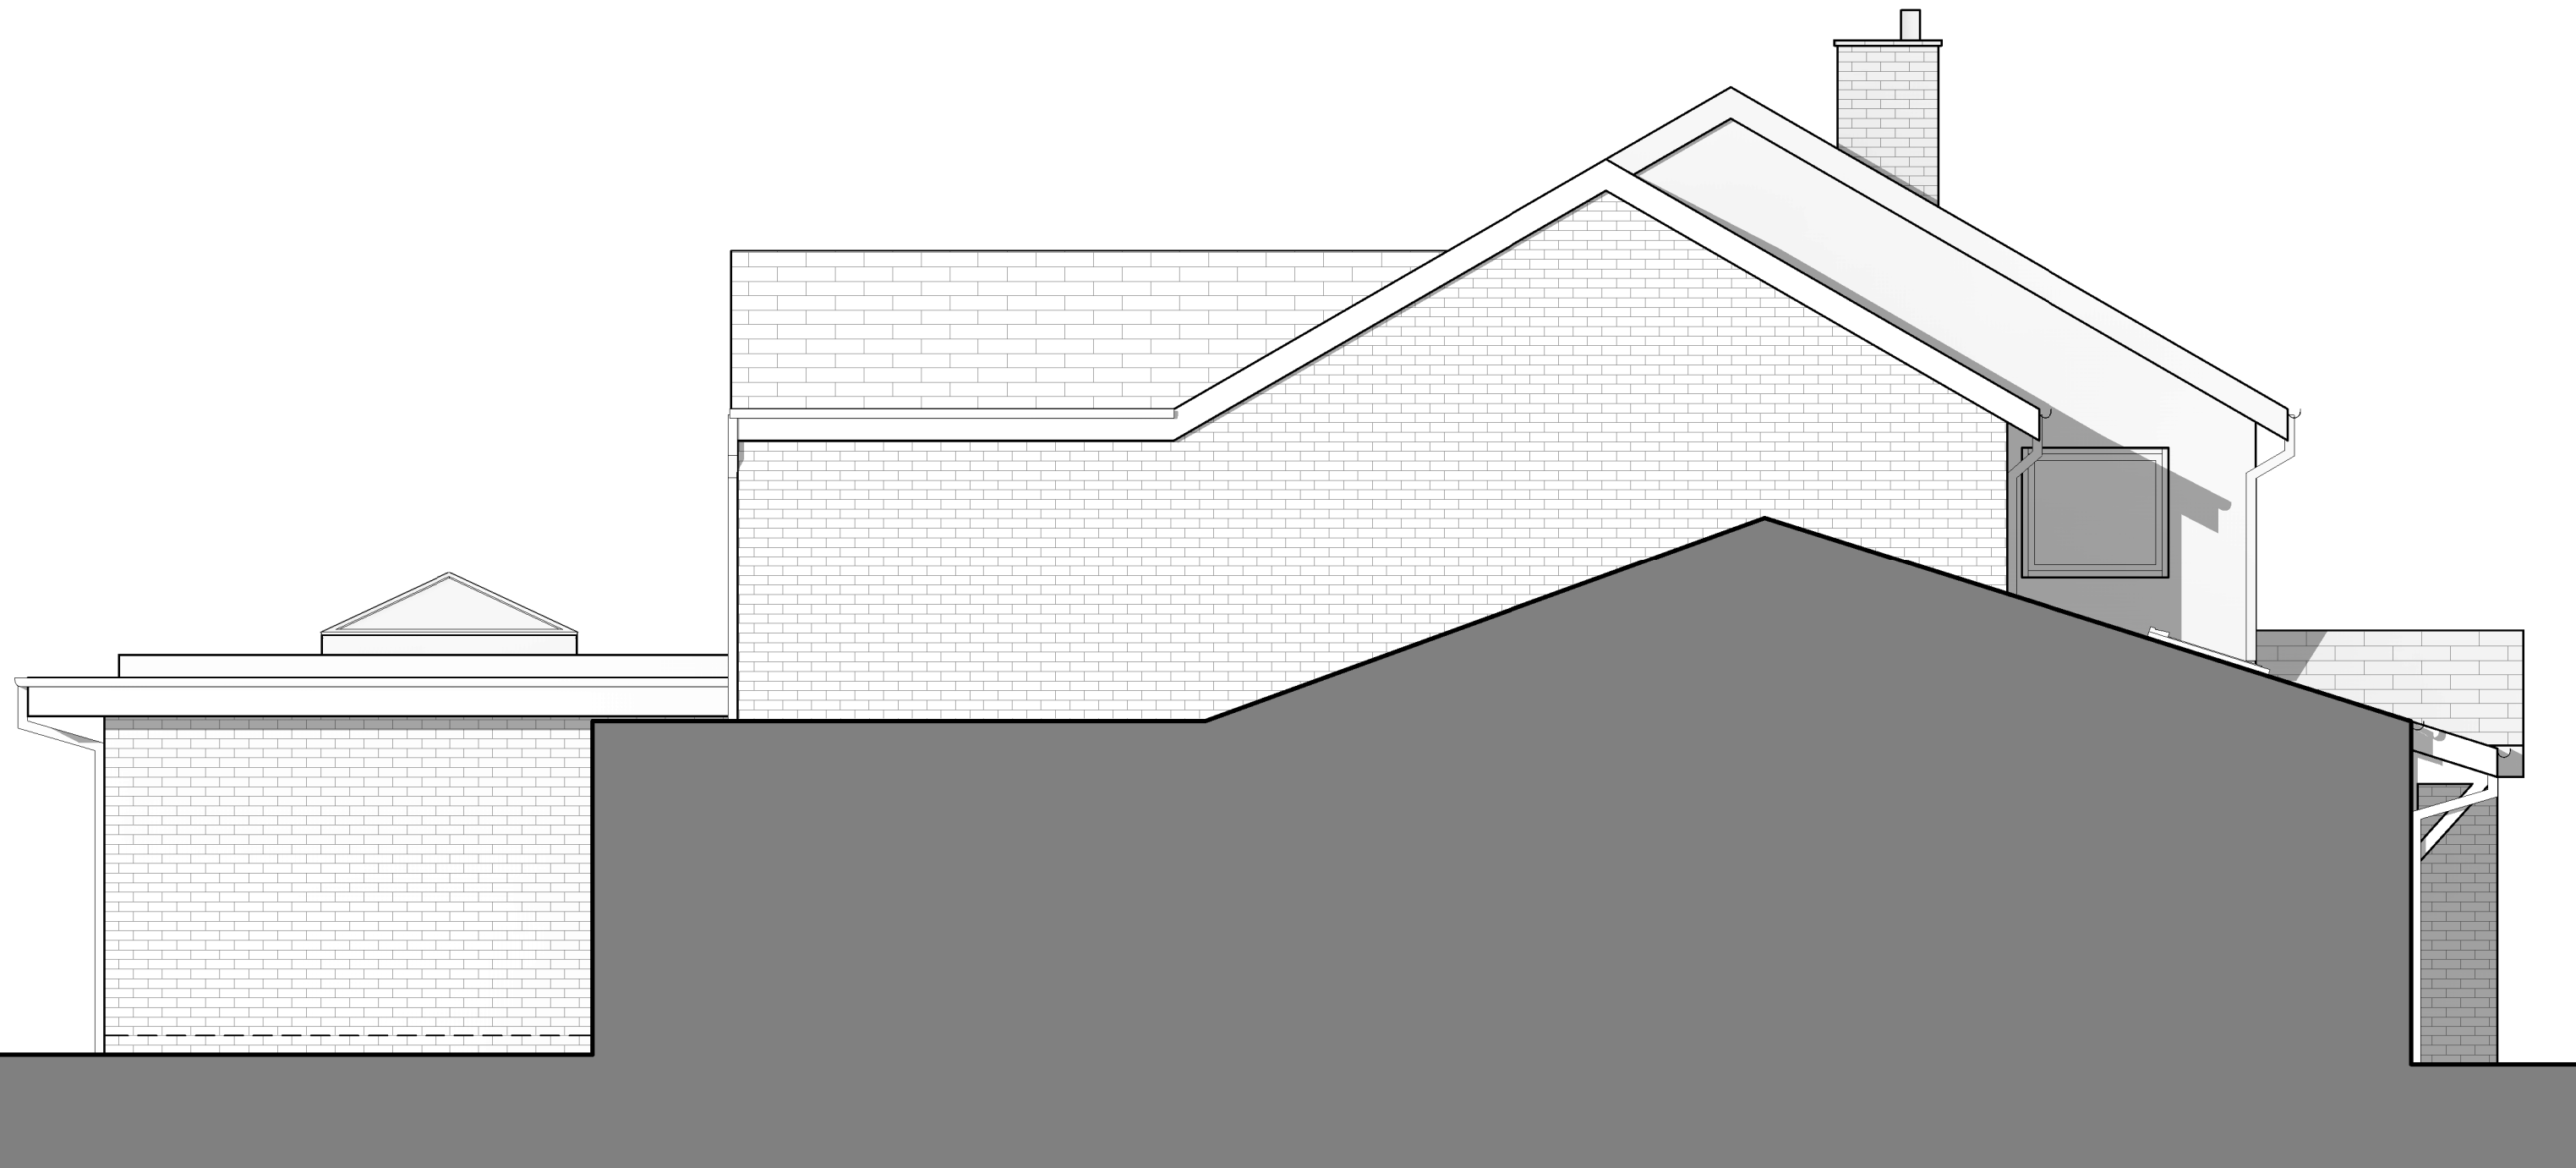

Side (East) Elevation  
1 : 50



Rear (South) Elevation  
1 : 50

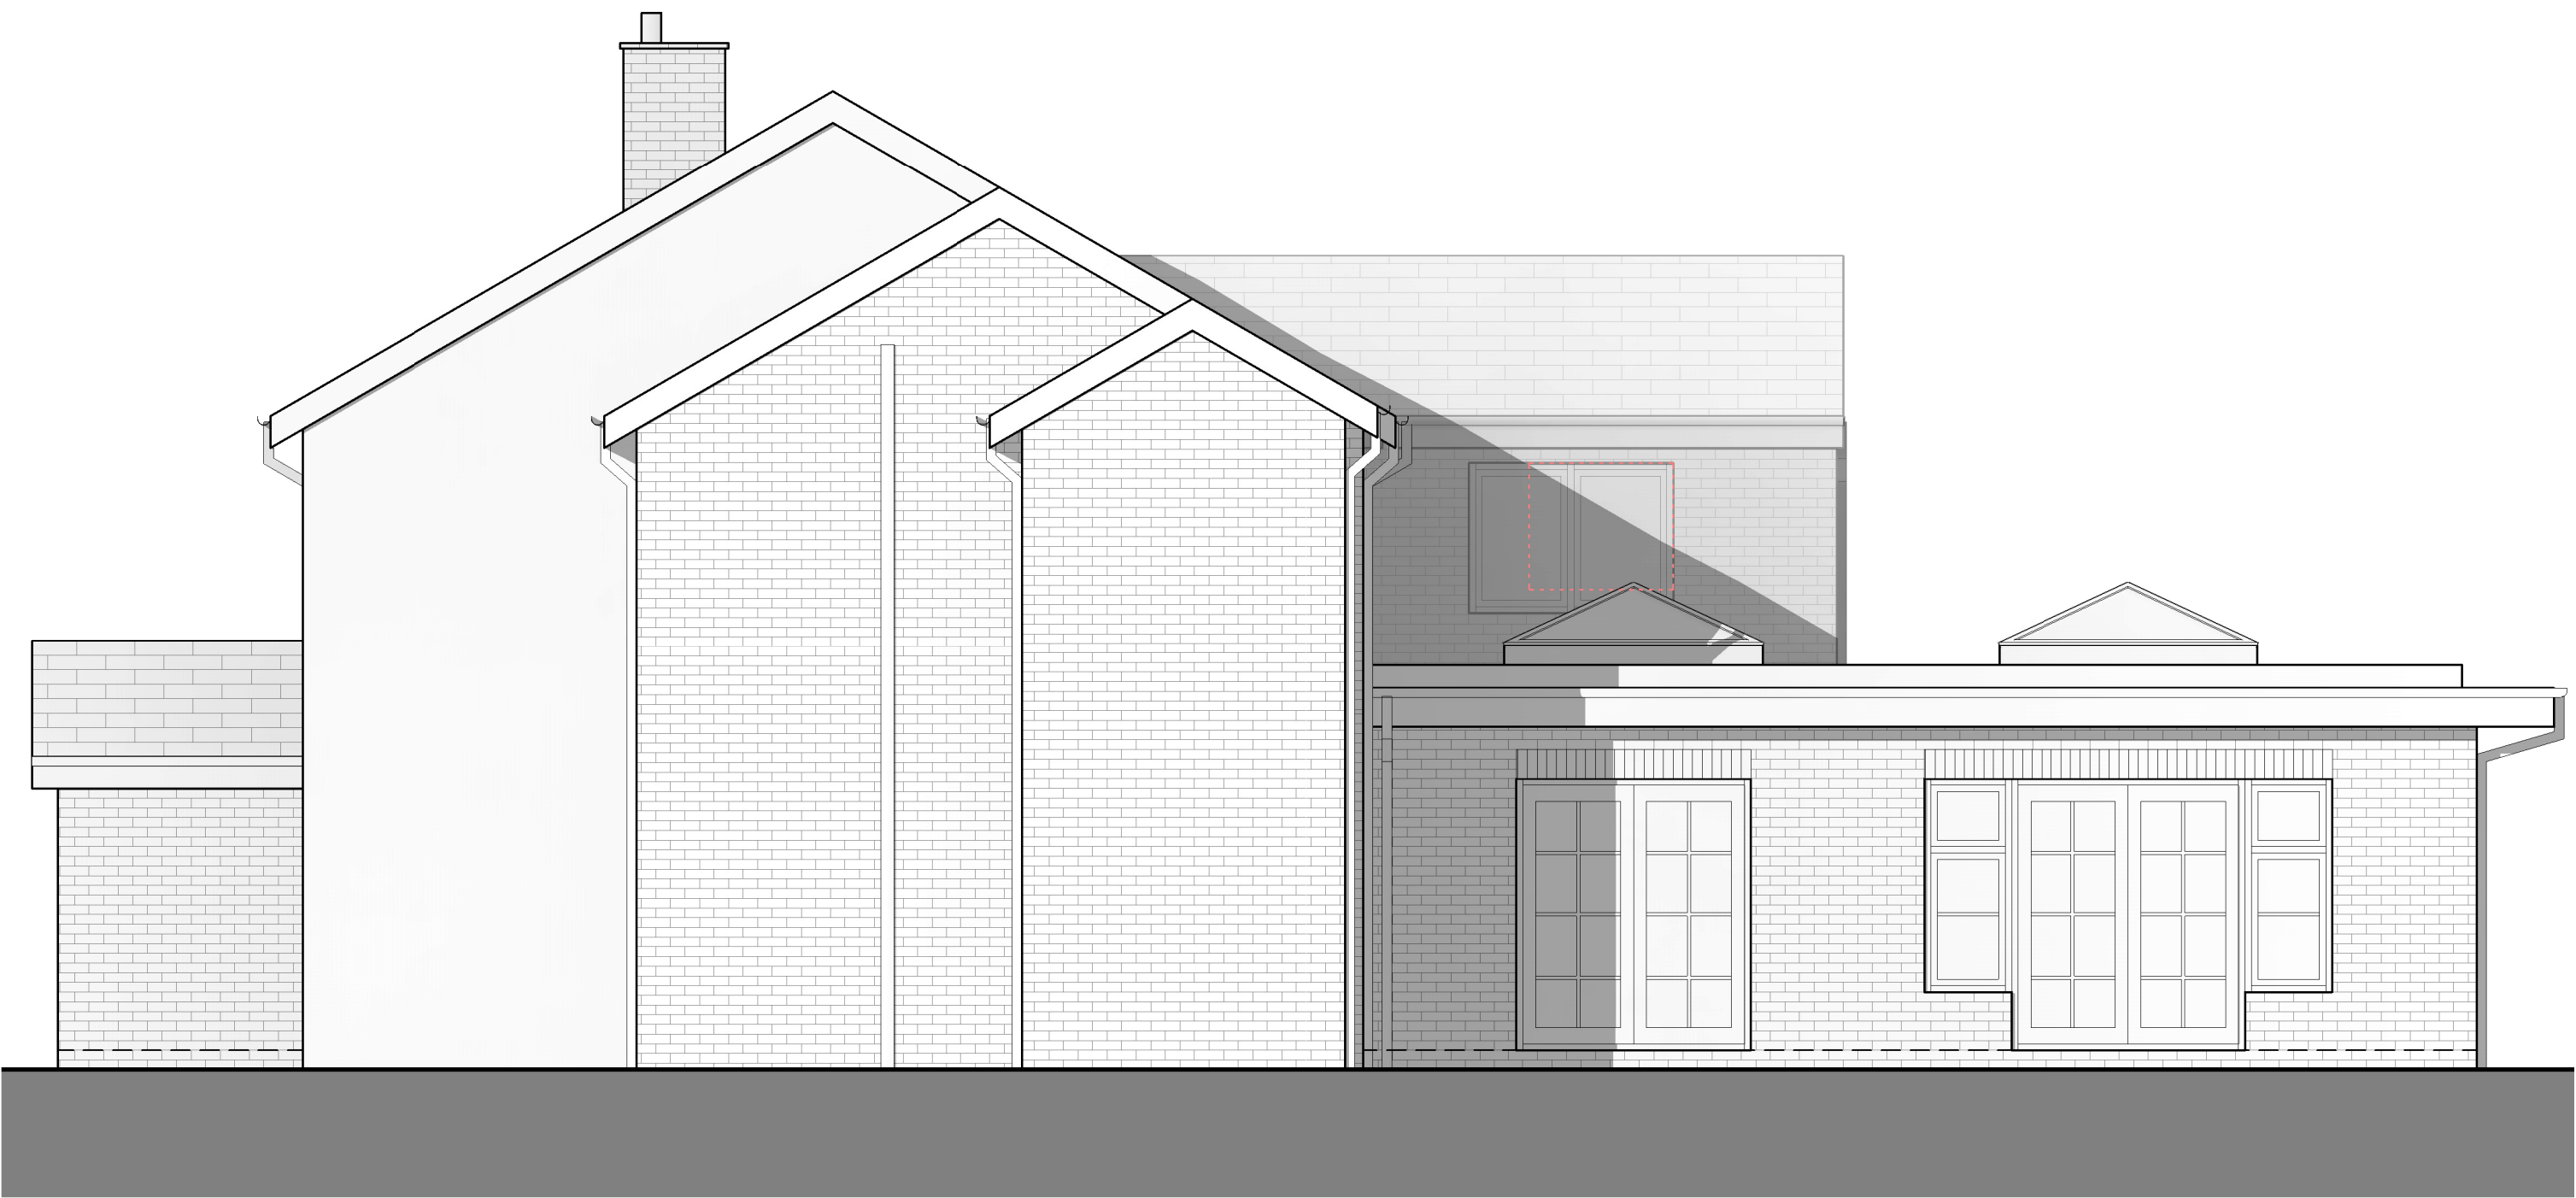

Side (West) Elevation  
1 : 50



**NOTES**  
The Contractor is to check all dimensions and site conditions before commencing.  
This drawing remains the copyright of WHYL Architecture.

KEYPLAN

**MATERIALS KEY**

**WALL**  
Facing brickwork, colour to match existing.  
Render, colour to match existing.

**ROOF**  
Tiles, colour to match existing.  
Single ply membrane, colour grey.

**ROOFLIGHT & LANTERN**  
DGU aluminium, frame colour grey.

**WINDOWS**  
uPVC, frame colour white.

**DOORS**  
uPVC, frame colour white.

**RAINWATER GOODS**  
uPVC, colour black.

|   |                                        |    |          |
|---|----------------------------------------|----|----------|
| C | Updated in line with planning comments | WL | 16.10.25 |
| B | Planning issue                         | WL | 19.08.25 |
| A | Initial issue                          | WL | 16.08.25 |

| Rev | Description | By | Date |
|-----|-------------|----|------|
|-----|-------------|----|------|

Client Mr & Mrs Ali

Project 12 Deane Close, Whitefield

Drawing Proposed Elevations

Dwg No. 12DC - 125 Rev C

Date 20.03.2023 Scale 1 : 50 @ A1

Drawn Author Approved Approver

Status Concept

**WHYL ARCHITECTURE**  
T: 07894 348777  
whylarchitecture@hotmail.co.uk