


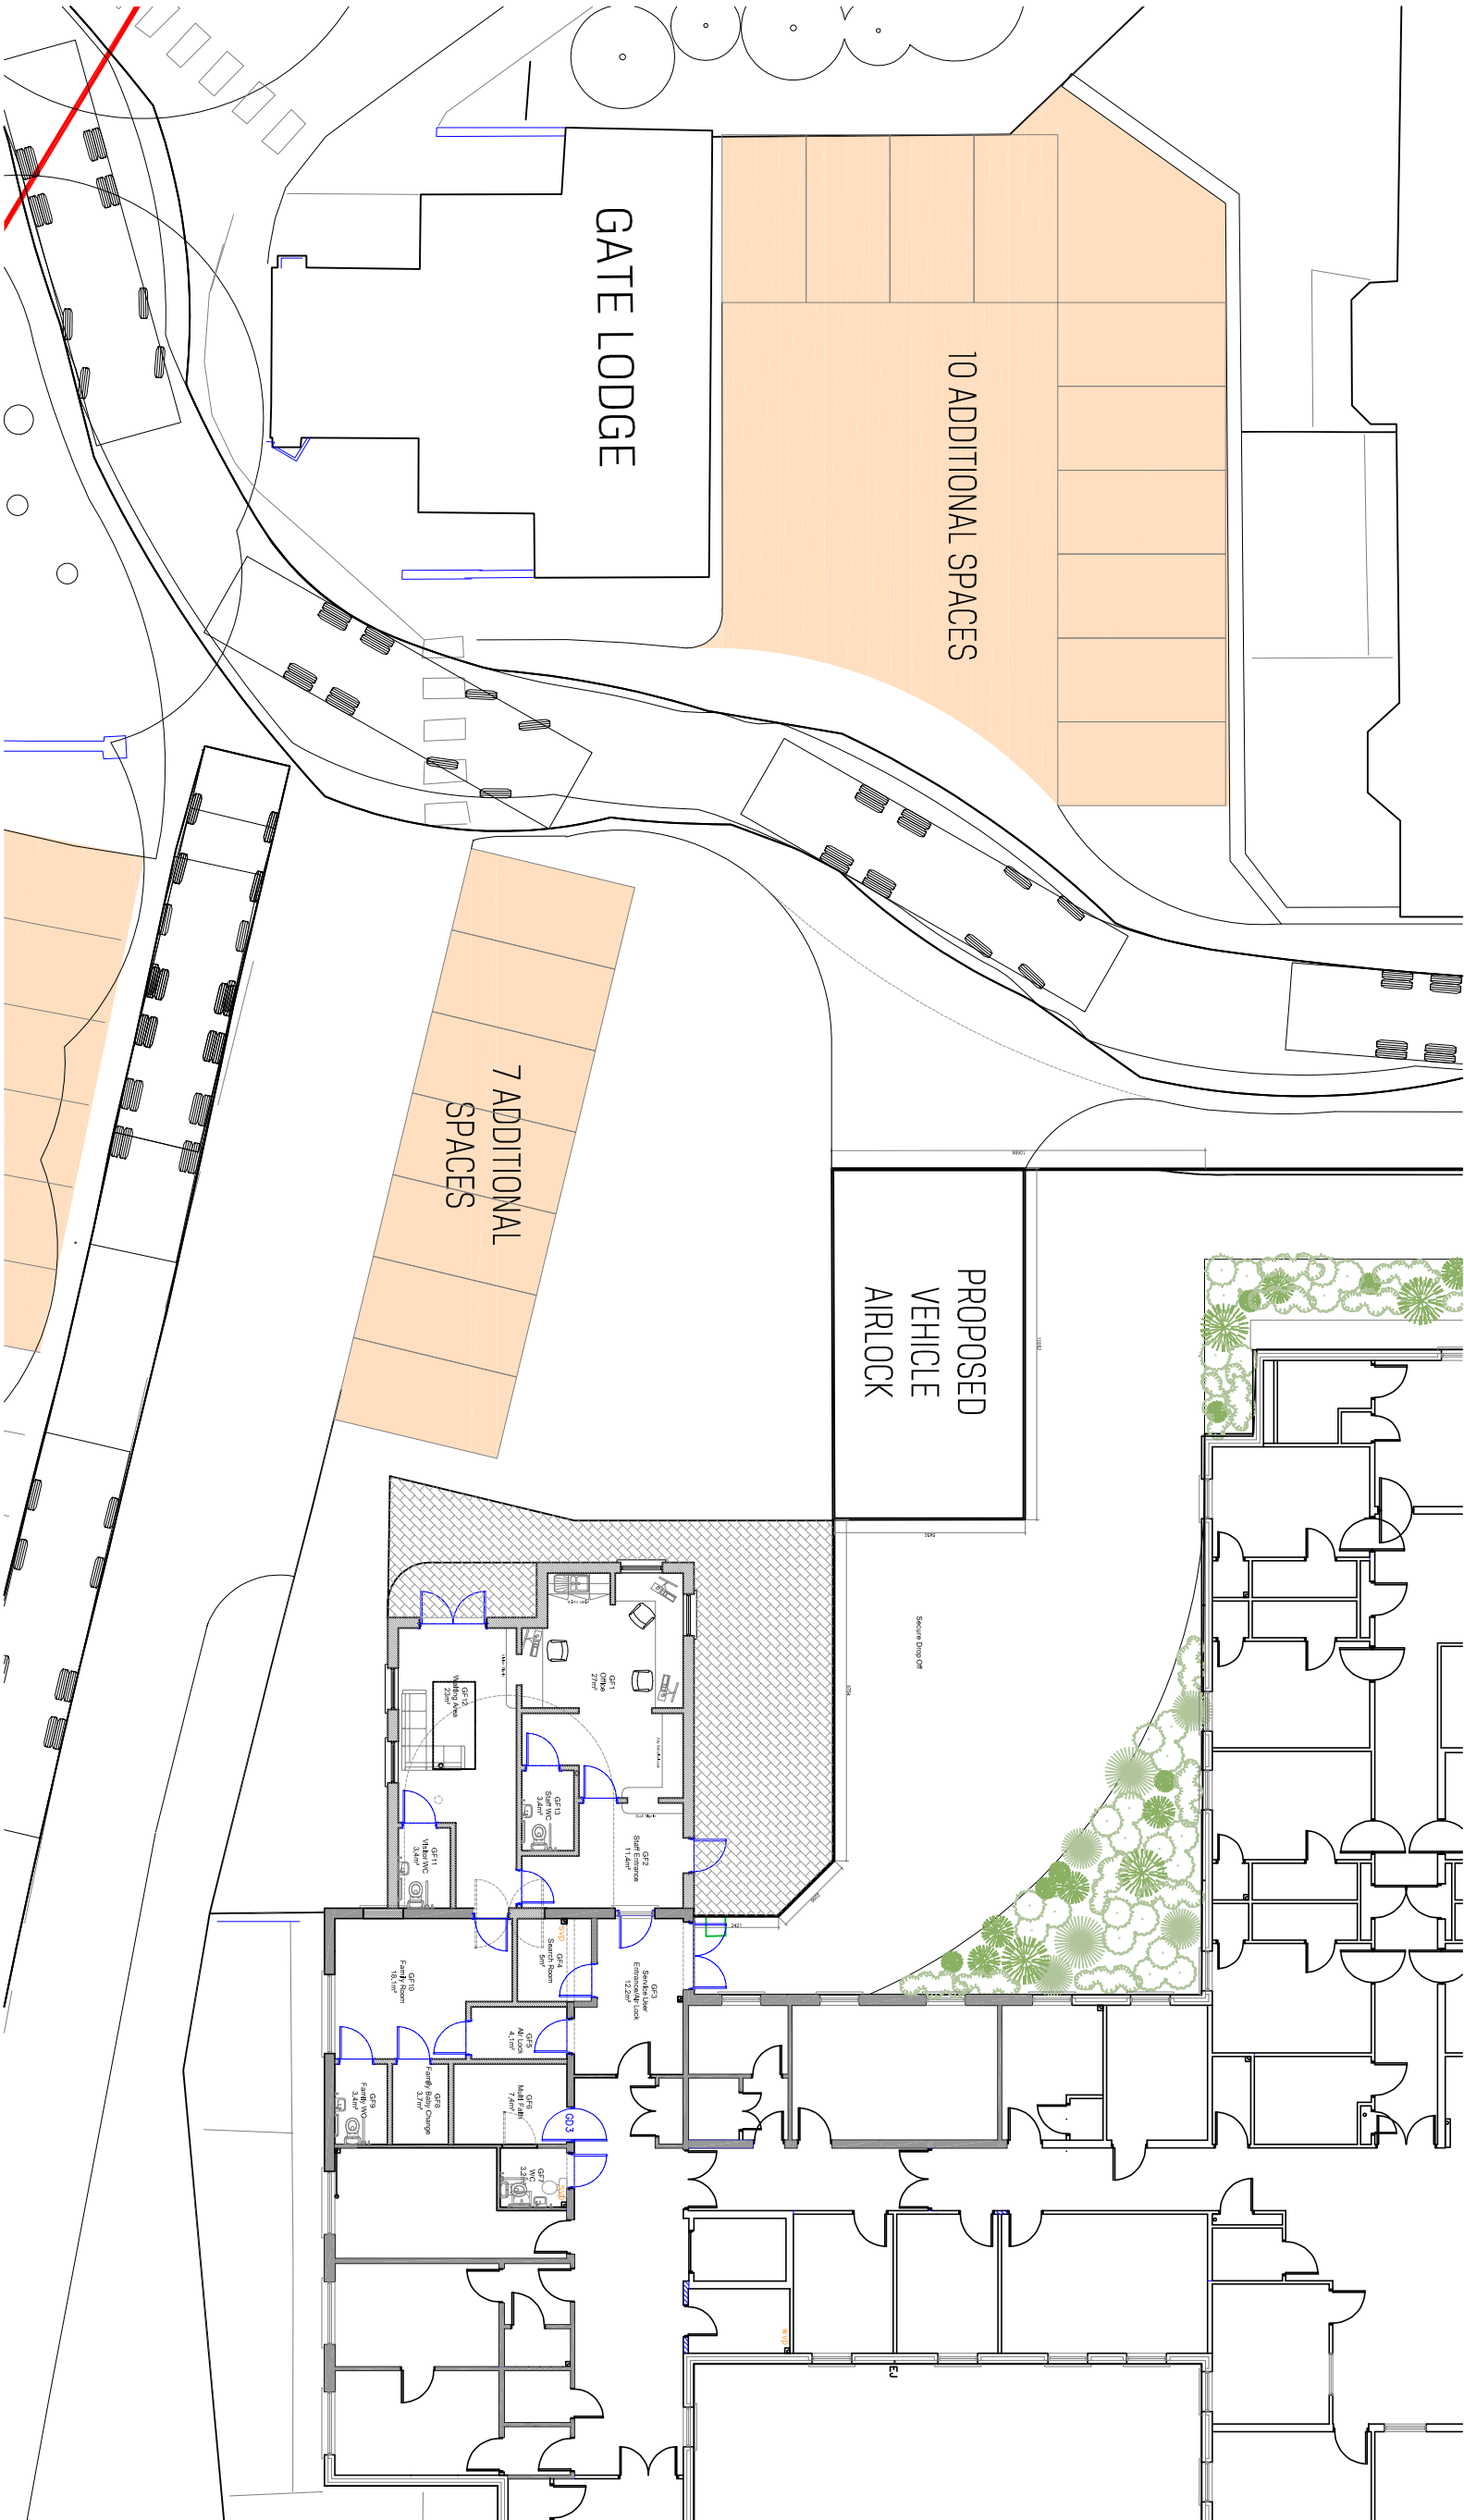

PROPOSED GATE LODGE | SCALE 1:200

STATUS				
PLANNING				
REVISION	ISSUED	CHECKED	DATE	
© Copyright SHACKARCHITECTURE. All rights reserved. No part of this drawing or its contents may be reproduced, stored in a retrieval system, or transmitted in any form or by any means, electronic, mechanical, photocopying, recording, or by any information storage and retrieval system, without prior written permission from SHACKARCHITECTURE.				

GATE LODGE

GIA: 71.4m²

[768.5ft²]