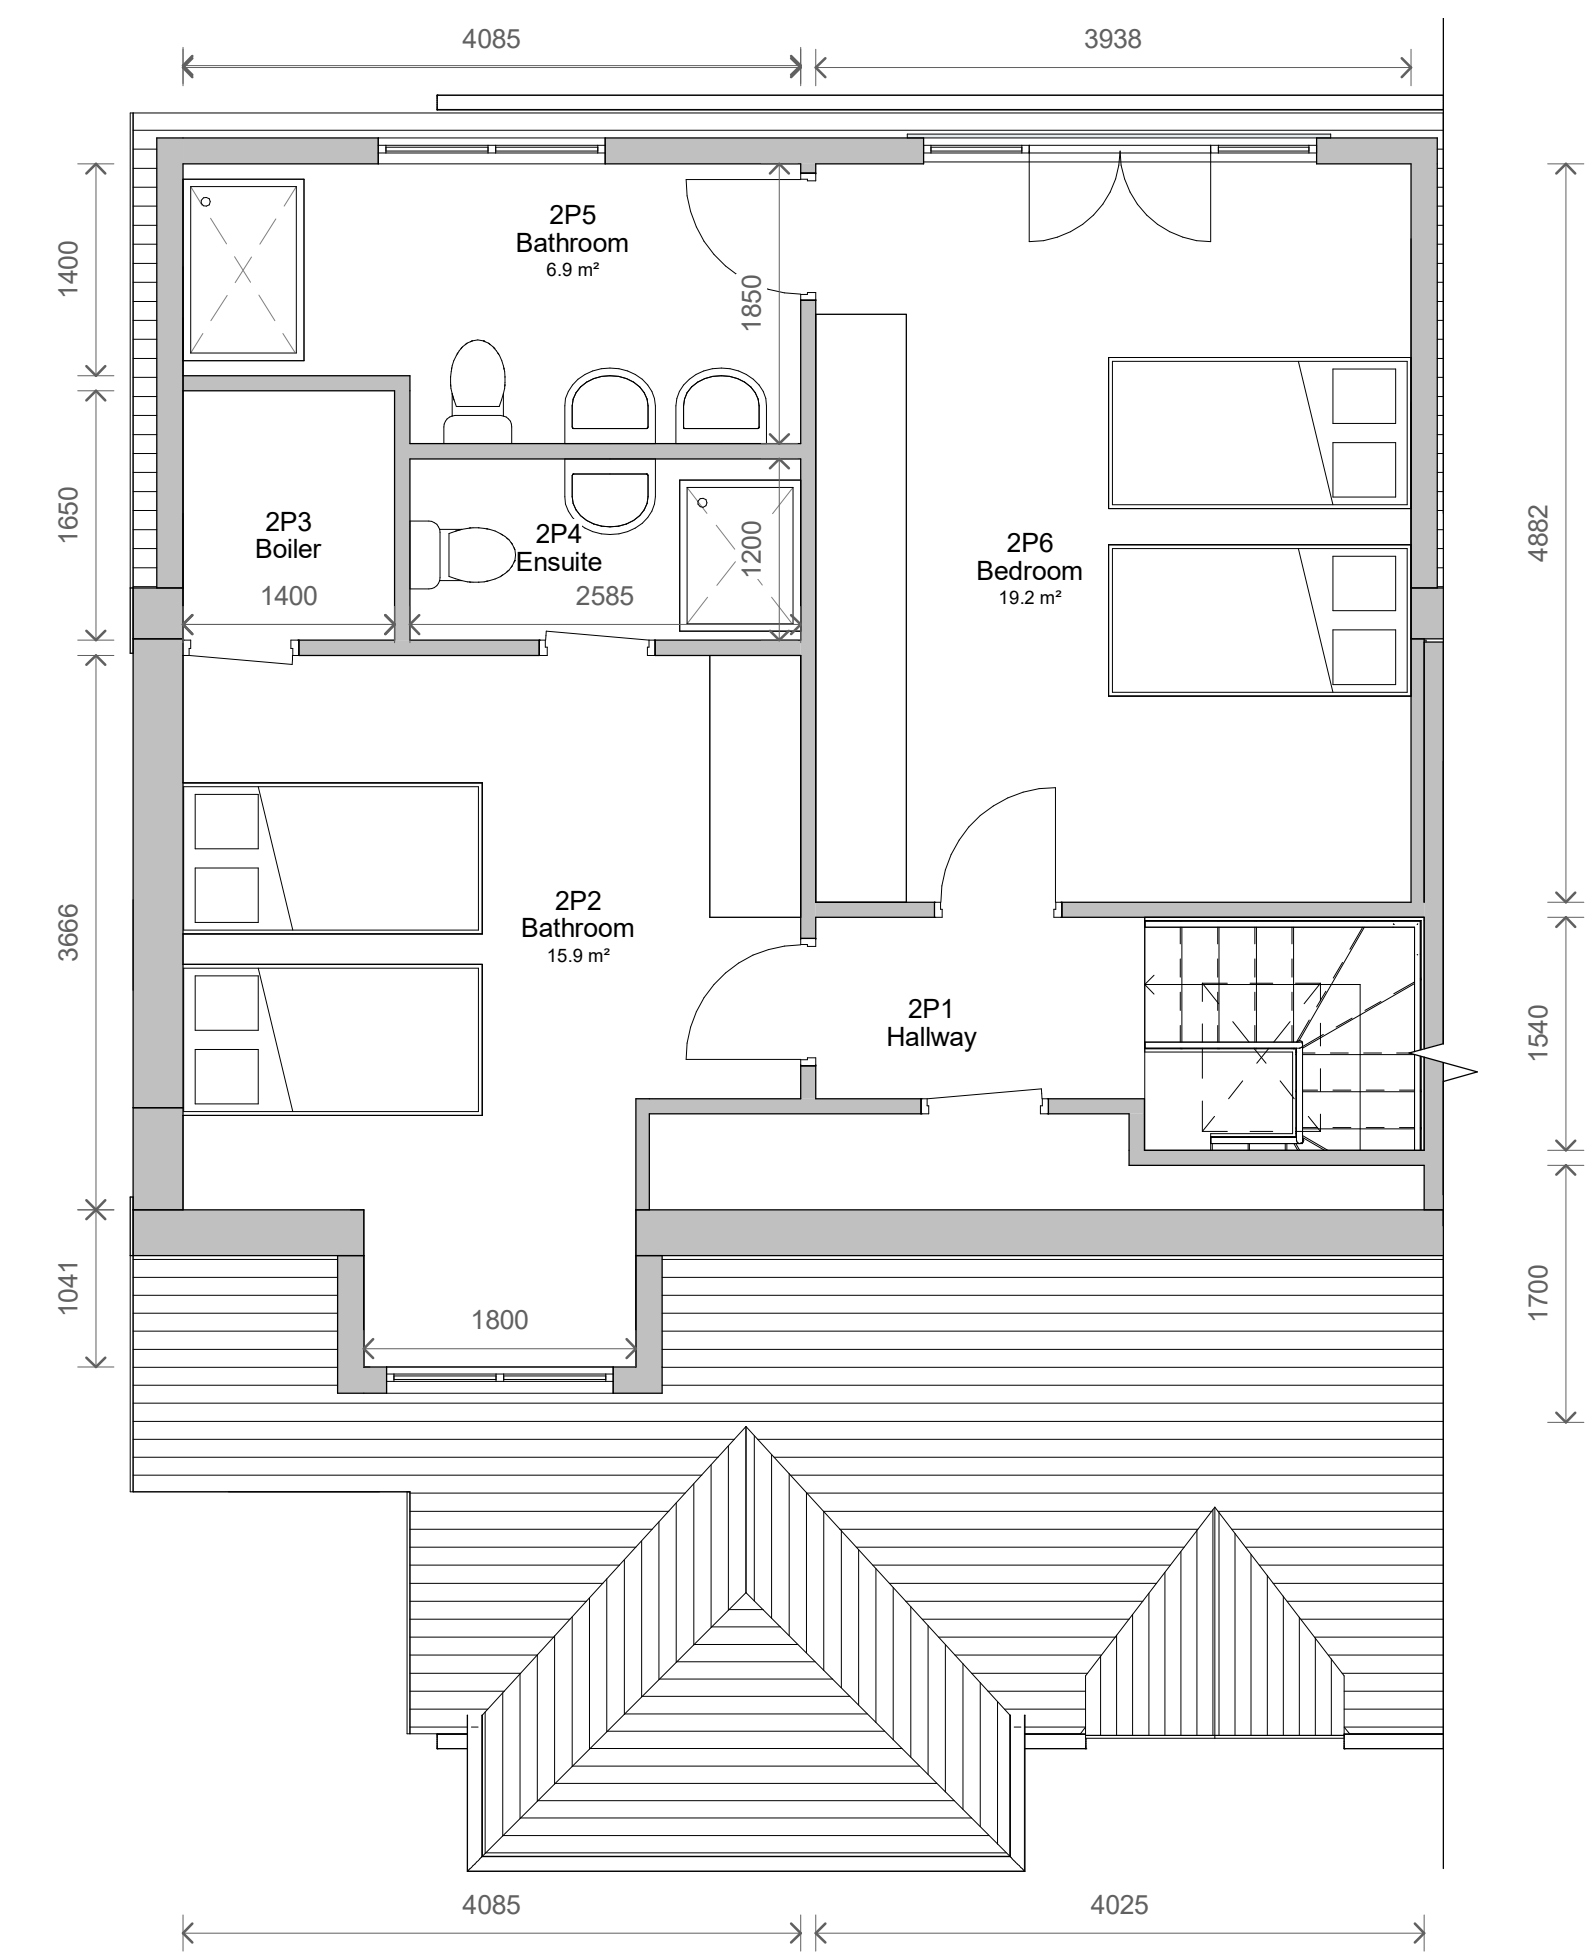
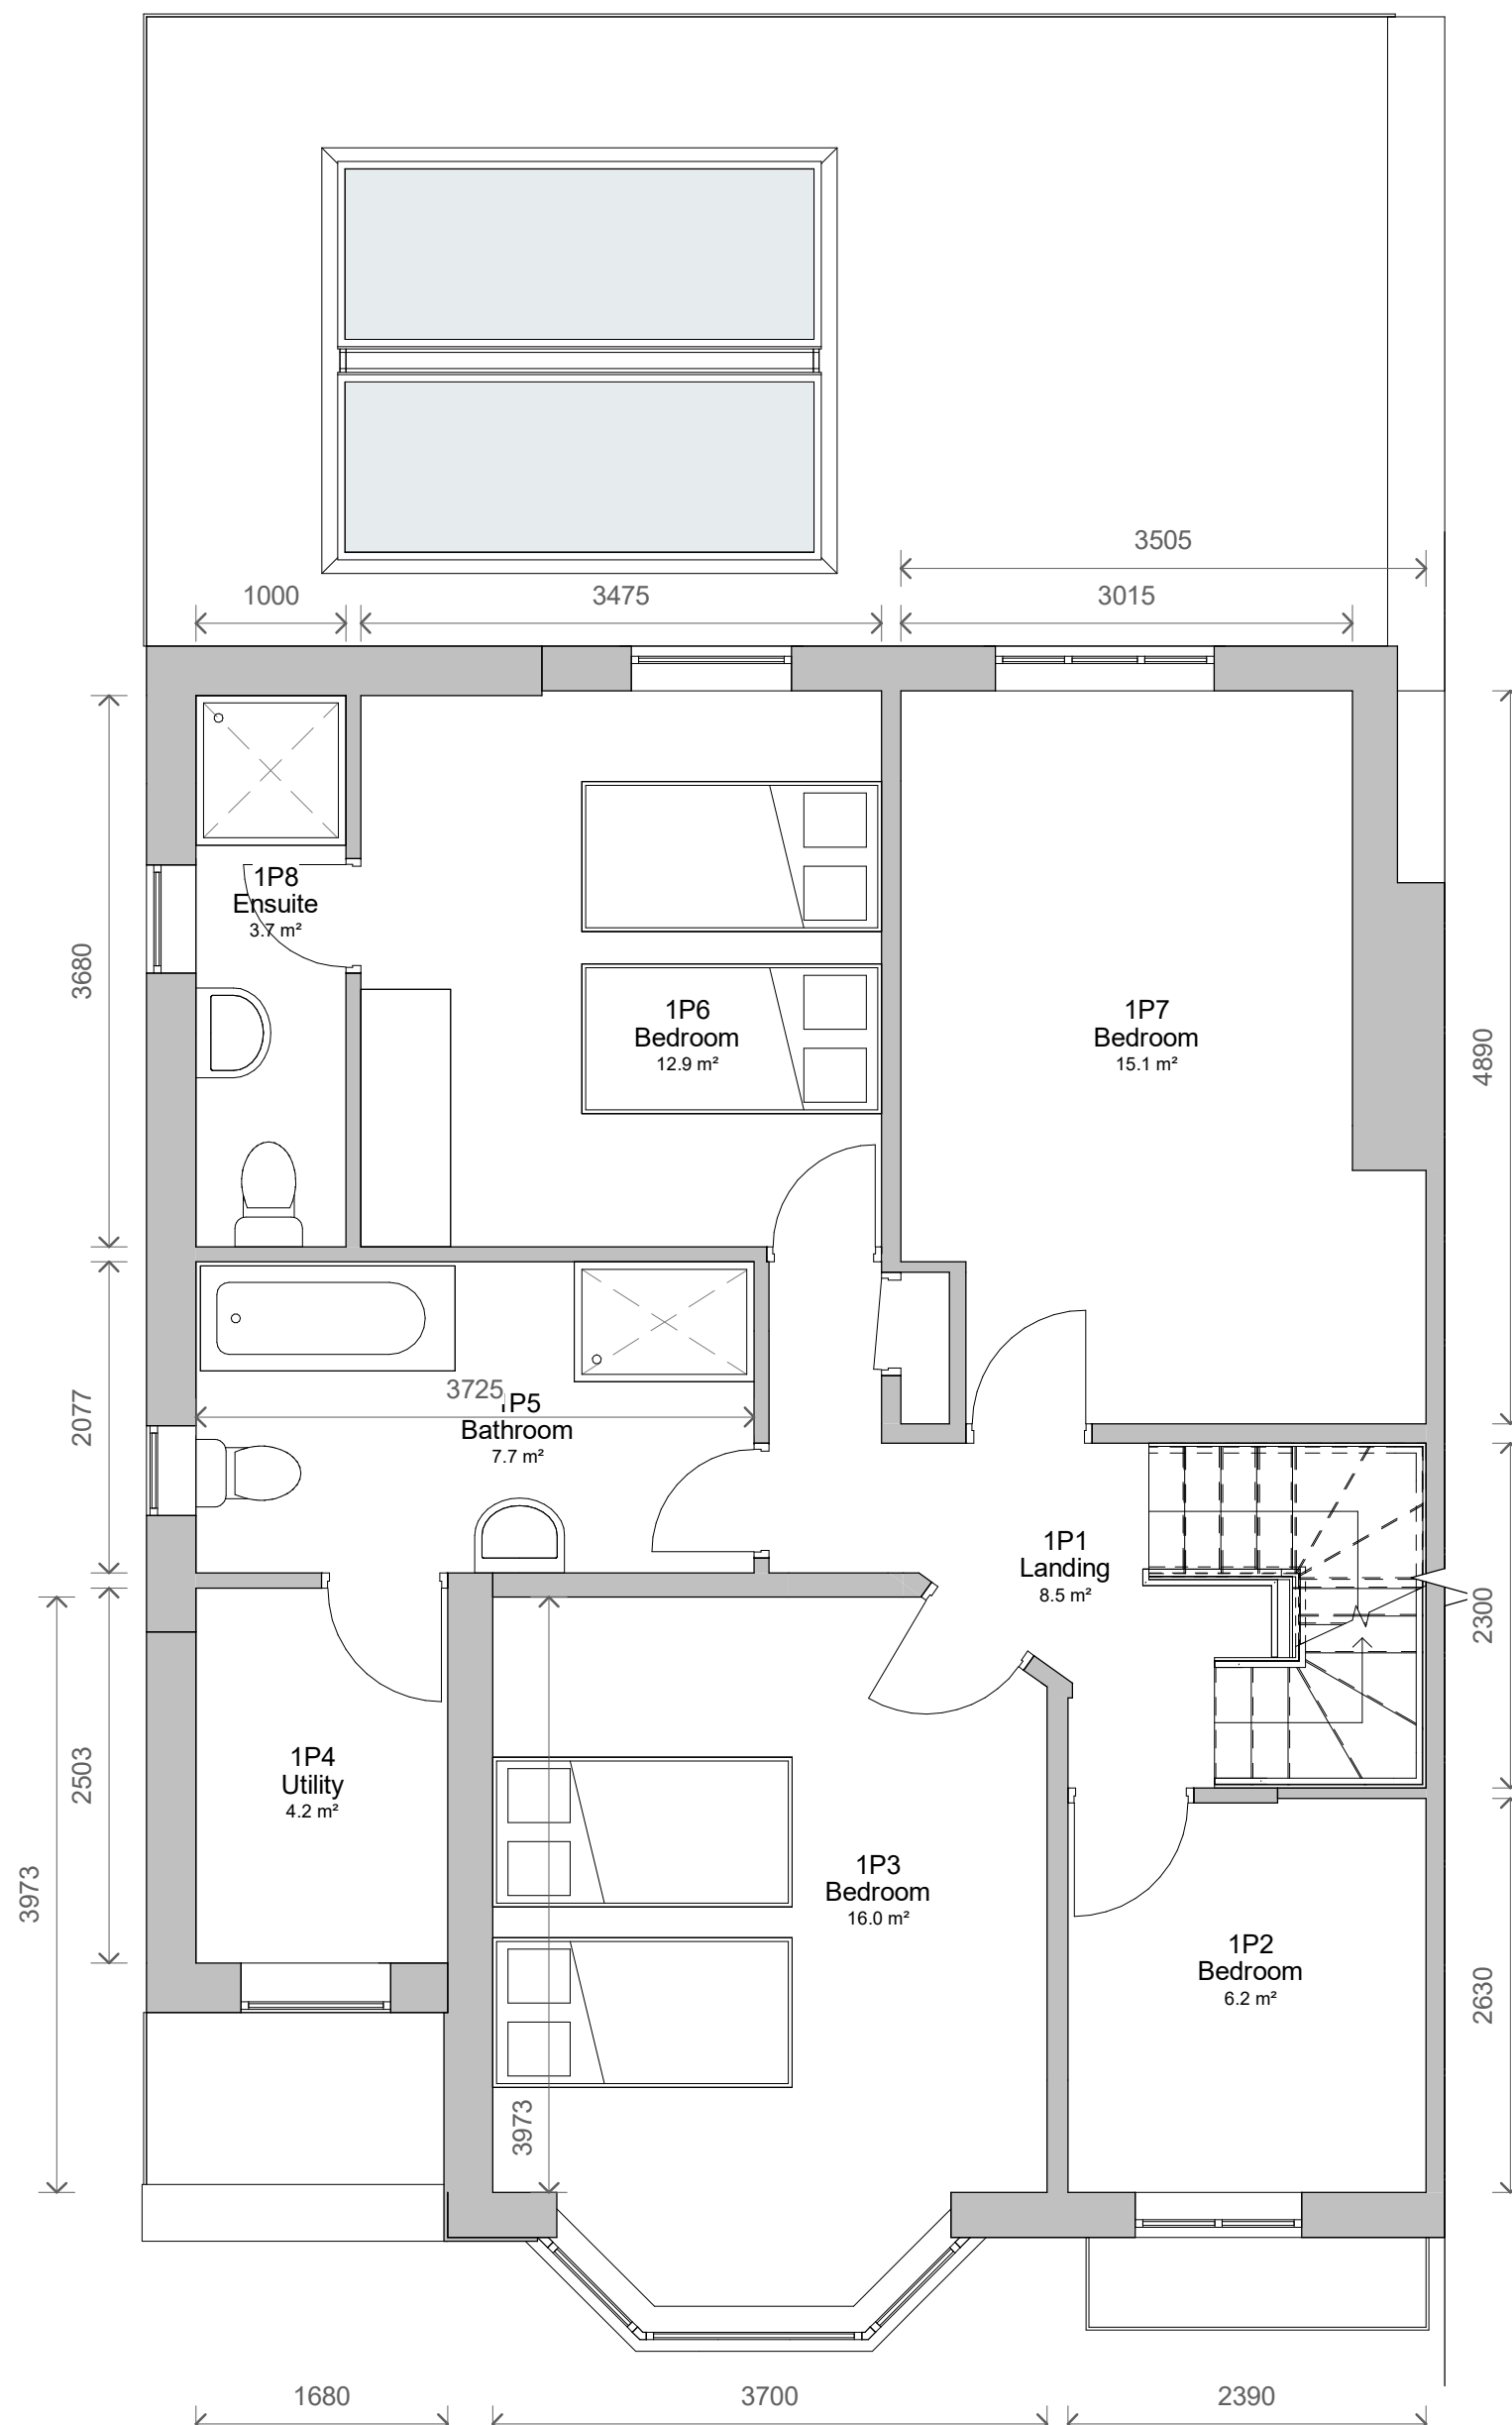
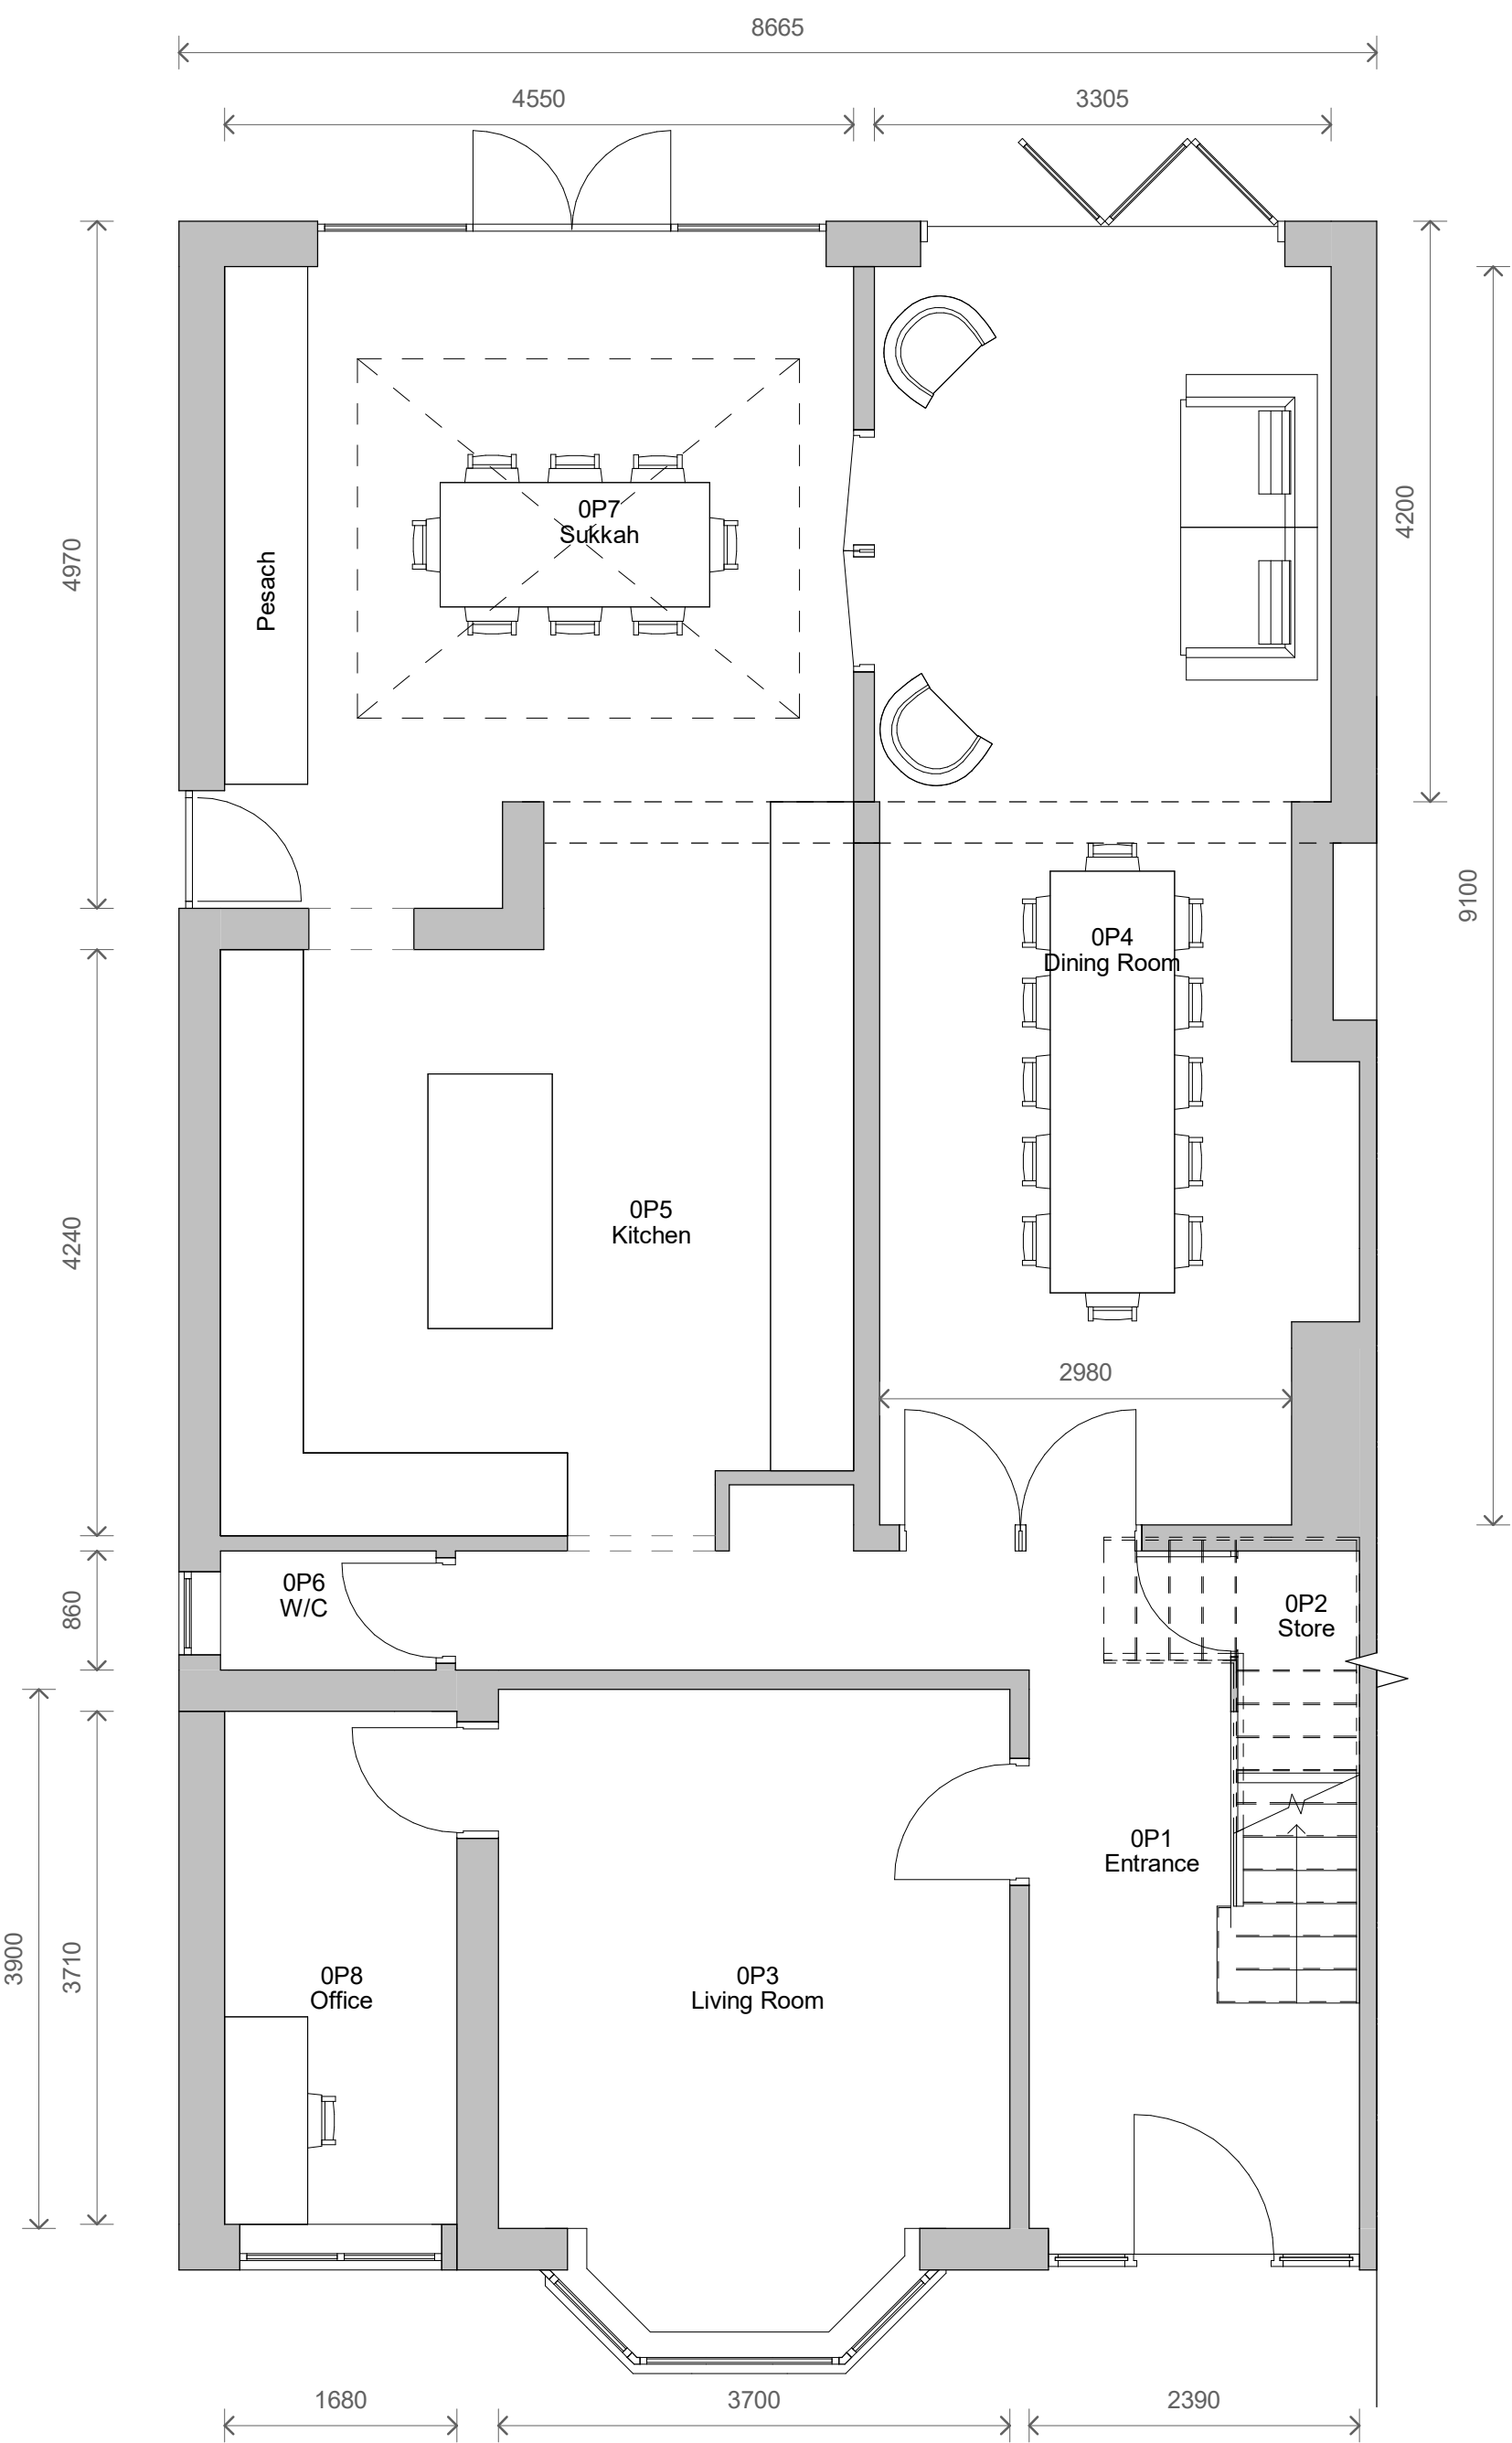
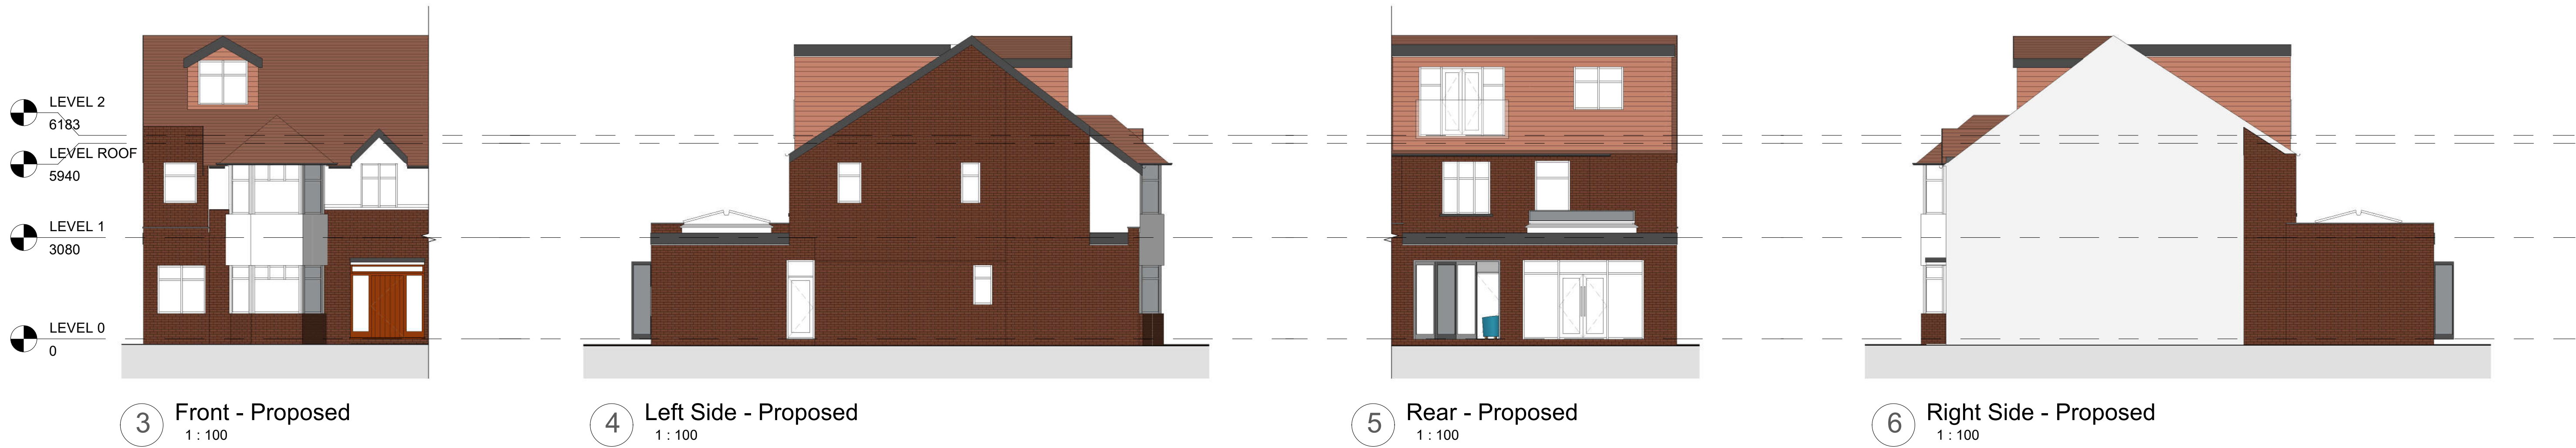


1	Revised Design	08/09/2022
No.	Description	Date
PROJECT		
62 Park Road		
TITLE		
Proposed Plans and Elevations		
CLIENT		
Grosberg		
STATUS		
DESIGN		
DRAWN BY	DATE	SCALE (@ A1)
TP	17/12/2021	As indicated
PROJECT NUMBER	DRAWING NUMBER	REV
GSS21113.3	003	1
GOLD SKETCH		
S T U D I O S		
www.goldsketch.co.uk info@goldsketch.co.uk 0161 792 9595		
NOTES		
© COPYRIGHT ALL RIGHTS RESERVED. THIS DRAWING IS NOT TO BE REPRODUCED WITHOUT WRITTEN CONSENT. DRAWING TO BE USED FOR THE EXACT PURPOSE ONLY. COPIED OR REPRODUCED IN ANY MANNER WITHOUT THE WRITTEN CONSENT OF THE DRAWING DESIGNER. ALL DIMENSIONS ARE IN MILLIMETERS UNLESS OTHERWISE STATED.		