


58 Heys Road

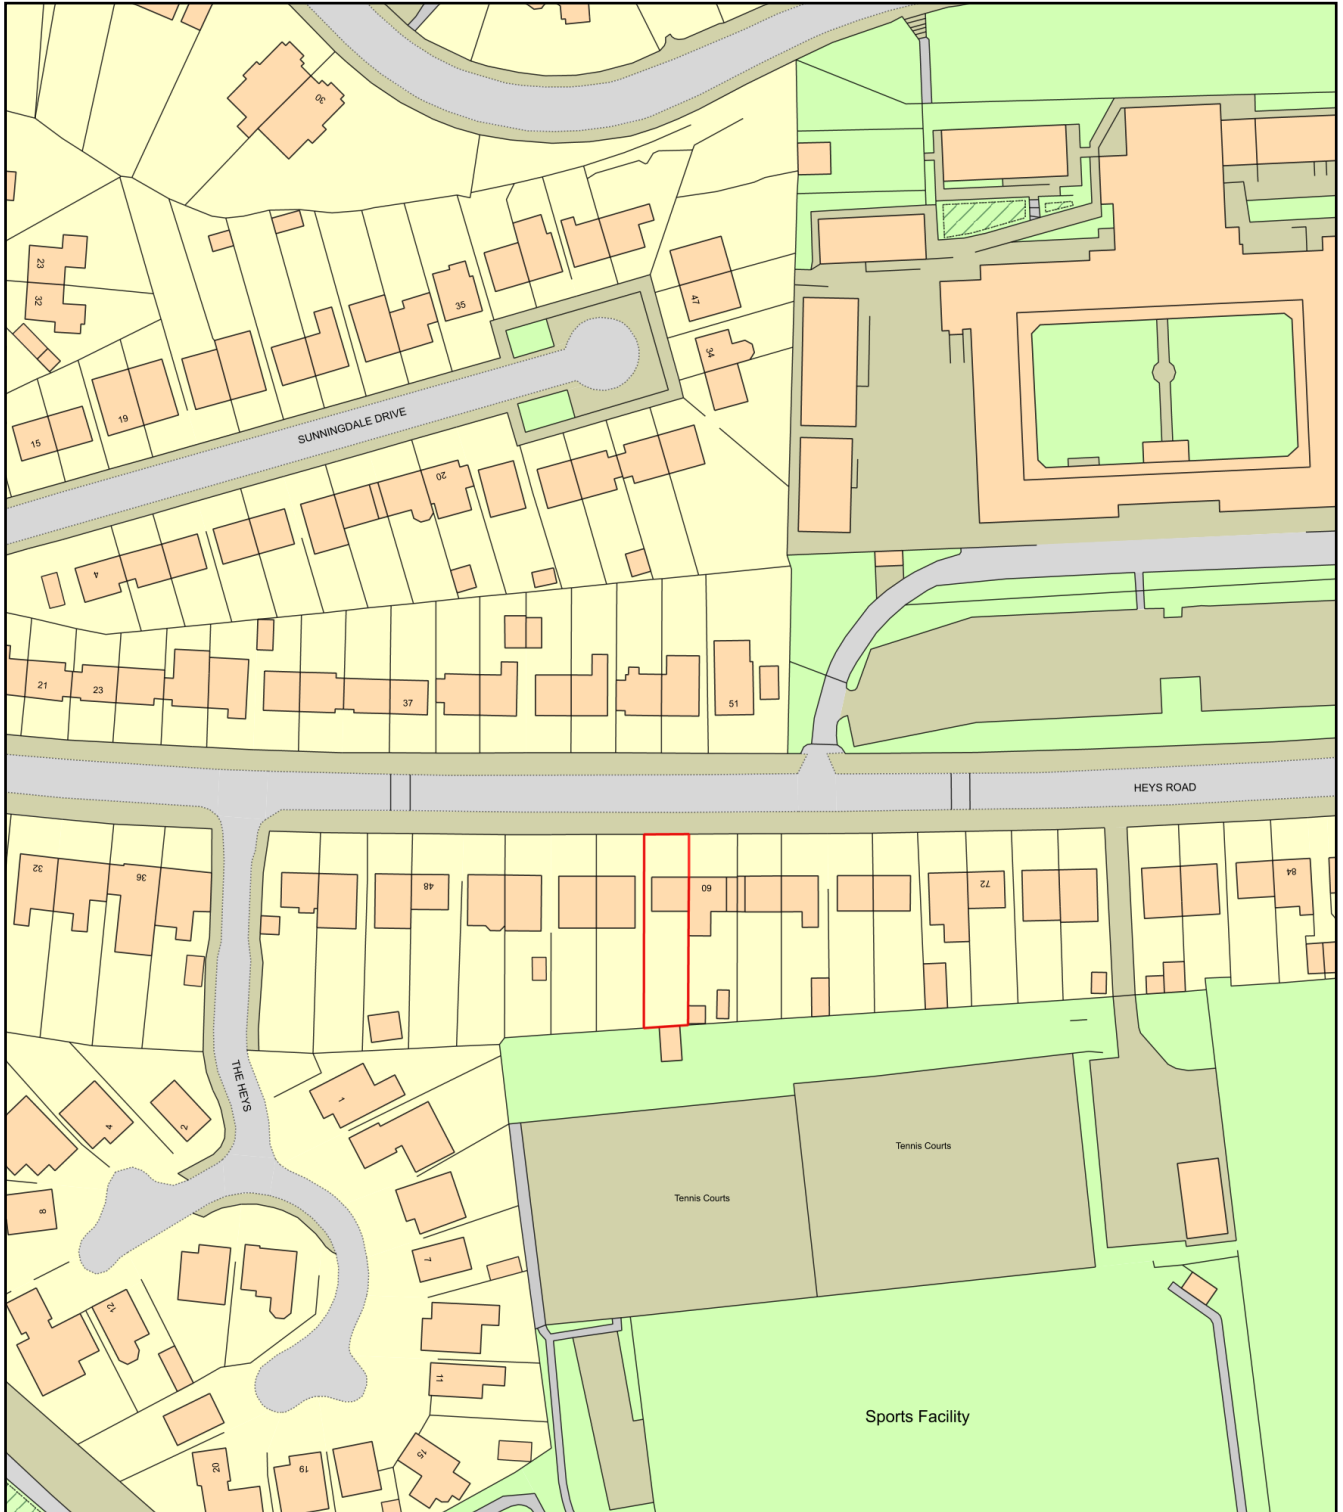

0 50
Metres



Plan Produced for: Mr C Soteriou

Date Produced: 26 Mar 2025

Plan Reference Number: TQRQM25084192218214

Scale: 1:1250 @ A4