




1 Proposed Section A
1 : 100

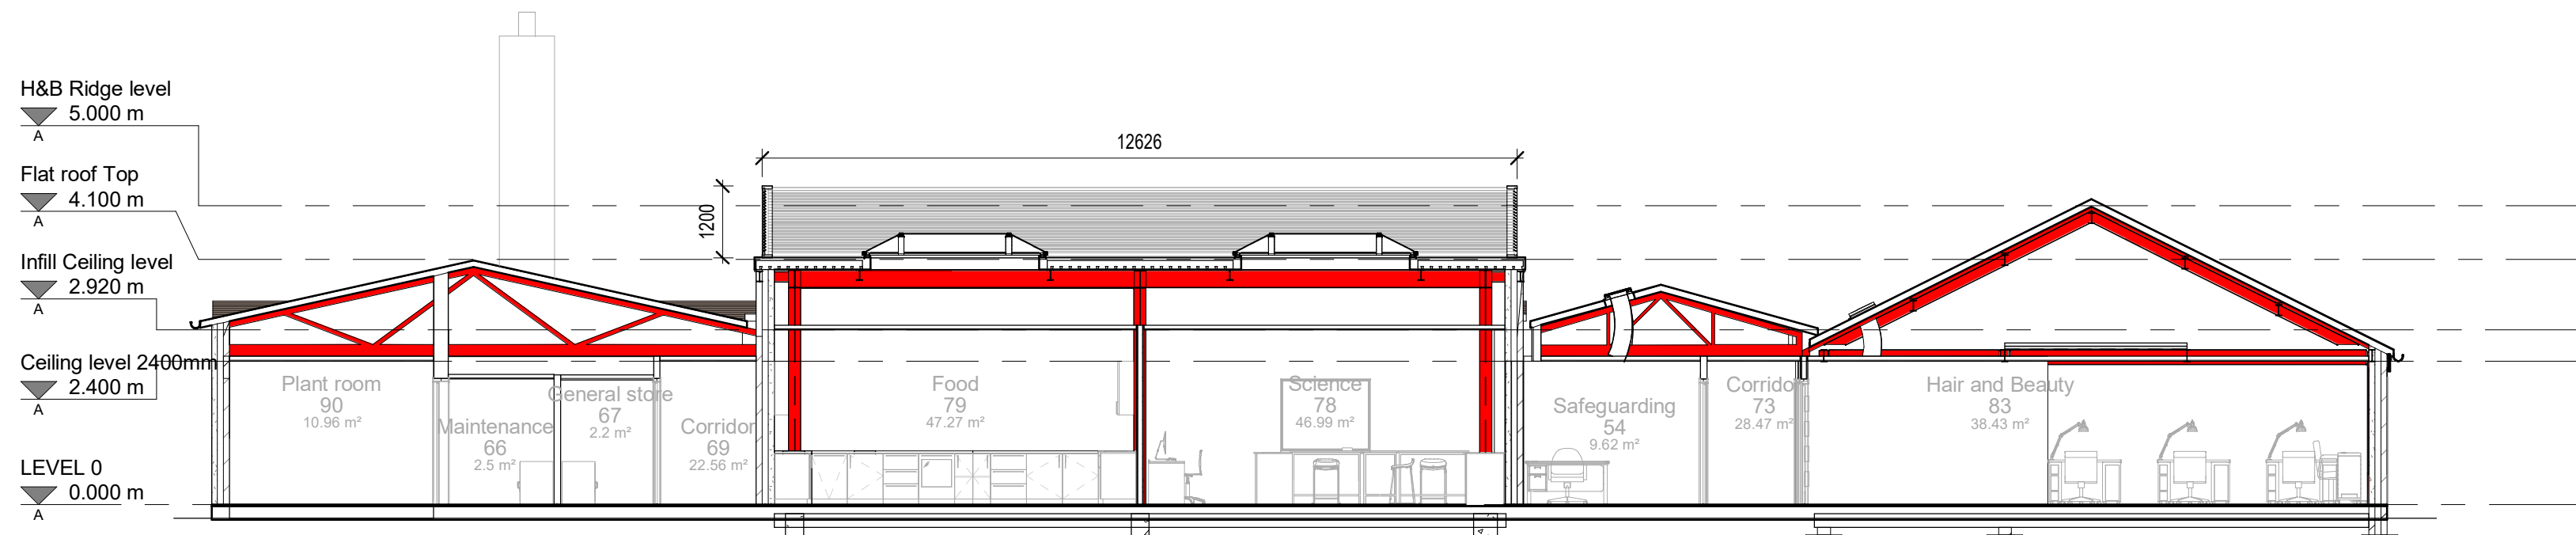


2 Proposed Section B
1 : 100

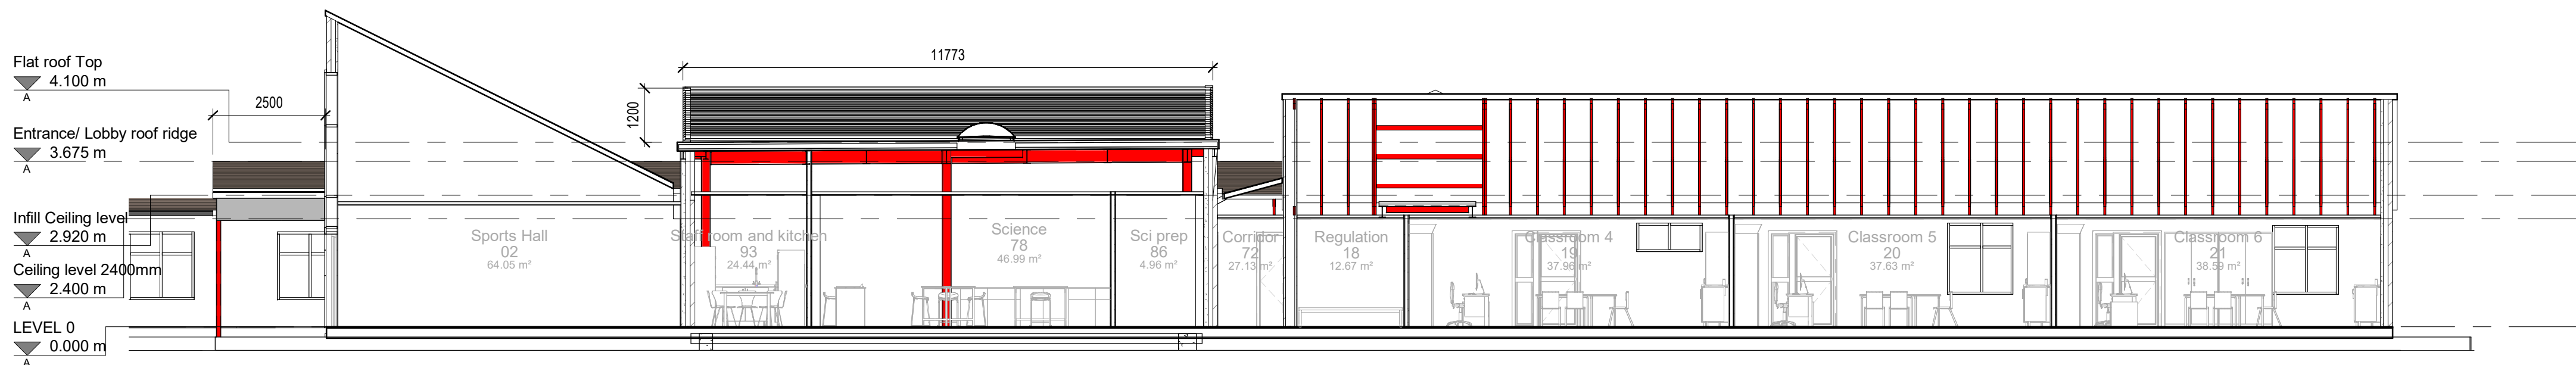

3 Proposed Section C
1 : 100

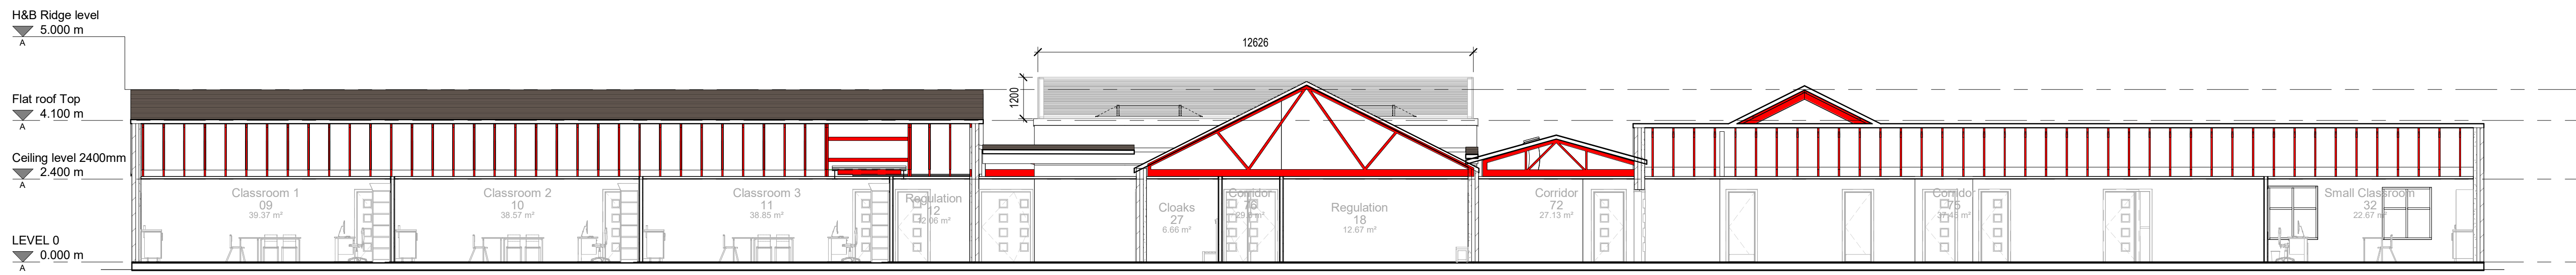

4 Proposed Section D
1 : 100

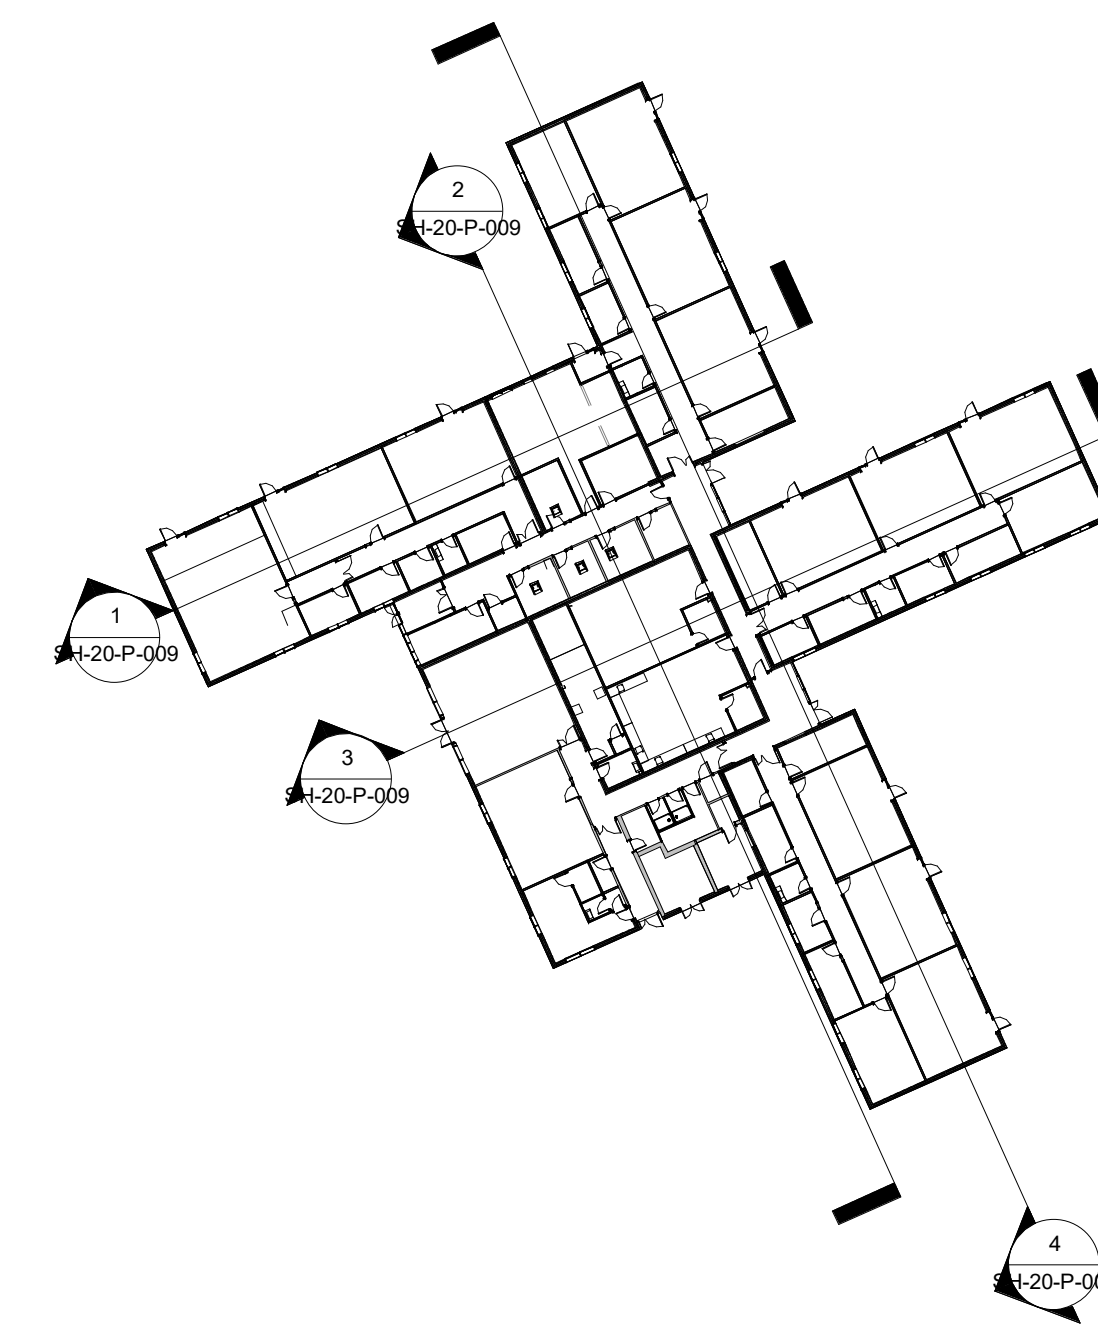

B	Planning	16.12.22	CS	JW
A	Stage 3 Package	02.12.22	CS	JW
Rev	Description	Date	Dr	App
			by	ty
original		date created	11/08/22	Approved by
CS				JW



AHR Architects Ltd
5th Floor
55 Princess Street
Manchester
M2 4EW
United Kingdom

T +44(0)161 8287800
E manchester@ahr.co.uk
www.ahr.co.uk

client name	Bury Council
project	Spring Lane PRU
drawing	Proposed Sections 1_100
computer file	C:\Users\manchester\Documents\2022\00385-000-Spr House Stage 1
plot date	
project number	2022.00385.000
scale	As indicated @A0
drawing number	SH-20-P-009
rev	B
issue status	Planning

This drawing is to be read in conjunction with all related drawings. All dimensions must be checked and verified on site before commencing any work or producing shop drawings. The originator should be notified immediately of any discrepancy. This drawing is copyright and remains the property of AHR.