



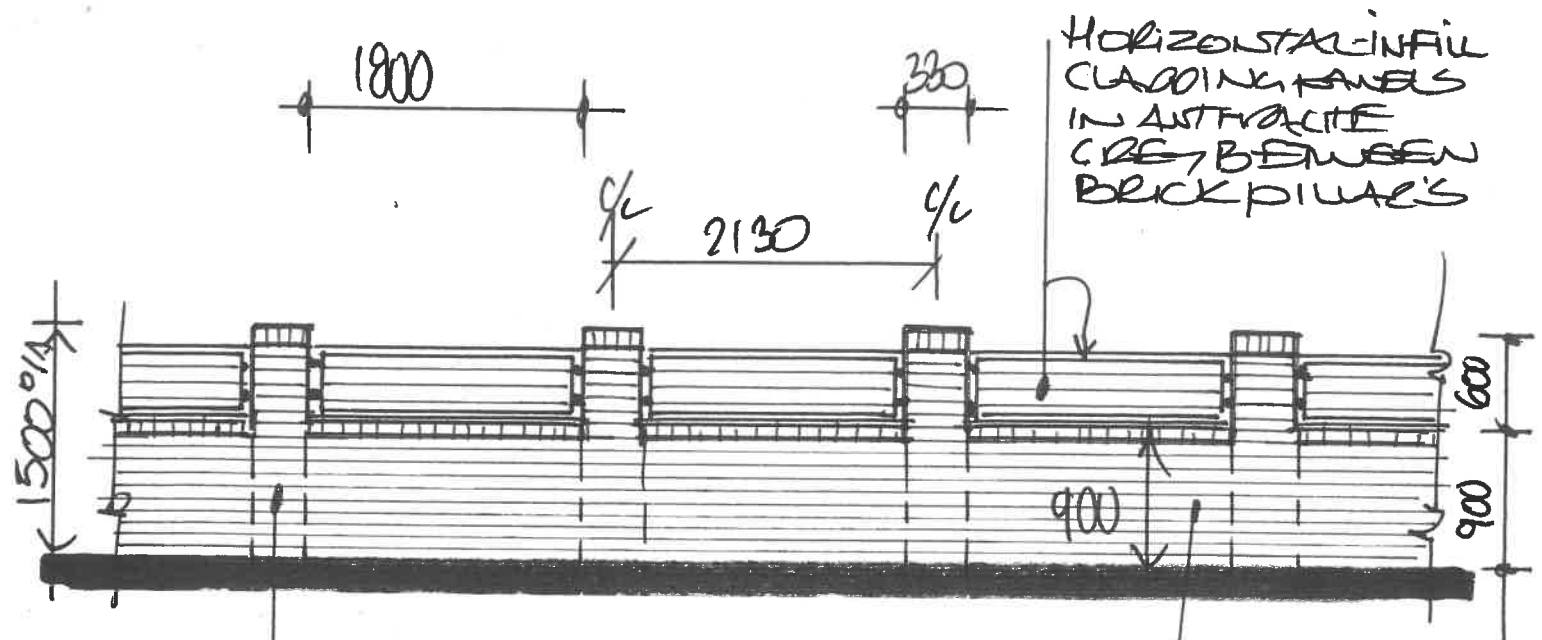

1:50 PROPOSED "ELEVATION FROM FRONT"

- 220M/9" SOLID BRICK IN STAFF'S BLUE / STRETCHER BOND AND 1:3 C/S NATURAL MORTAR
- 330-1 1/2 BK² PILLARS @ 1500 AGL

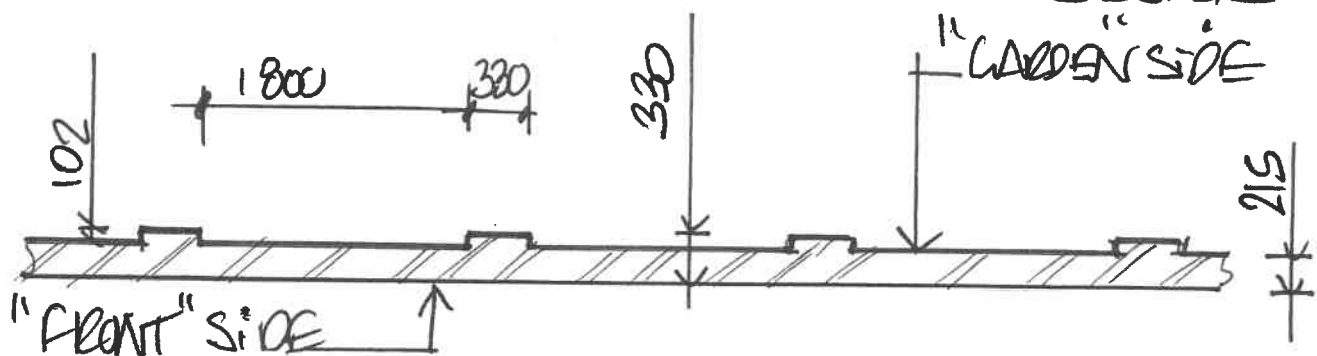

1:50 PLAN OF PROPOSED "FRONT" WALL

- STAFF'S BLUE FACE BRICK'S IN STRETCHER BOND, 1:3 C/S NATURAL MORTAR. BRICK ON EDGE ETC BUILT SOLID 220M/9" x 900 AGL BOTTOM PANELS W/ 330²-1 1/2 BK² PILLARS @ 2130 1/2 BUILT UP 1500 AGL AND LIGHTWEIGHT 1800x600 INFILL PANELS IN HORIZONTAL CLADDING IN ANTHRACITE RAL GREY COATINGS BETWEEN BRICK PILLARS.
- BASE WALL PANEL @ 900M AGL
- PILLARS TO AN O/A HEIGHT OF 1500M AGL
- LTH INFILL PANELS BETWEEN PILLARS

DRG N°:

4