



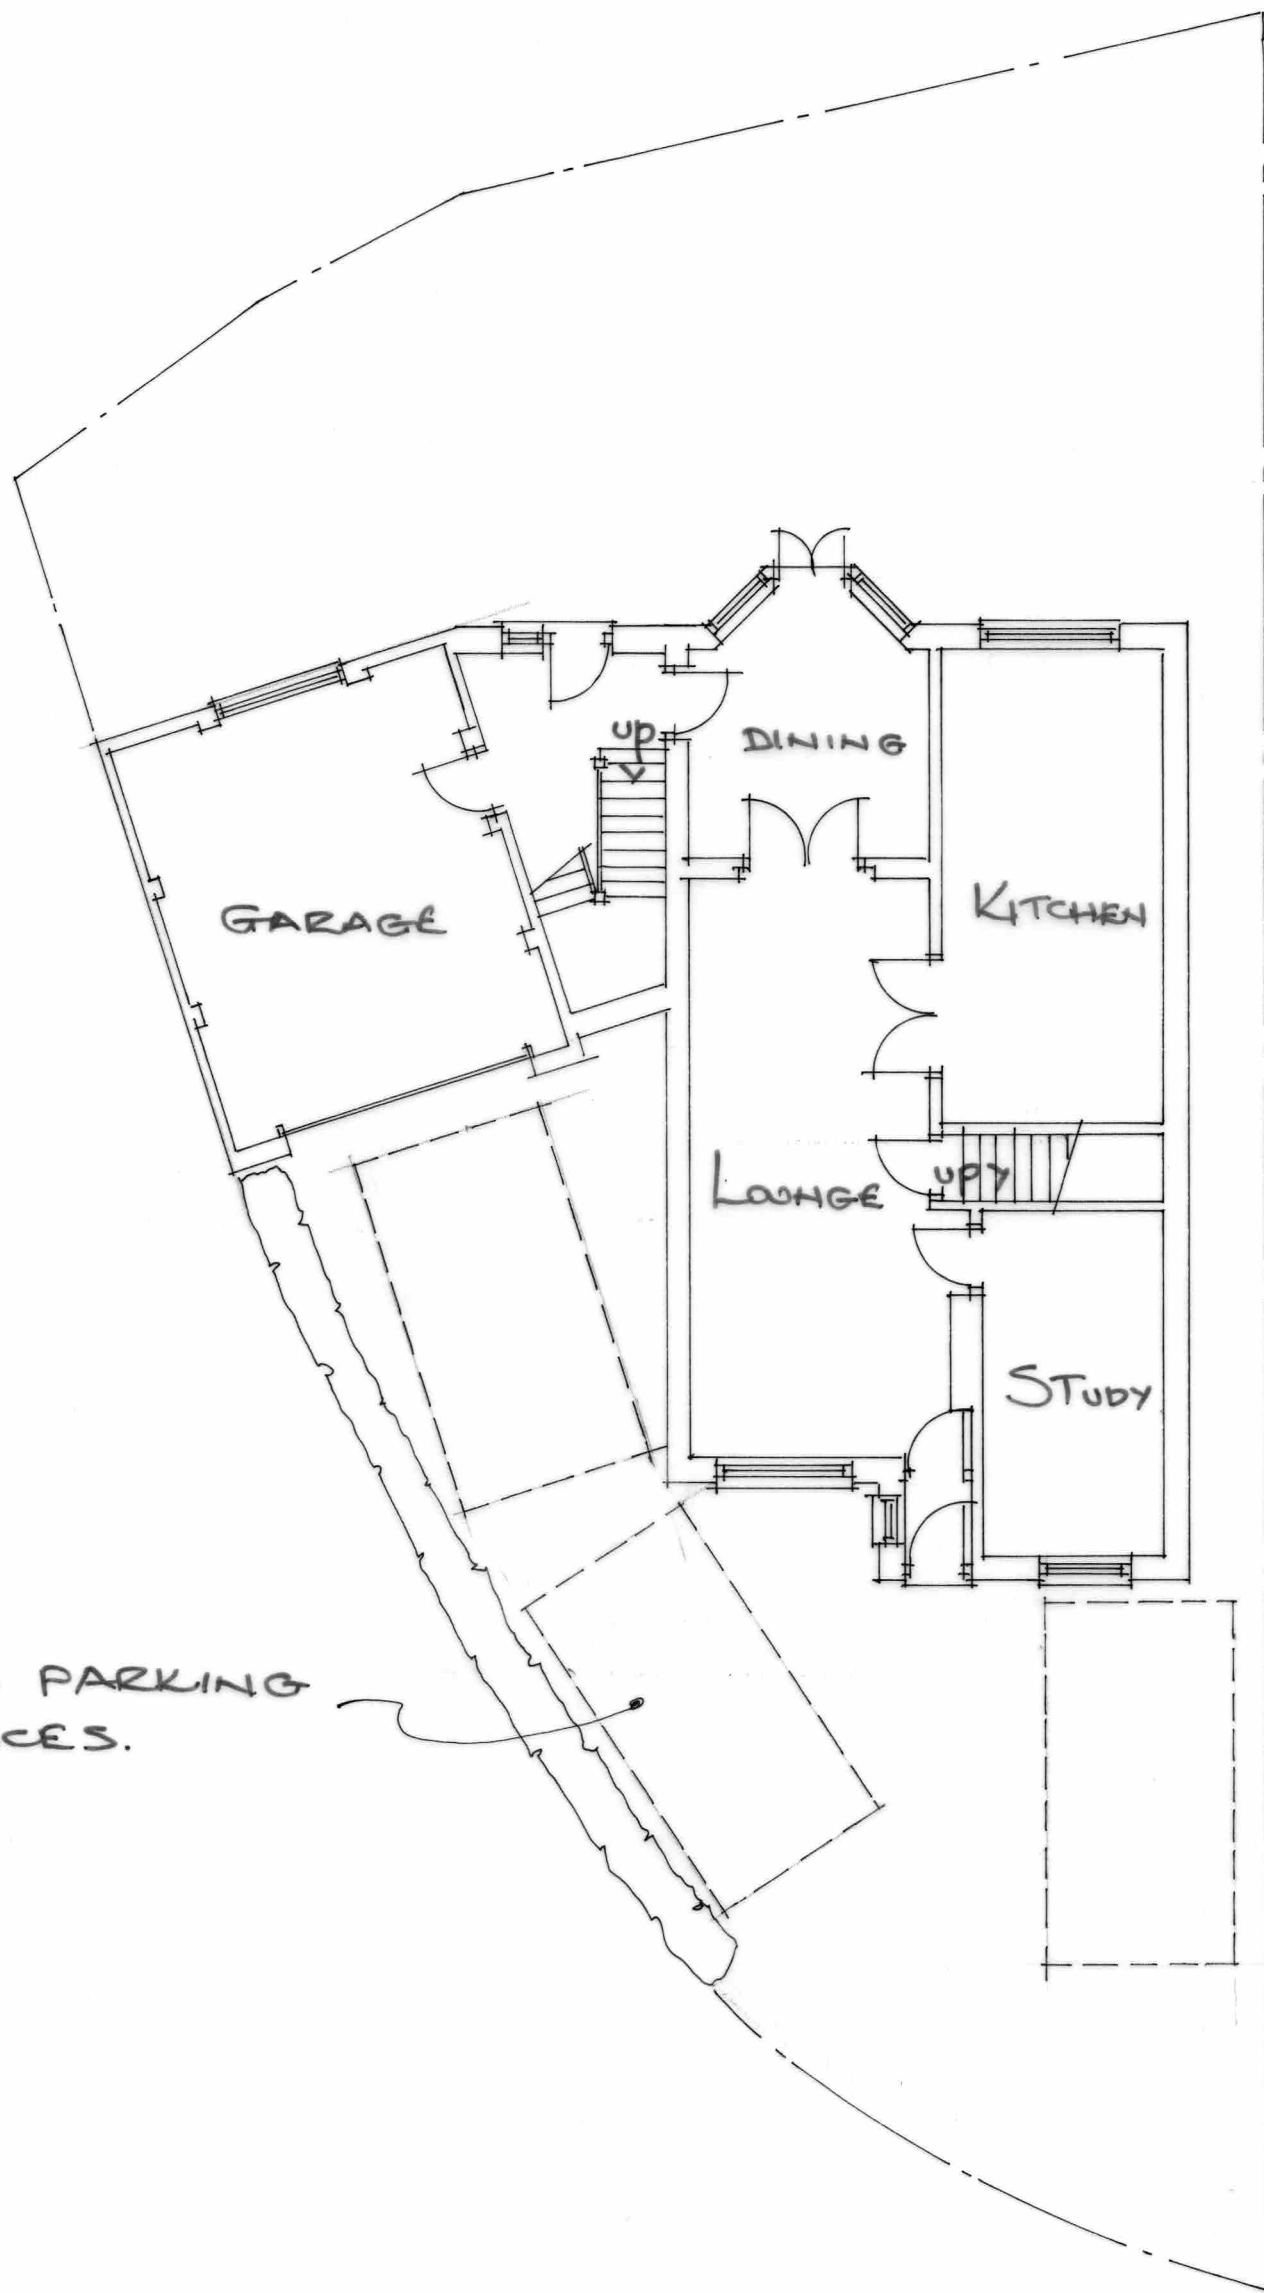

3 NO PARKING
SPACES.

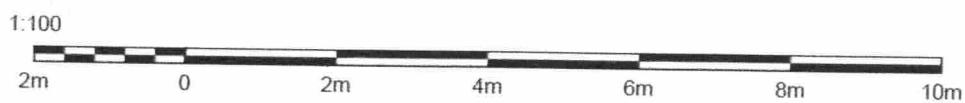

PROPOSED GROUND FLOOR LAYOUT

SITE 1 CAMDEN CLOSE, AINSWORTH, BURY.			
PROJECT PROPOSED FIRST FLOOR EXTENSION OVER GARAGE AND TWO STOREY LINK TO THE HOUSE.			
TITLE PROPOSED GROUND FLOOR LAYOUT			
SCALE 1:100 @A3	DATE APR 2026	DRAWN AJL	DRAWING NO CC/PL/26/004