




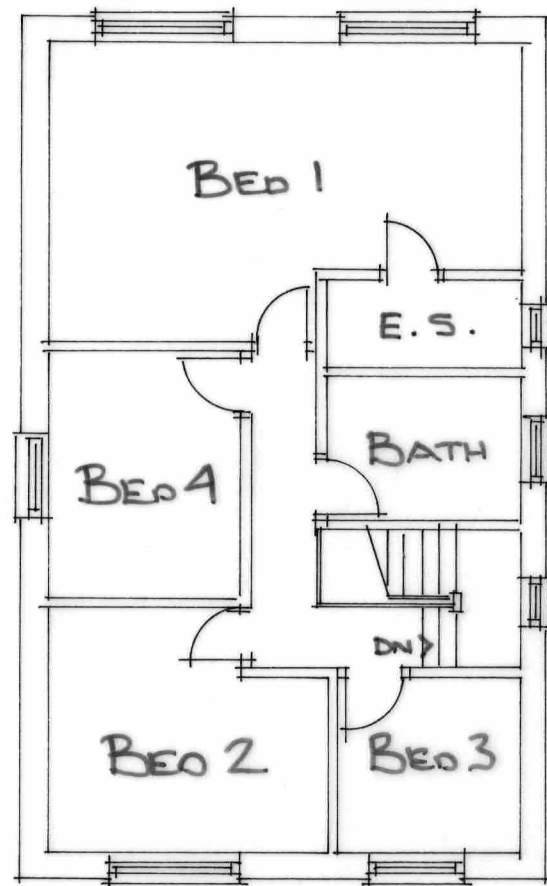

EXISTING FIRST FLOOR LAYOUT

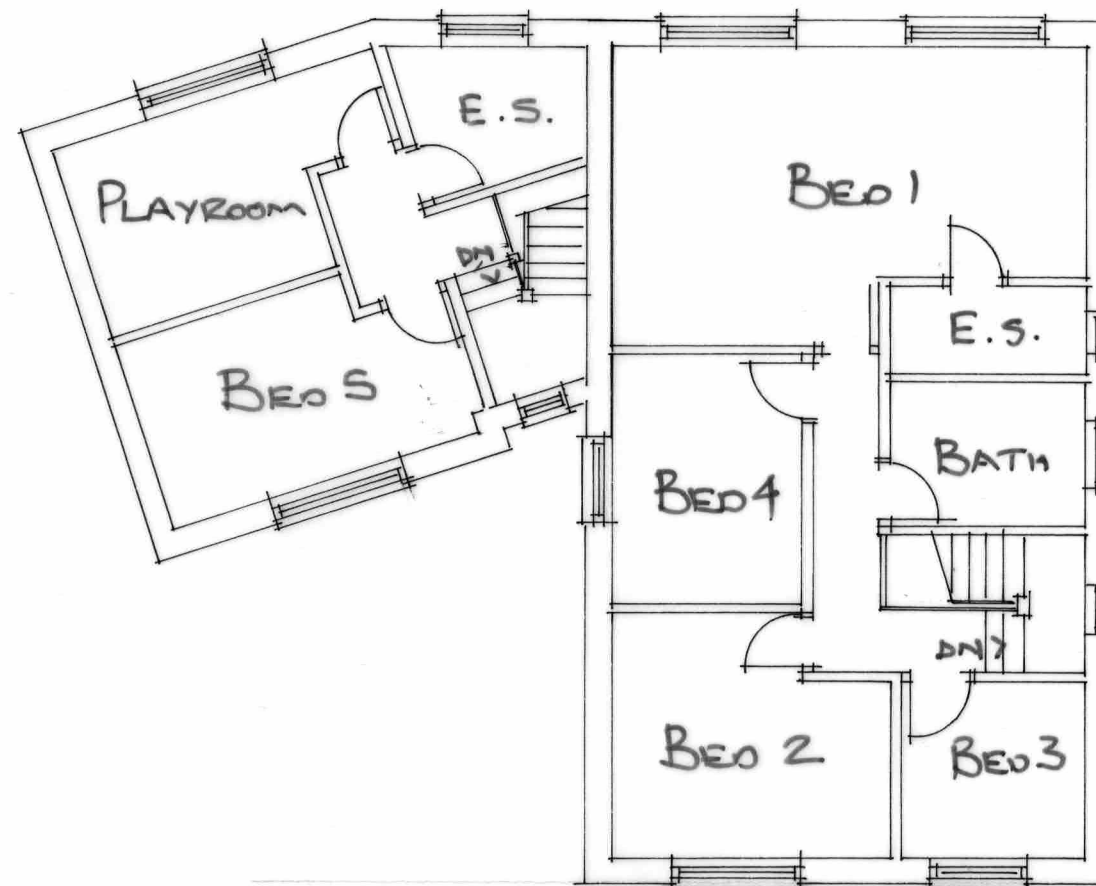

PROPOSED FIRST FLOOR LAYOUT

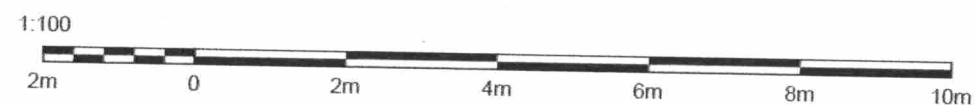

SITE 1 CAMDEN CLOSE, AINSWORTH, BURY.			
PROJECT PROPOSED FIRST FLOOR EXTENSION OVER GARAGE AND TWO STOREY LINK TO THE HOUSE.			
TITLE EXISTING AND PROPOSED FIRST FLOOR LAYOUTS			
SCALE 1:100 @A3	DATE APR 2026	DRAWN AJL	DRAWING NO CC/PL/26/005