
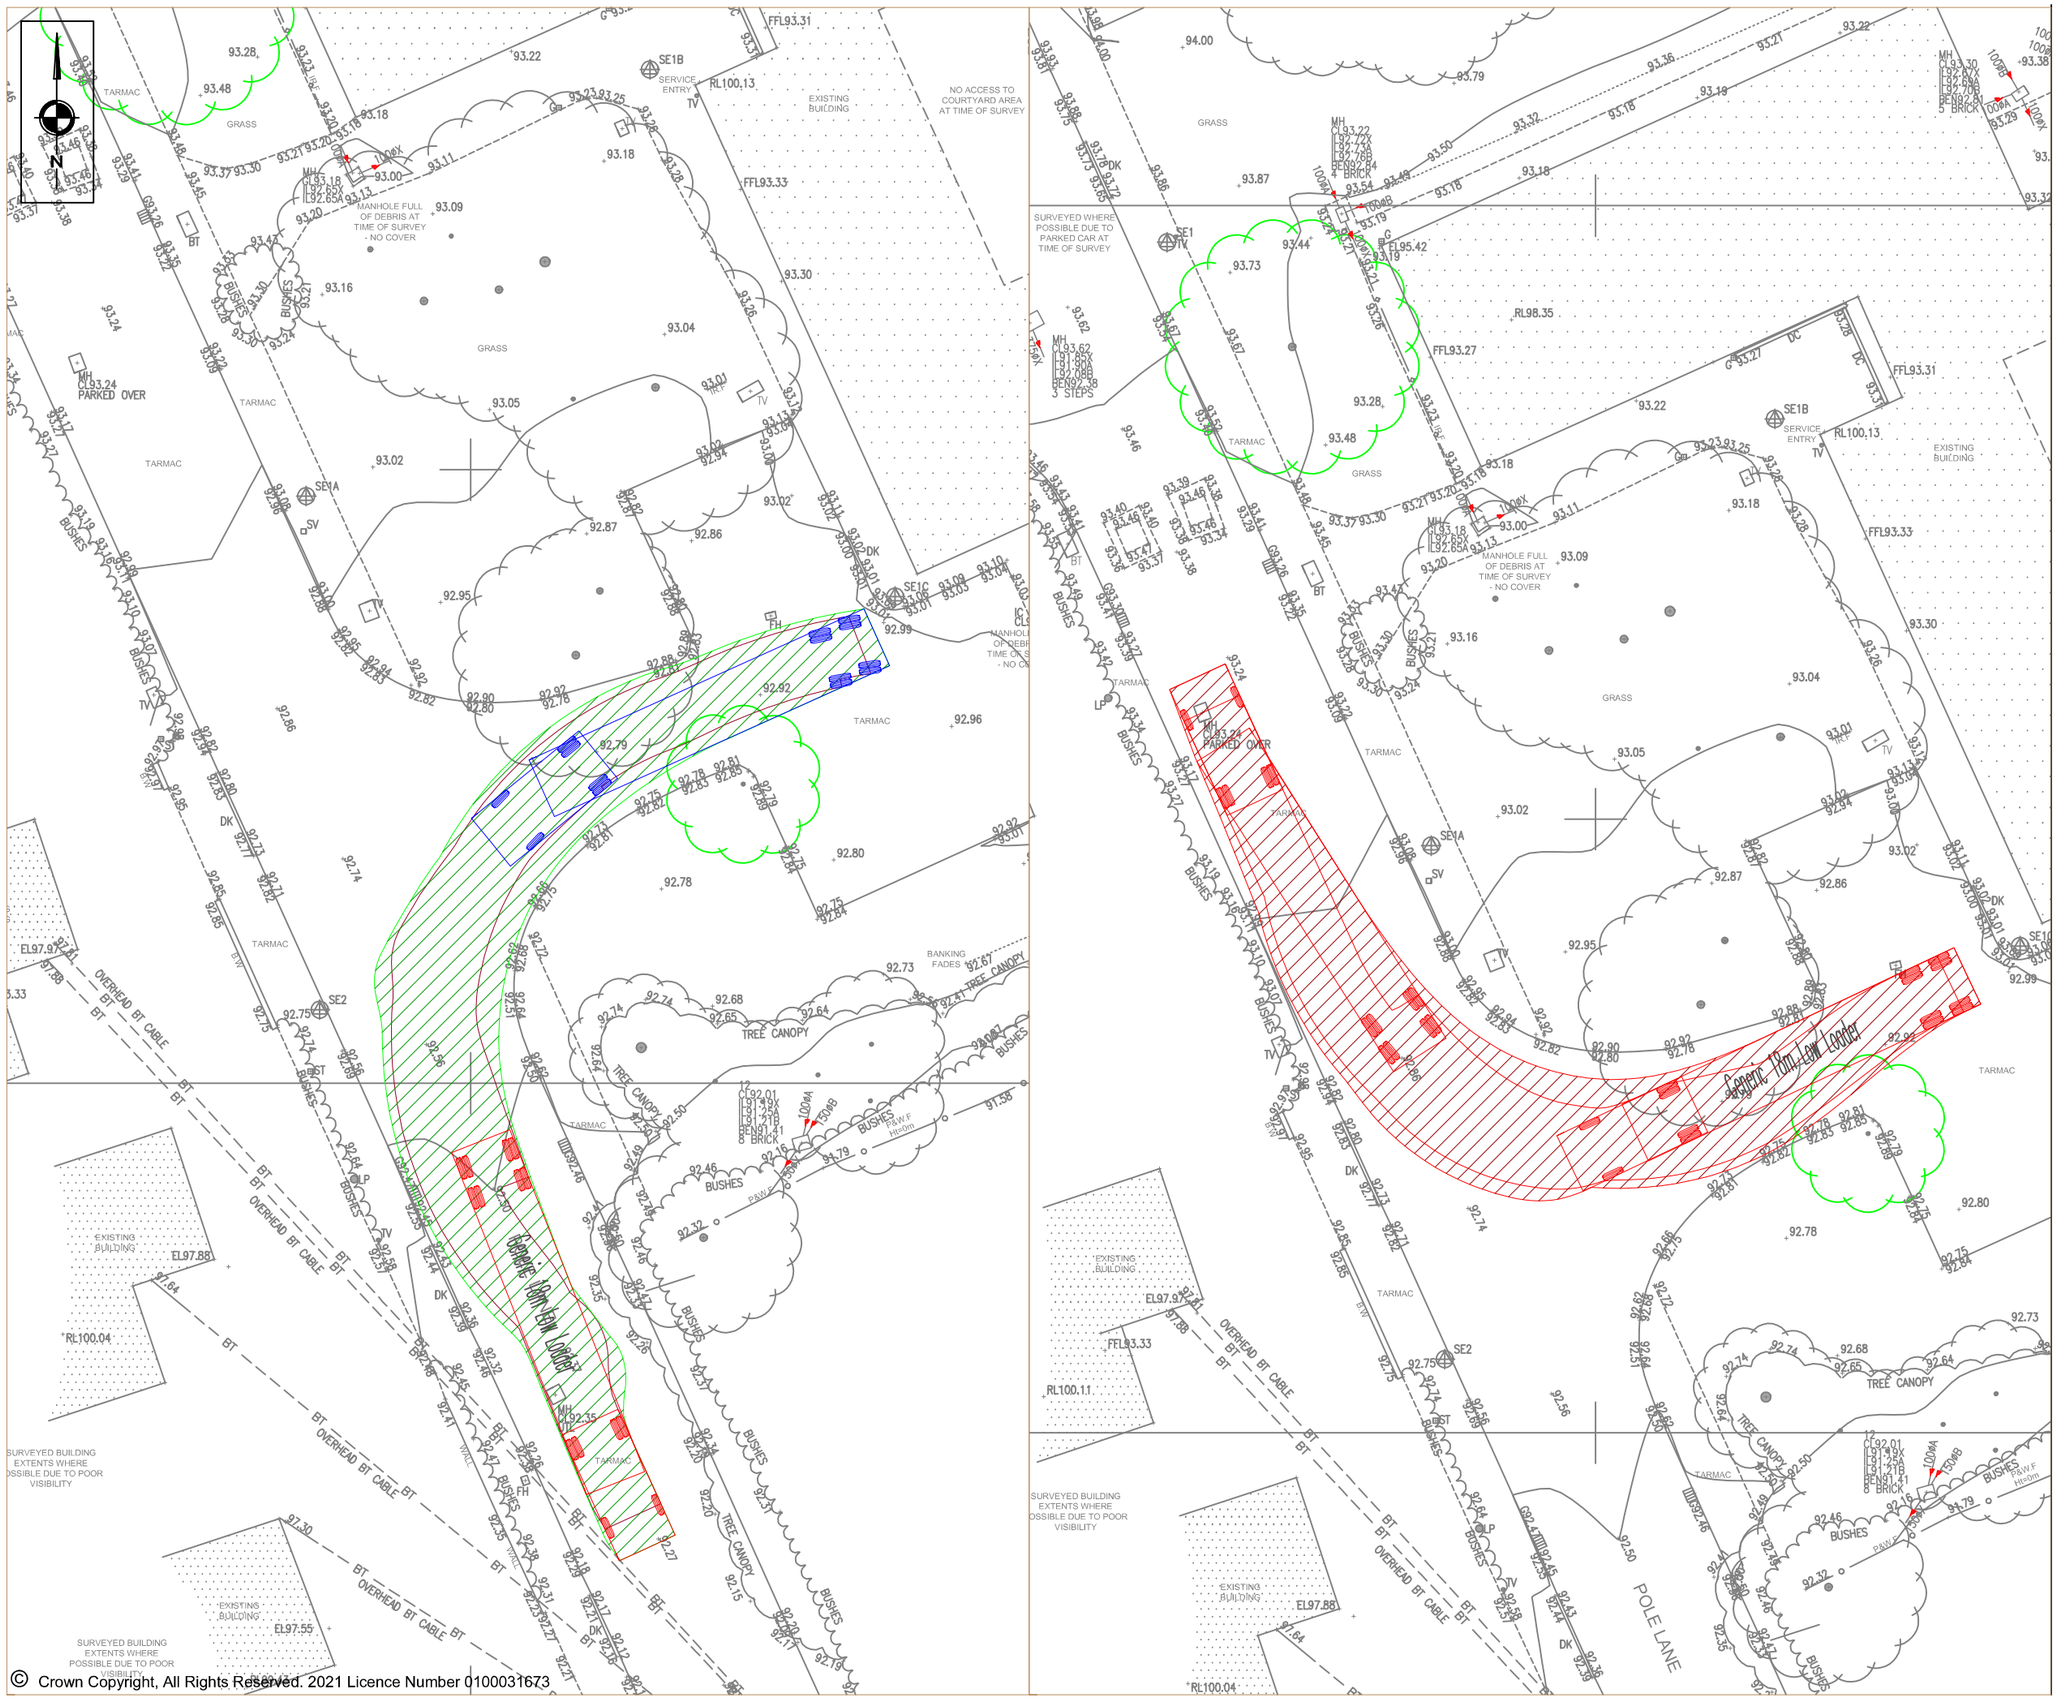


NOTES

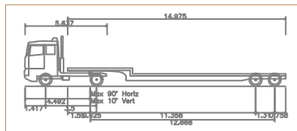

Generic 18m Low Loader	
Overall Length	17.918m
Overall Width	2.540m
Overall Body Height	3.408m
Min Body Ground Clearance	0.332m
Max Track Width	2.520m
Lock to lock time	6.00s
Kerb to Kerb Turning Radius	6.400m

REVISIONS

REV	DESCRIPTION	DATE	BY
-	-	-	-

S C P

Transportation Planning : Infrastructure Design

Colwyn Chambers, 19 York Street, Manchester, M2 3BA, Tel 0161 832 4400, www.scptransport.co.uk, Email info@scptransport.co.uk

Client Name:

WATSON CONSTRUCTION LTD

Project Title:

POLE LANE, BURY

Drawing Title:

SWEPT PATH ANALYSIS - 18m LOW LOADER

Drawn By: OP	Date: 05.11.2024
Checked: MD	Scale: 1:250 @ A3
Status: PLANNING	Approved/Unapproved: -
Drawing No. SCP/240887/ATR02	Rev. -