




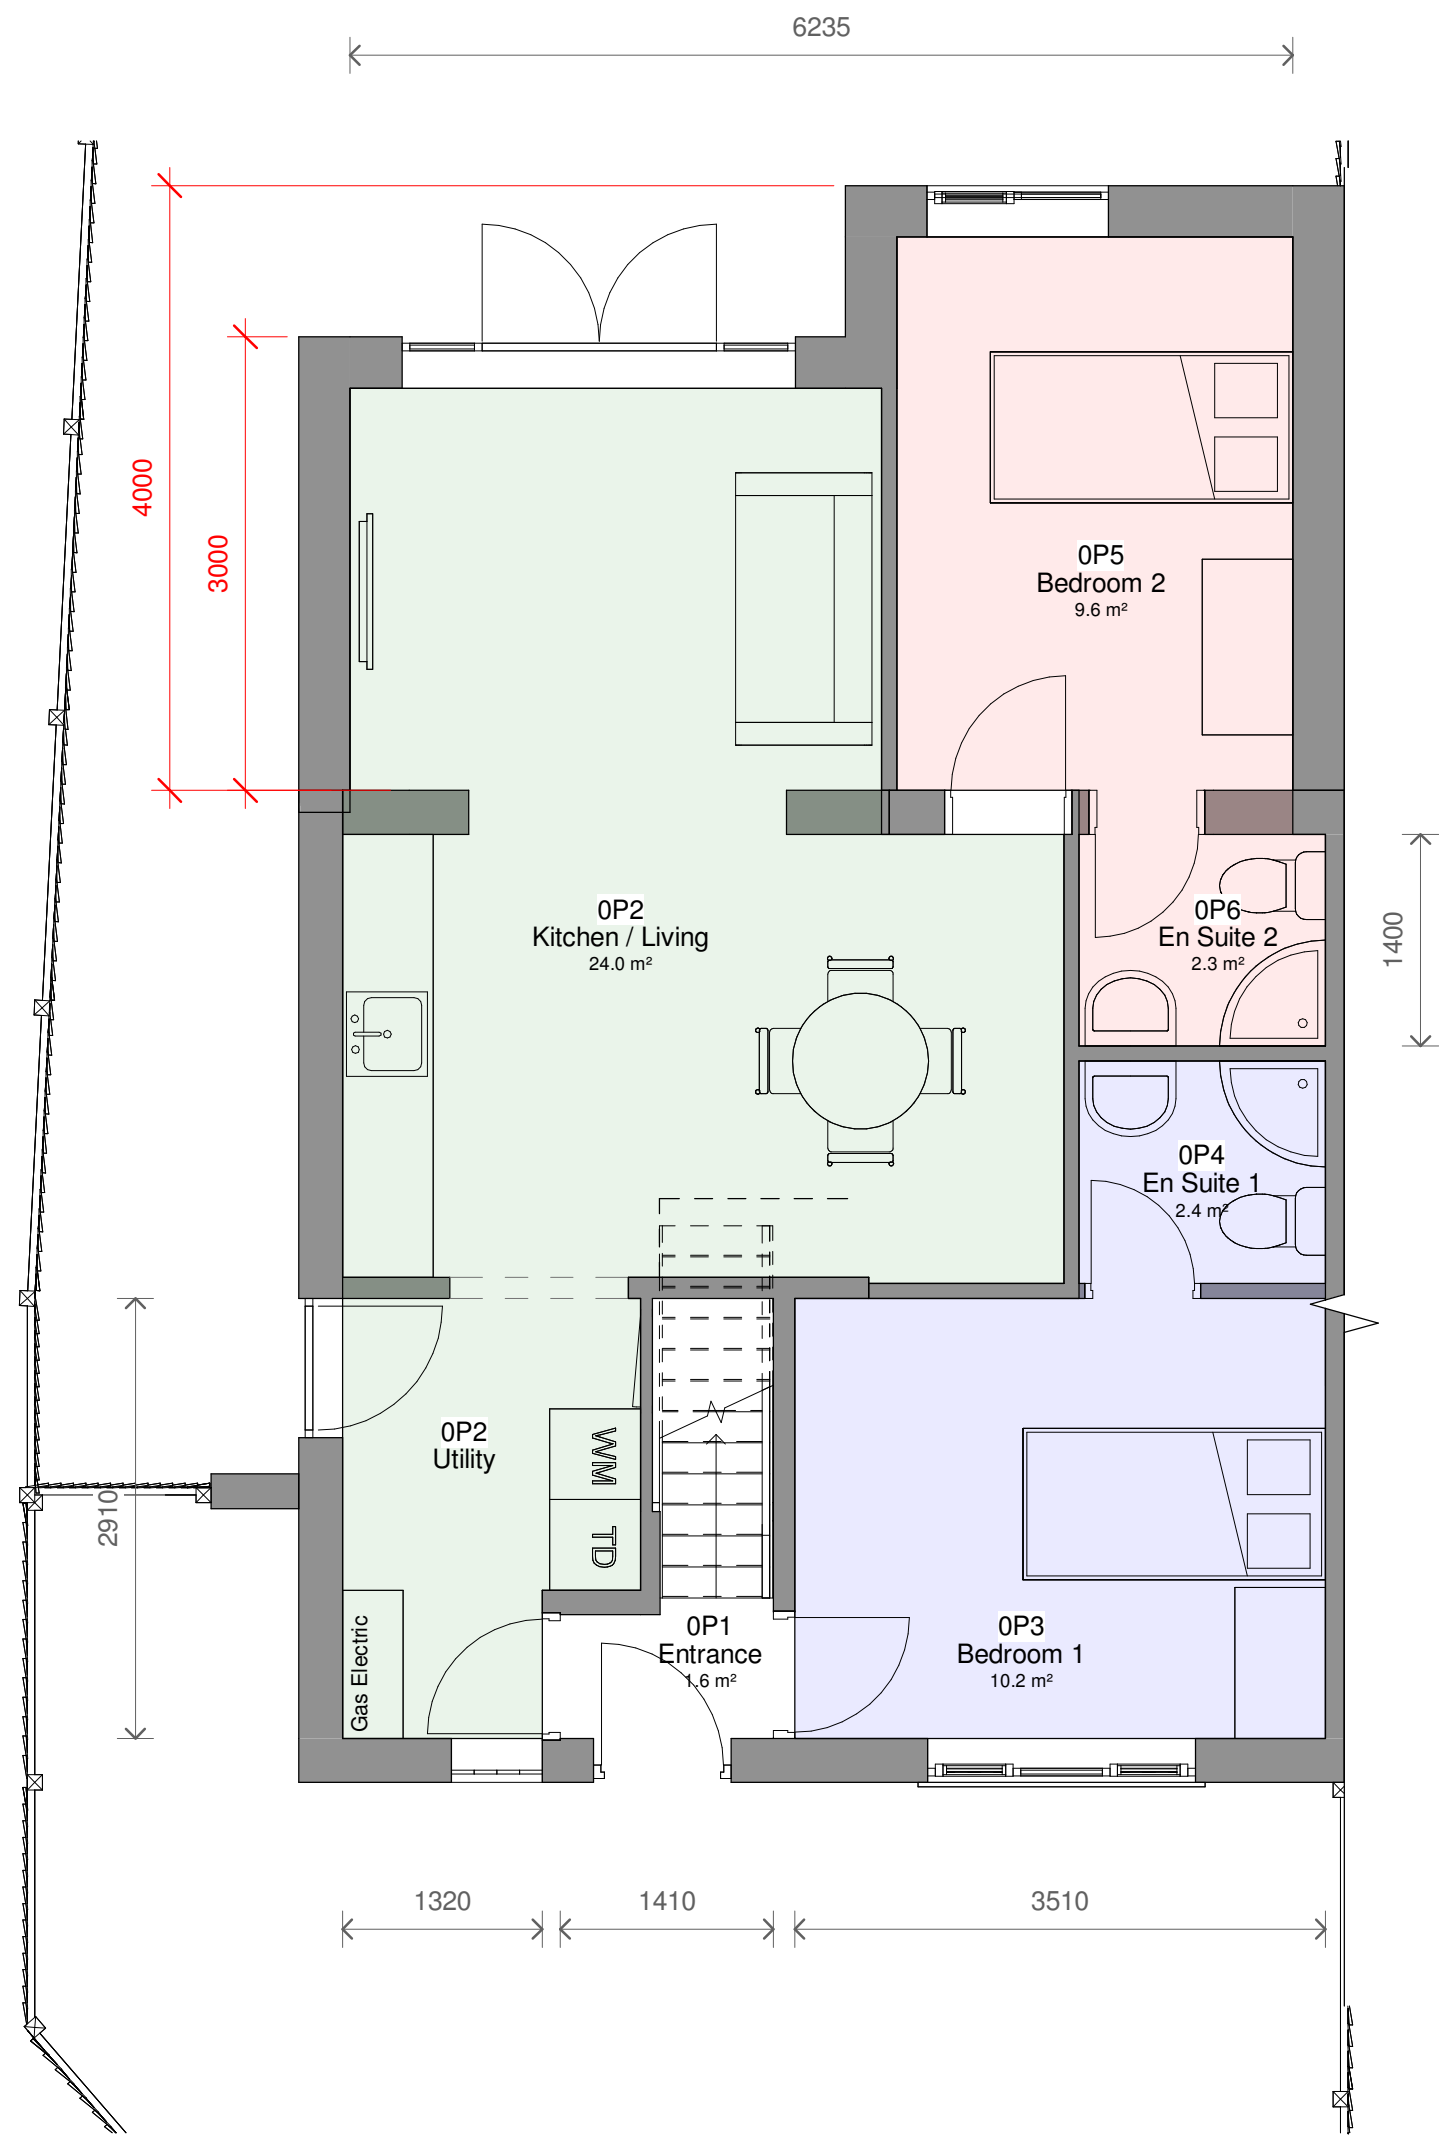

1 Level 0 - Proposed
1 : 50

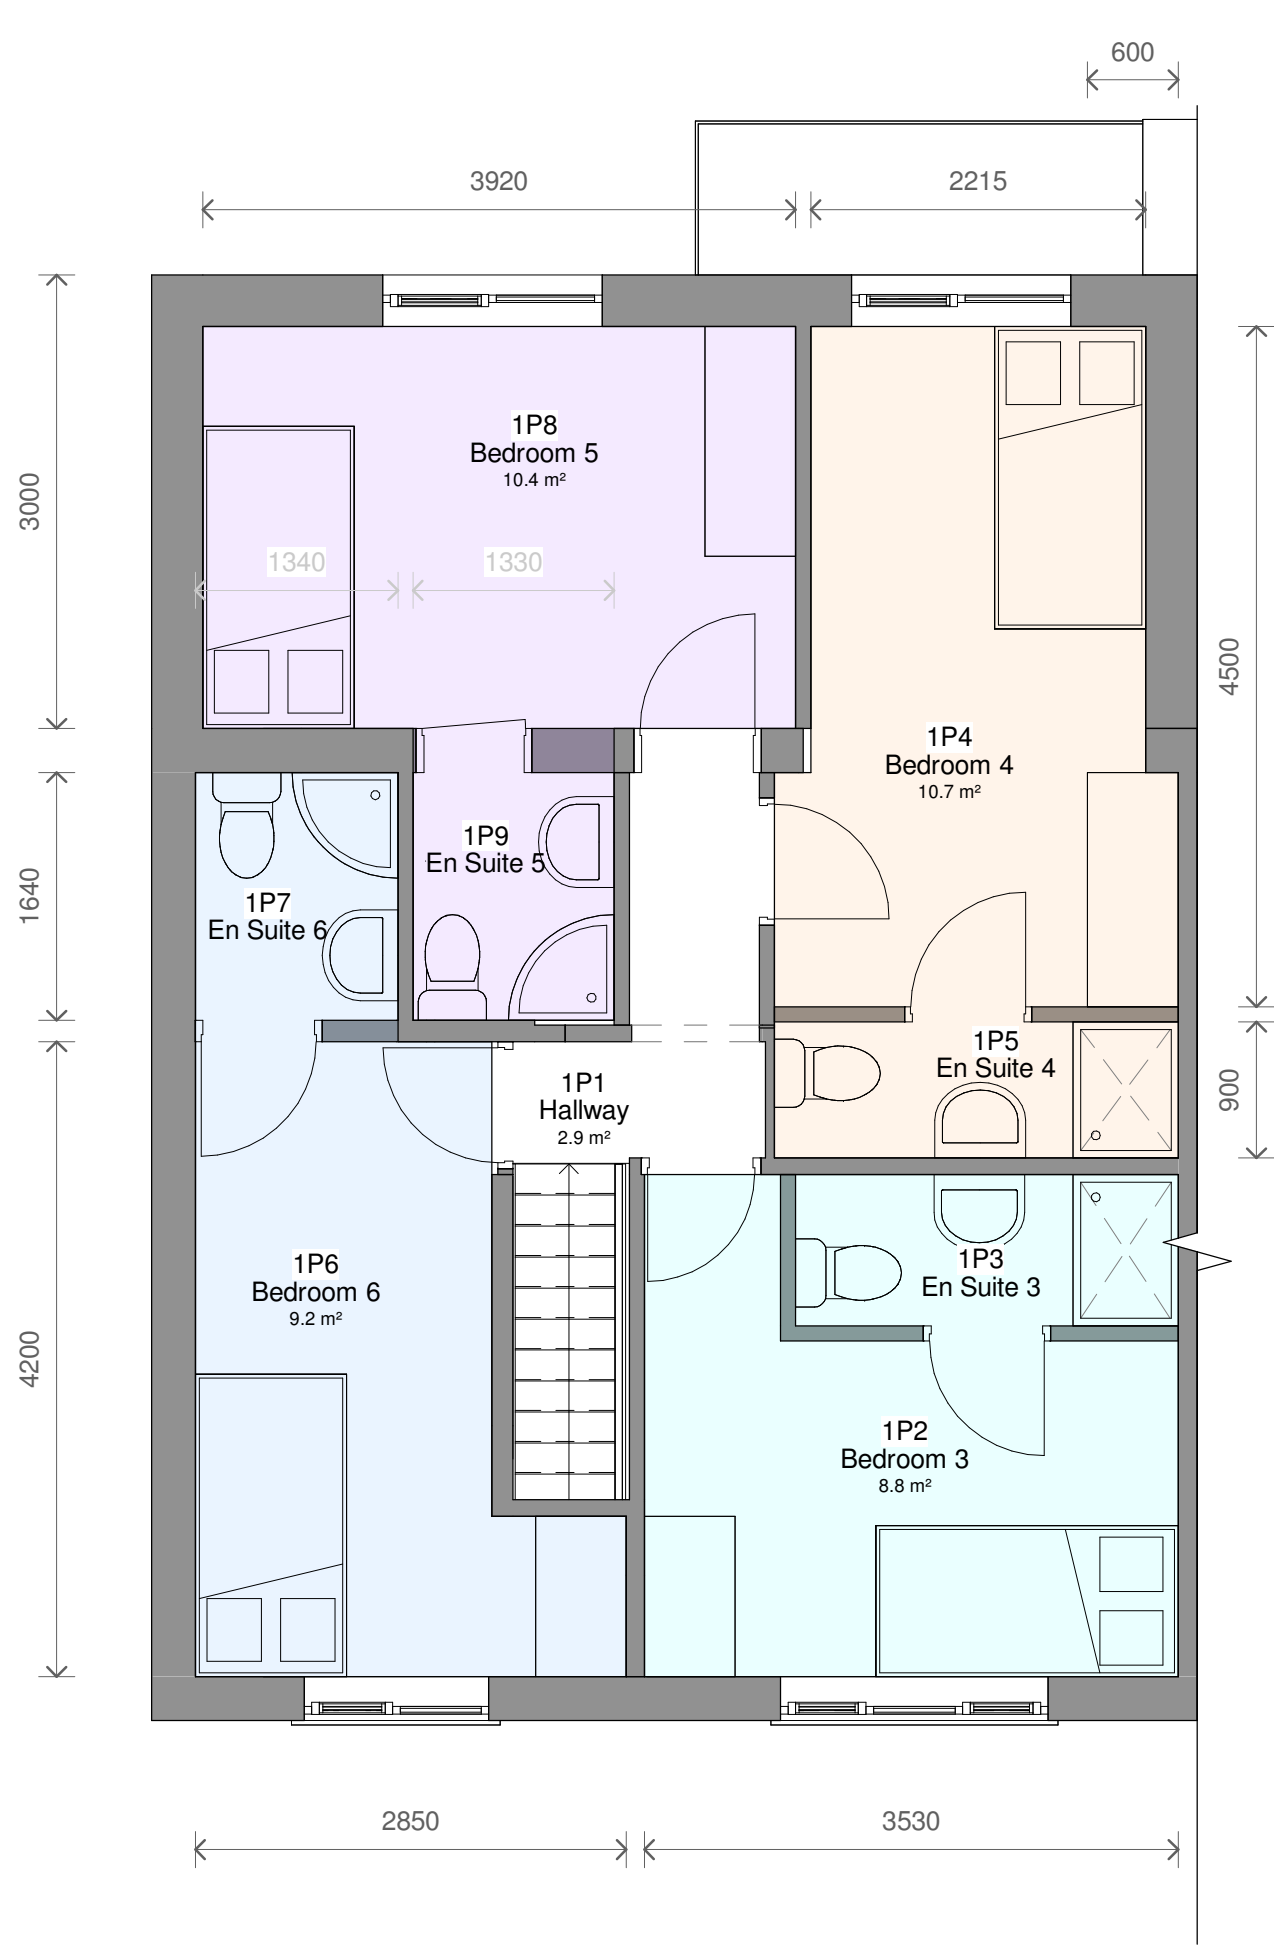


2 Level 1 - Proposed
1 : 50

 

3 Level Roof - Proposed
1 : 50

Room Area	
	Bedroom 1 - 13m ²
	Bedroom 2 - 13
	Bedroom 3 - 11.7m ²
	Bedroom 4 - 12.7m ²
	Bedroom 5 - 13m ²
	Bedroom 6 - 11.5m ²
	Communal Area - 29.4m ²

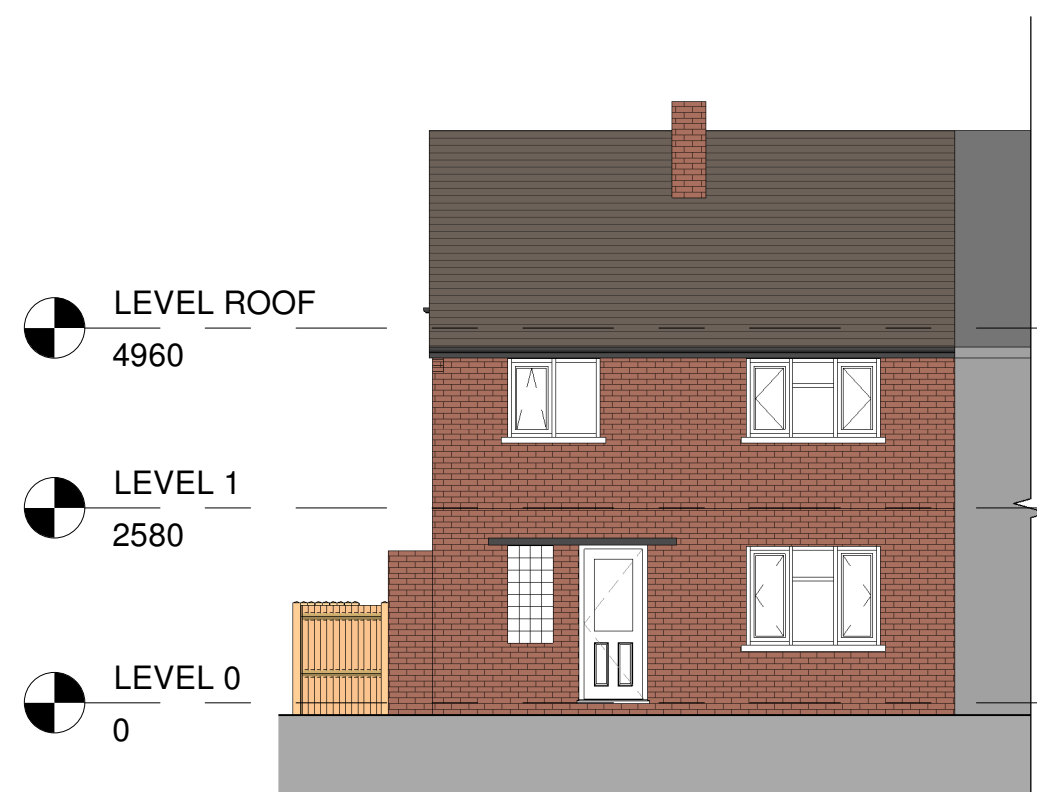


4 Front - Proposed
1 : 100




5 Left Side - Proposed
1 : 100



6 Rear - Proposed
1 : 100

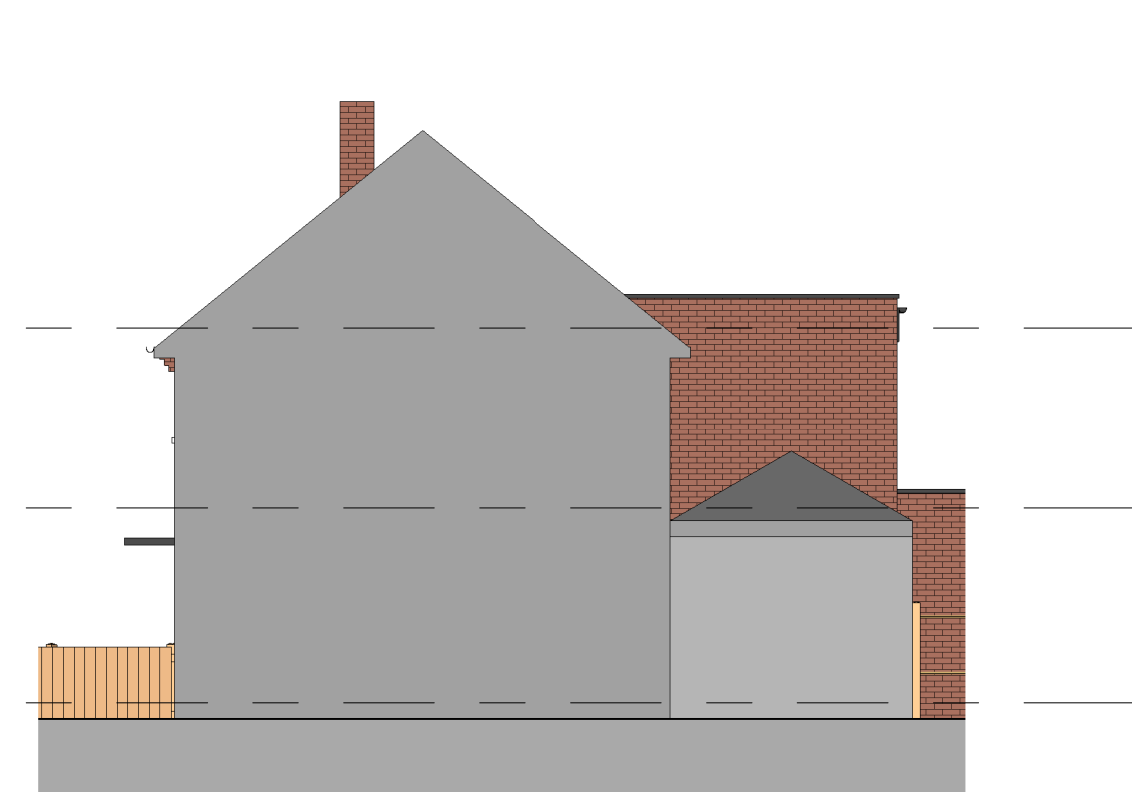

7 Right Side - Proposed
1 : 100

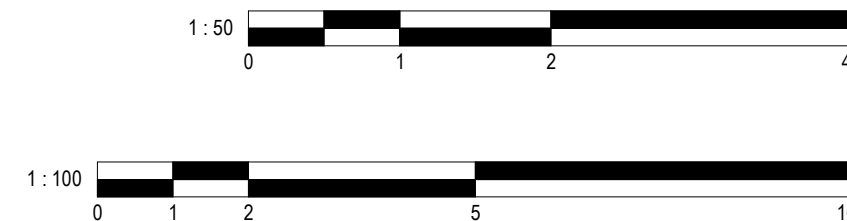

1	Revised Design	07/11/2024	CB
No.	Description	Date	Initial

PROJECT
9 Chaucer Avenue, Radcliffe

TITLE
Proposed Plans and Elevations

STATUS
DESIGN

DRAWN BY	DATE	SCALE (@ A1)
CB	04/11/2024	As indicated

PROJECT NUMBER	DRAWING NUMBER	REV
GSS24164	003	1

GOLD SKETCH
S T U D I O S
www.goldsketch.co.uk info@goldsketch.co.uk 0161 792 9595

NOTES
COPYRIGHT: ALL RIGHTS RESERVED.
DISCLAIMER: THIS DRAWING IS NOT TO BE USED FOR CONSTRUCTION WITHOUT WRITTEN CONSENT.
DRAWING TO BE USED FOR THE STATUS INDICATED ONLY. ANY DISCREPANCIES TO BE REPORTED TO THE
ALL DIMENSIONS ARE TO THE EXTERNAL DIMENSIONS OF THE BUILDING. ALL DIMENSIONS ARE TO BE ACCORDANCE WITH CURRENT UK BUILDING
REGULATION. RELEVANT CODES OF PRACTICE AND BRITISH STANDARDS. ALL DIMENSIONS ON THIS DRAWING ARE IN MILLIMETRES (UNLESS
OTHERWISE STATED).