
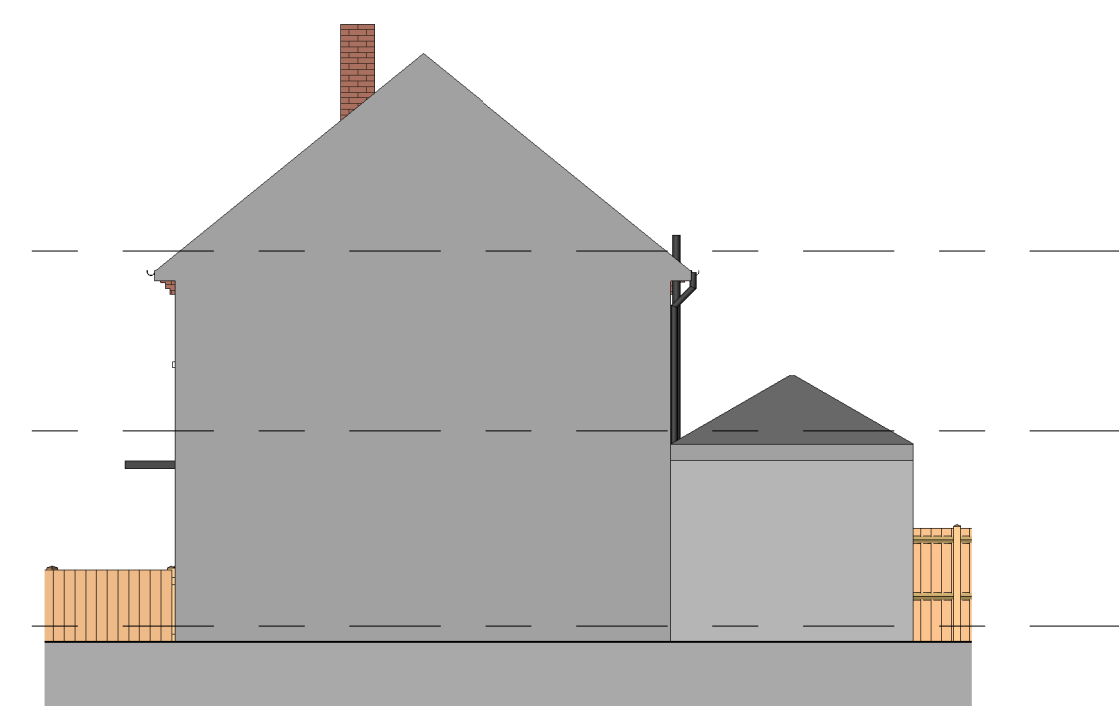
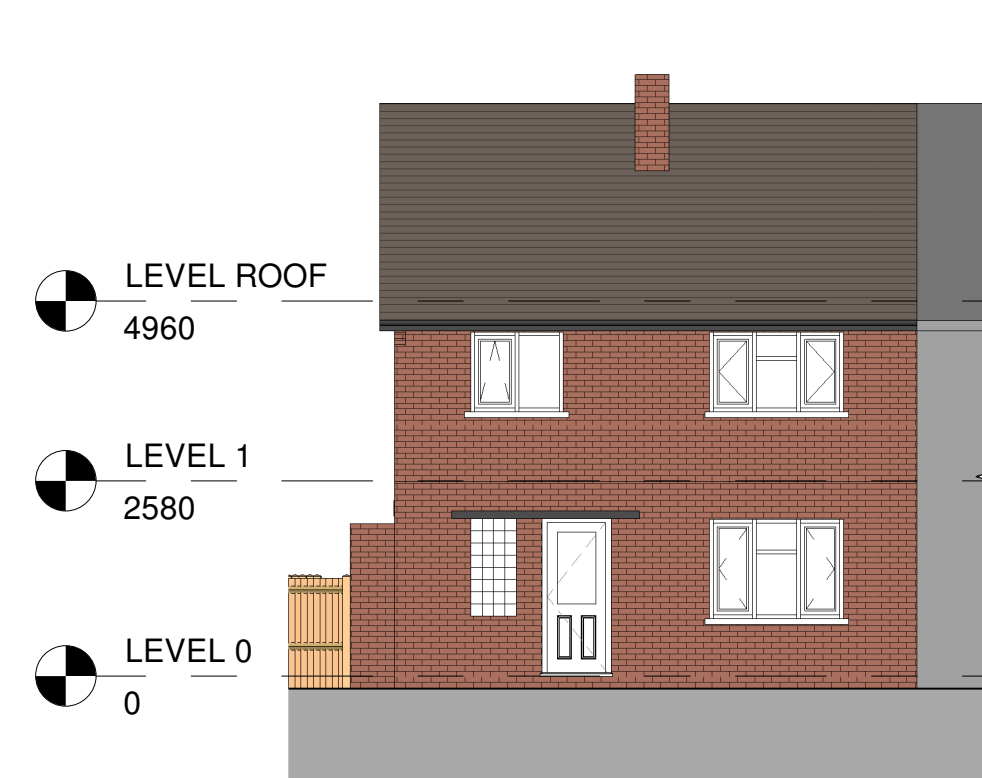
 
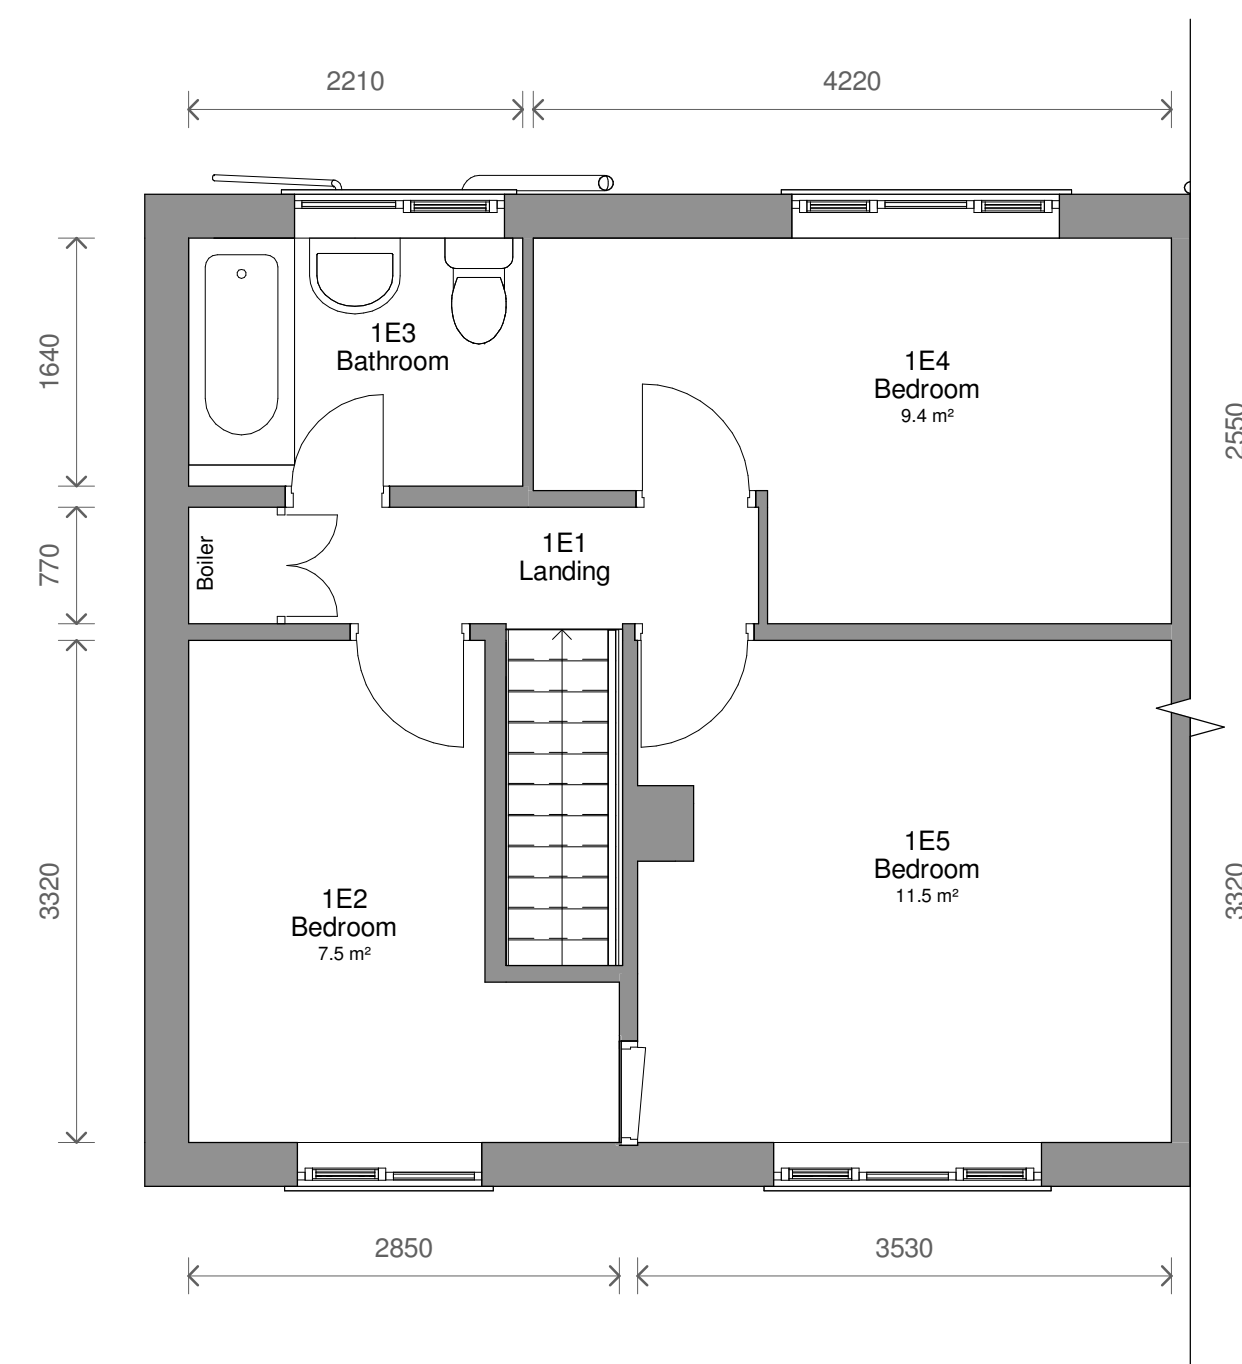
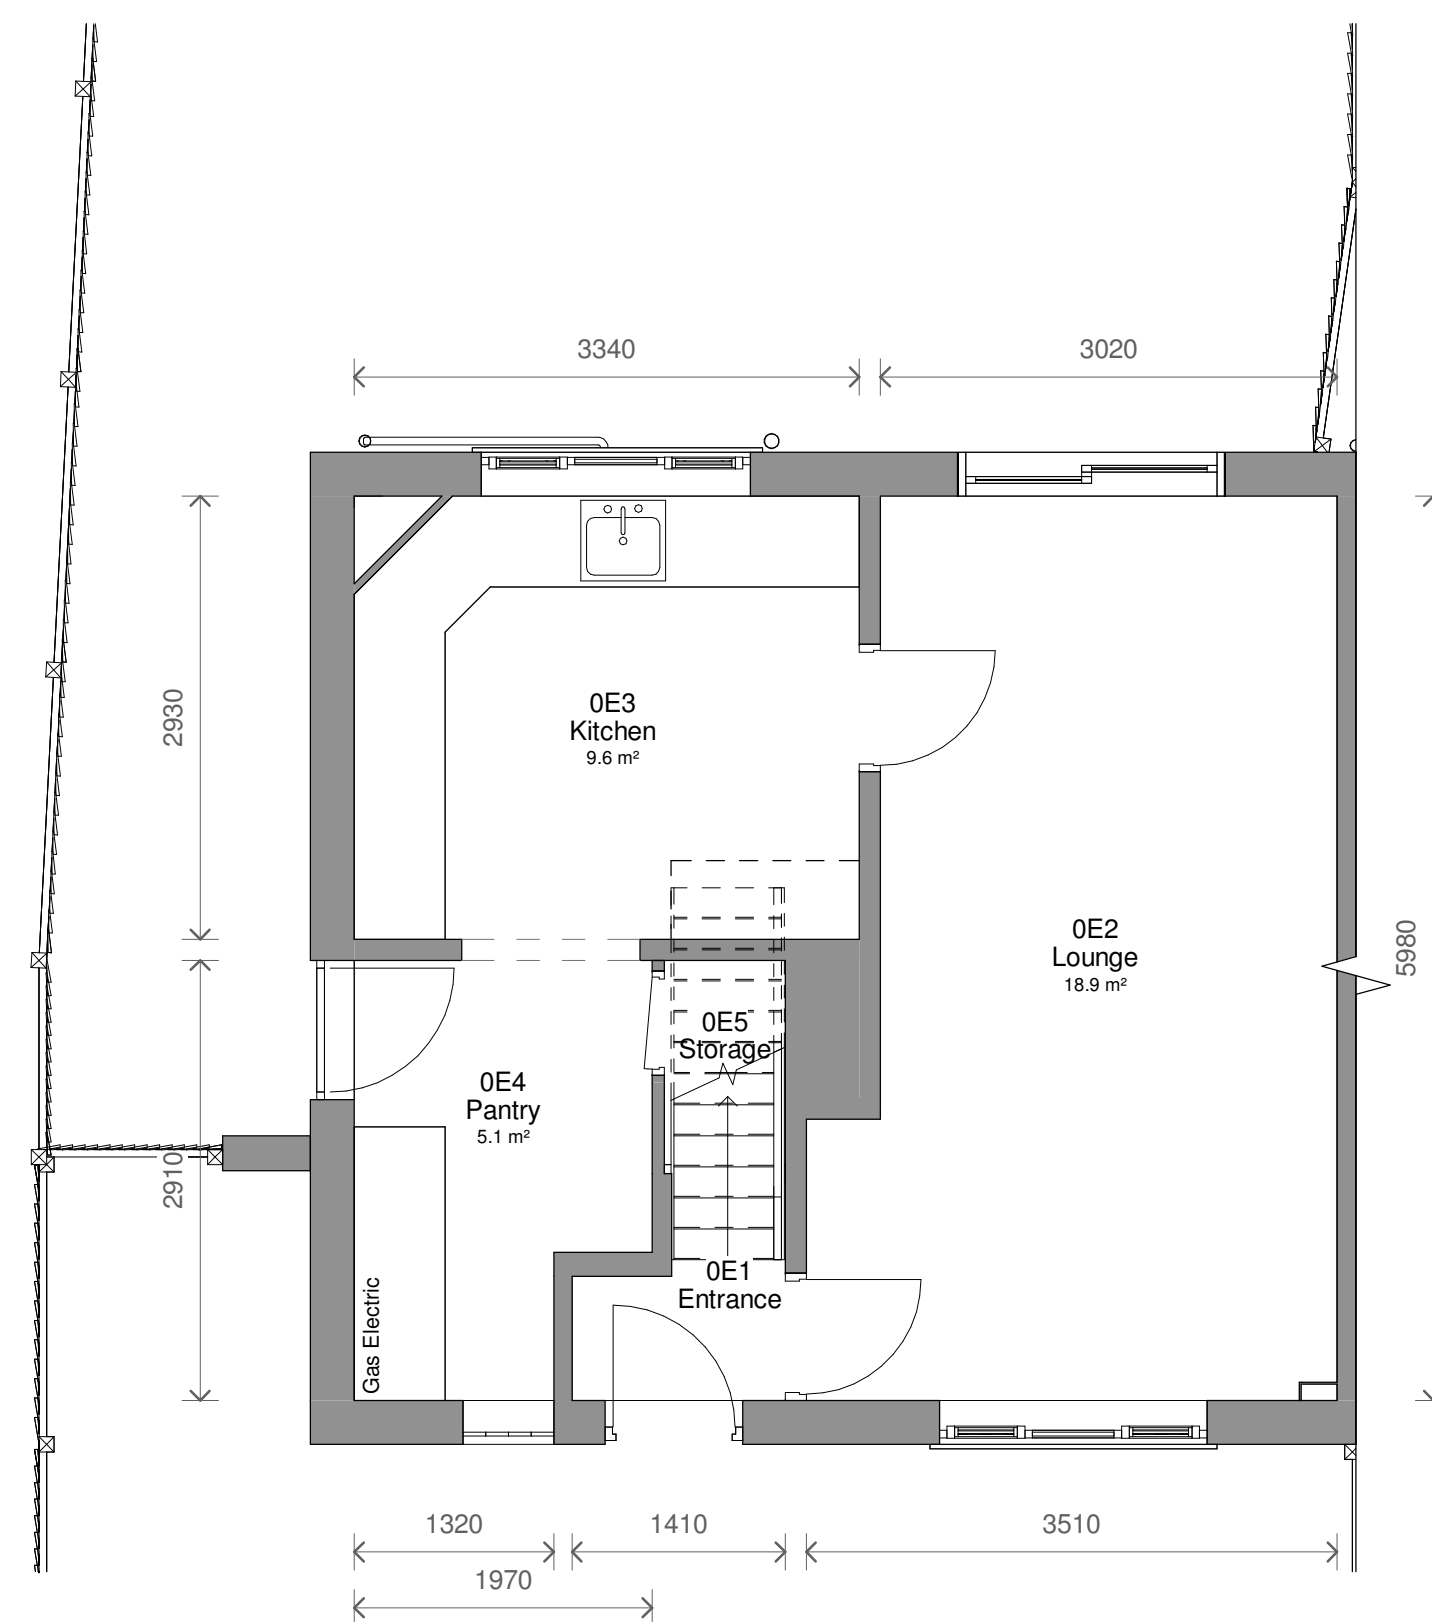


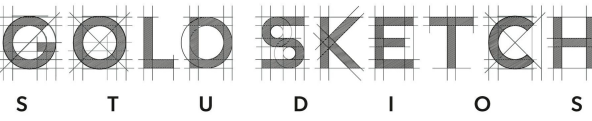

No.	Description	Date	Initials
PROJECT			
9 Chaucer Avenue, Radcliffe			
TITLE			
Existing Plans and Elevations			
STATUS			
DESIGN			
DRAWN BY	DATE	SCALE (@ A1)	
CB	04/11/2024	As indicated	
PROJECT NUMBER	DRAWING NUMBER	REV	
GSS24164	002		
			
www.goldsketch.co.uk		info@goldsketch.co.uk 0161 792 9595	
NOTES 1. COPYRIGHT, ALL RIGHTS RESERVED. 2. THIS DRAWING MUST NOT BE REPRODUCED WITHOUT OUR WRITTEN CONSENT. 3. DRAWING TO BE USED FOR THE STATUS INDICATED ONLY. 4. ALL DRAWINGS ARE SET OUT FOR YOUR INFORMATION AND COMPILED ON SITE. ANY DISCREPANCIES TO BE REPORTED TO THE LEGAL DEPARTMENT. 5. THE INFORMATION RELAYED THROUGH THIS DOCUMENT IS FOR INFORMATION ONLY. NO WARRANTY IS GIVEN FOR THE ACCURACY OF THE INFORMATION RELAYED THROUGH THIS DOCUMENT. 6. THE INFORMATION RELAYED THROUGH THIS DOCUMENT IS FOR INFORMATION ONLY. NO WARRANTY IS GIVEN FOR THE ACCURACY OF THE INFORMATION RELAYED THROUGH THIS DOCUMENT.			