



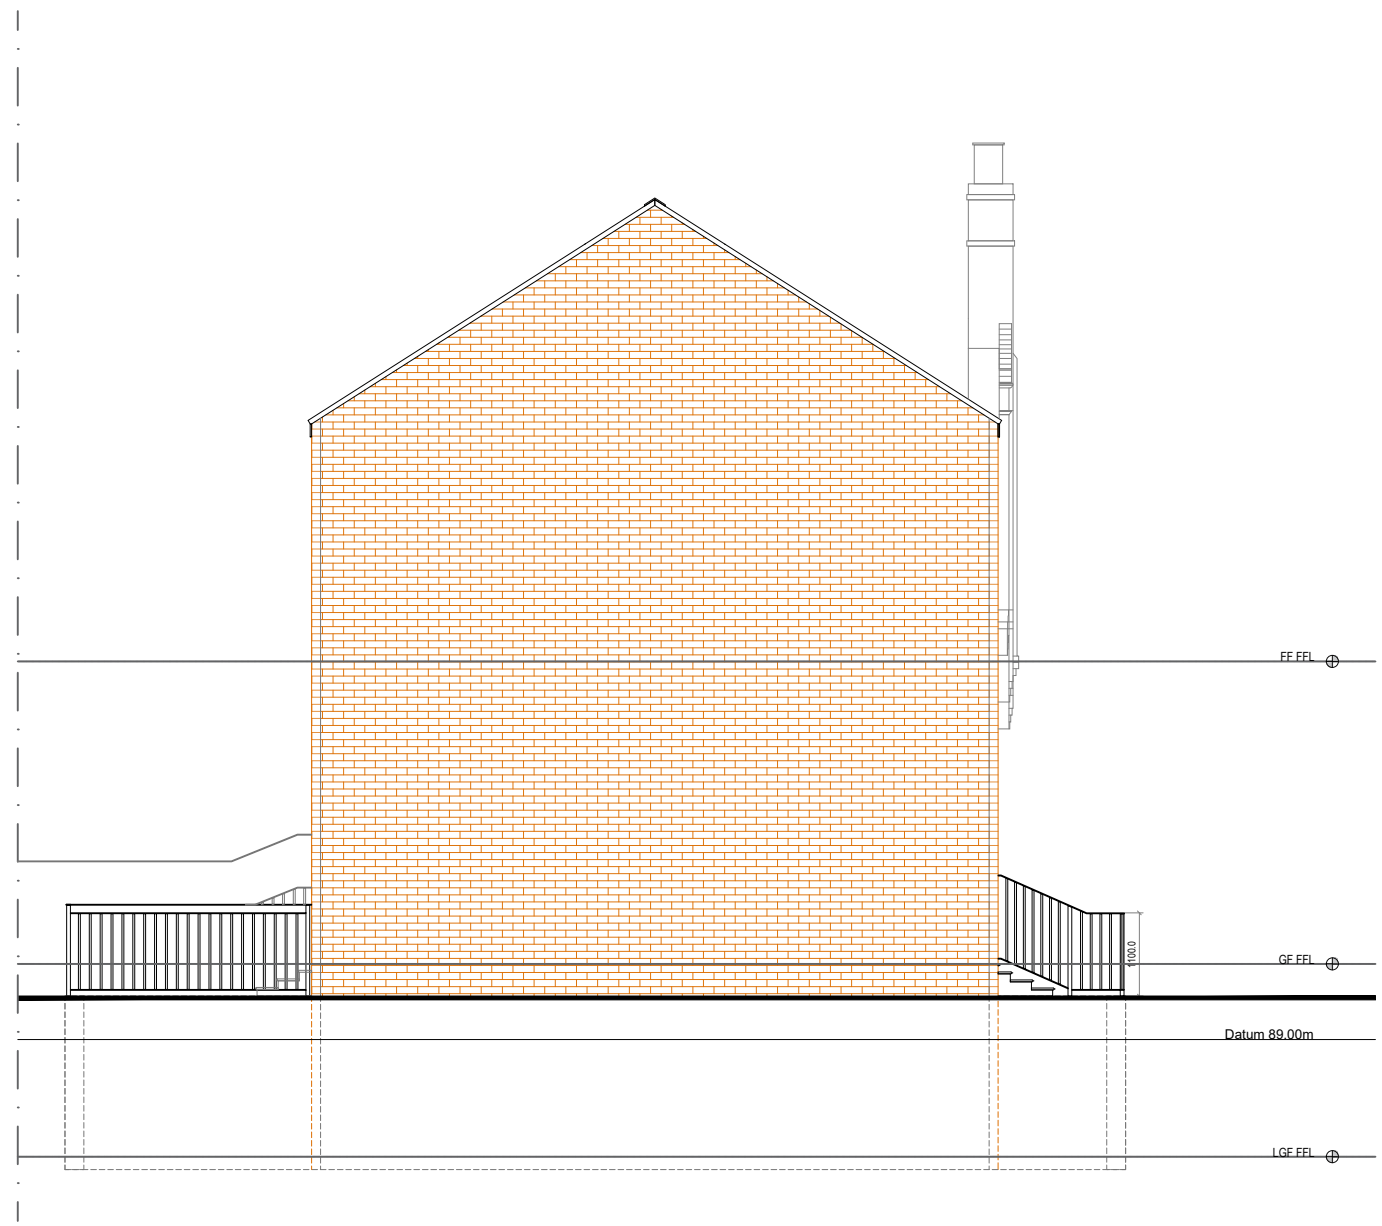

Proposed Side Elevations

REV	DESCRIPTION	BY	DATE
A	FIRST ISSUE	II	18.10.24

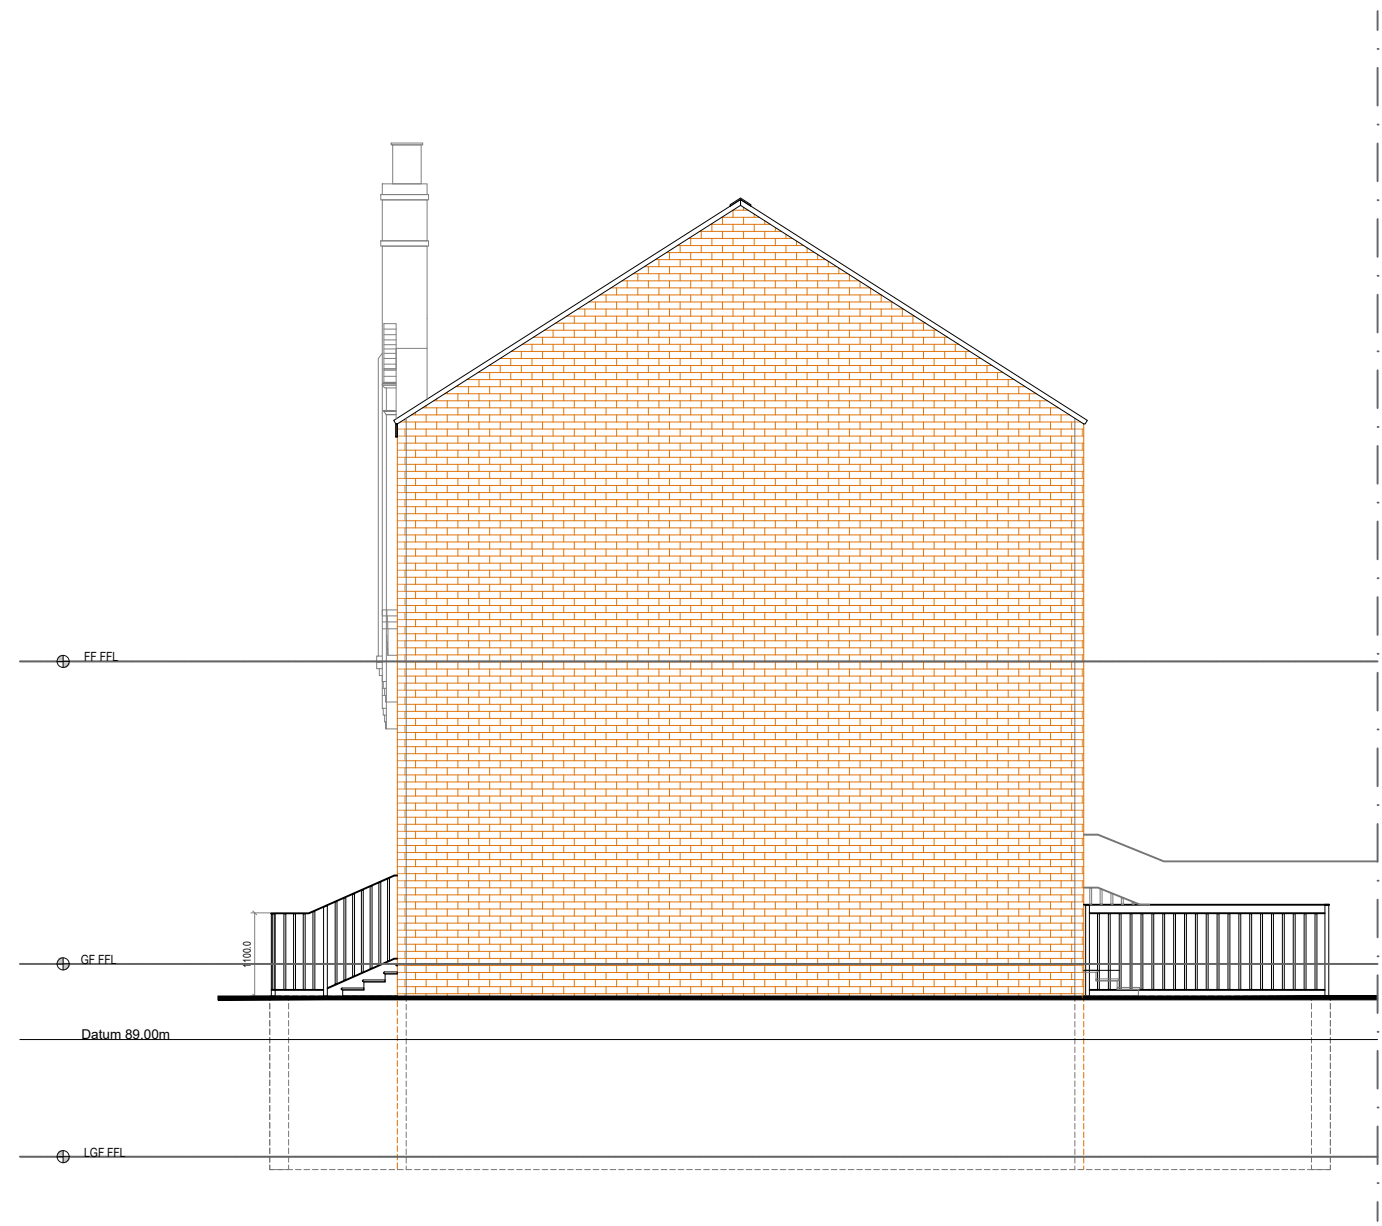

**HOWARD & SEDDON A.R.I.B.A.
CHARTERED ARCHITECTS**
64 WASHWAY ROAD
SALE, CHESHIRE, M33 7RE
TEL NO. 0161 - 973 8296
FAX NO. 0161 - 962 3485
E-MAIL : ADMIN@HOWARDANDEDDON.CO.UK

PROJECT	PROPOSED RESIDENTIAL DEVELOPMENT EARL ST, PRESTWICH MANCHESTER, M25 1GQ
CLIENT	MR MEDHDI YAZDANPANH

TITLE	PROPOSED SIDE ELEVATIONS
-------	--------------------------

DRAWN II	DRG No. 14347
DATE 18.10.24	205
SCALE 1:100 (A3)	AMENDMENT A