



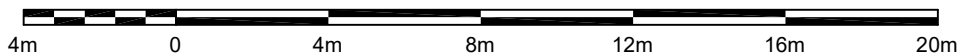


1:200

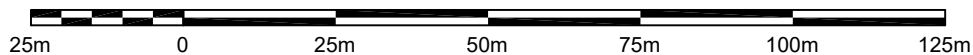

1:1250



ROAD

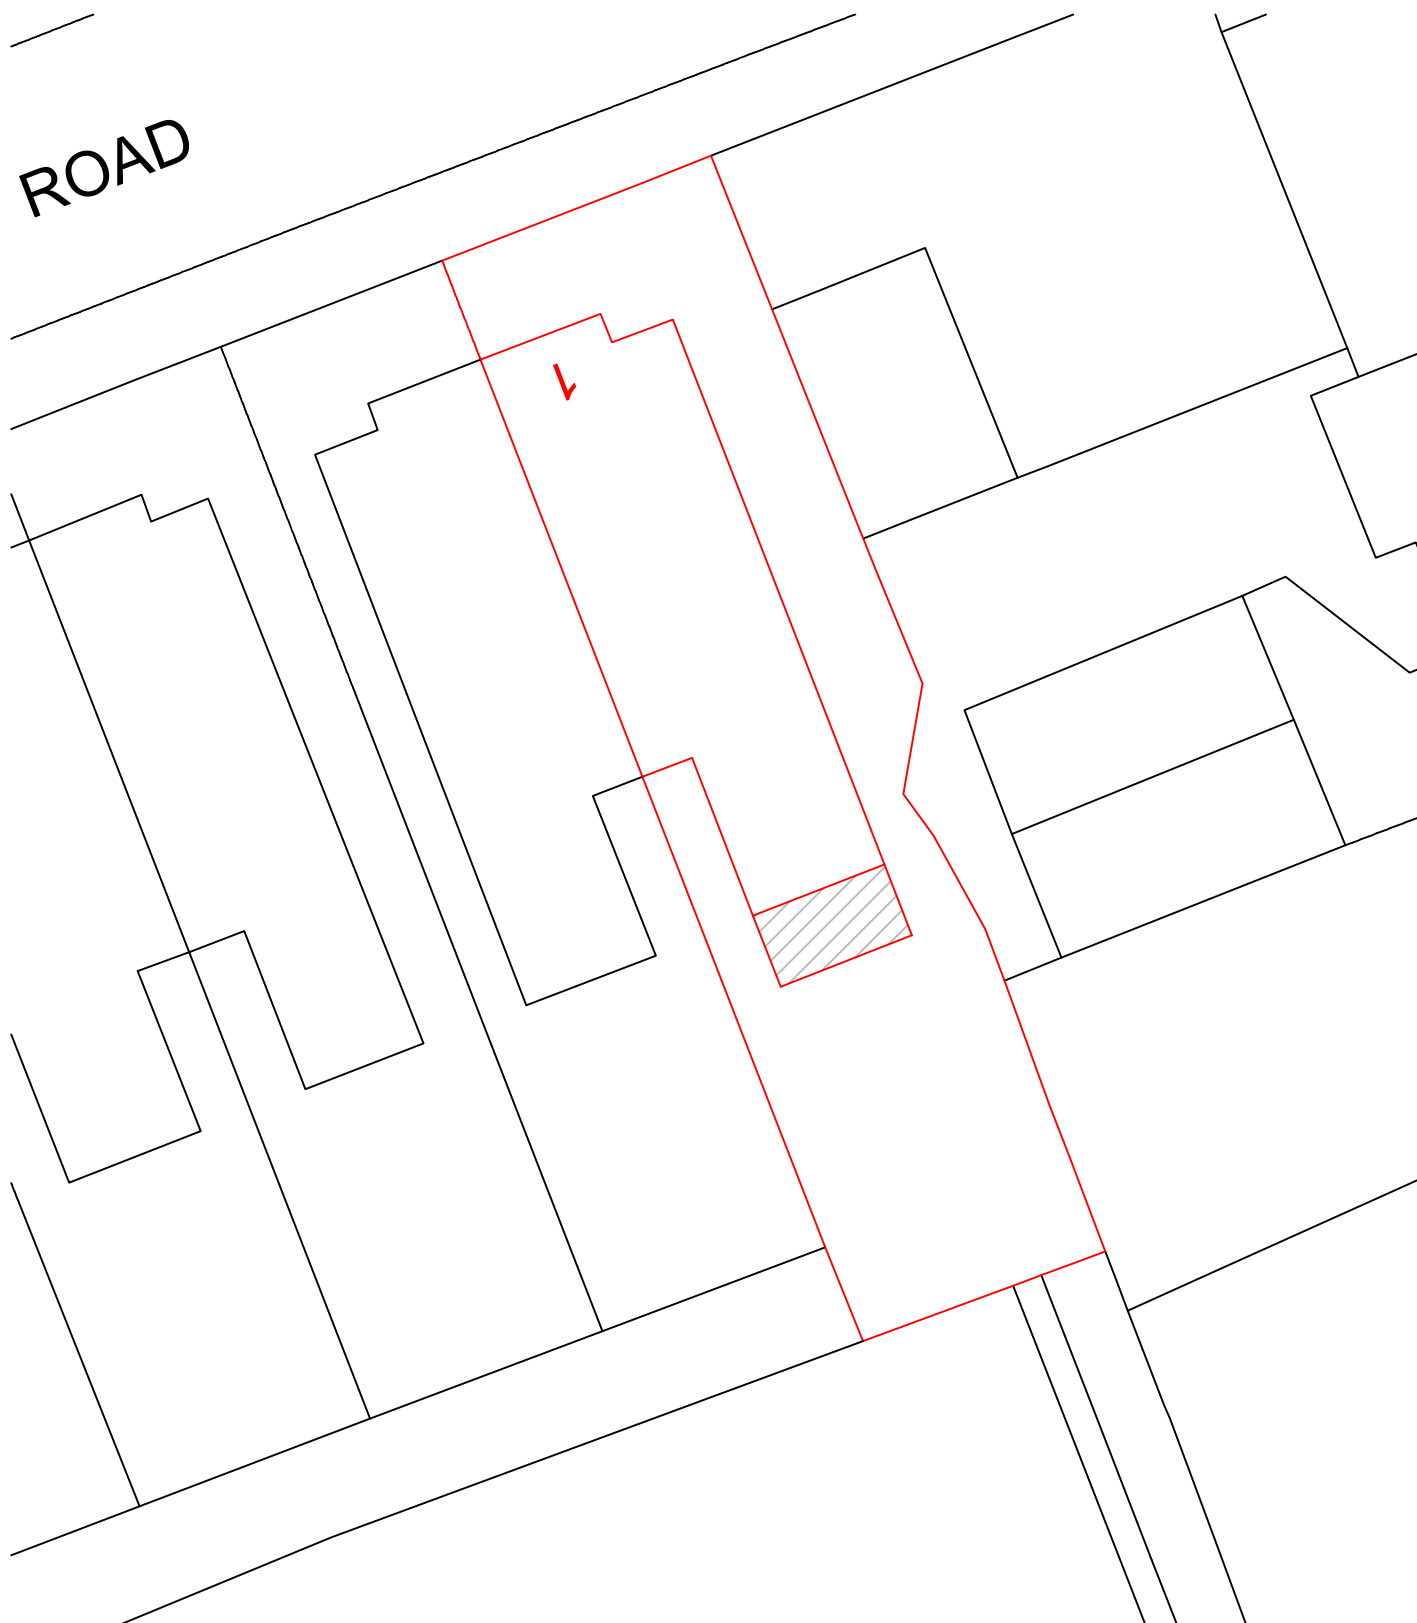

BLOCK PLAN

1 KINGSWOOD ROAD, M25 3AB

SCALE — 1:200