


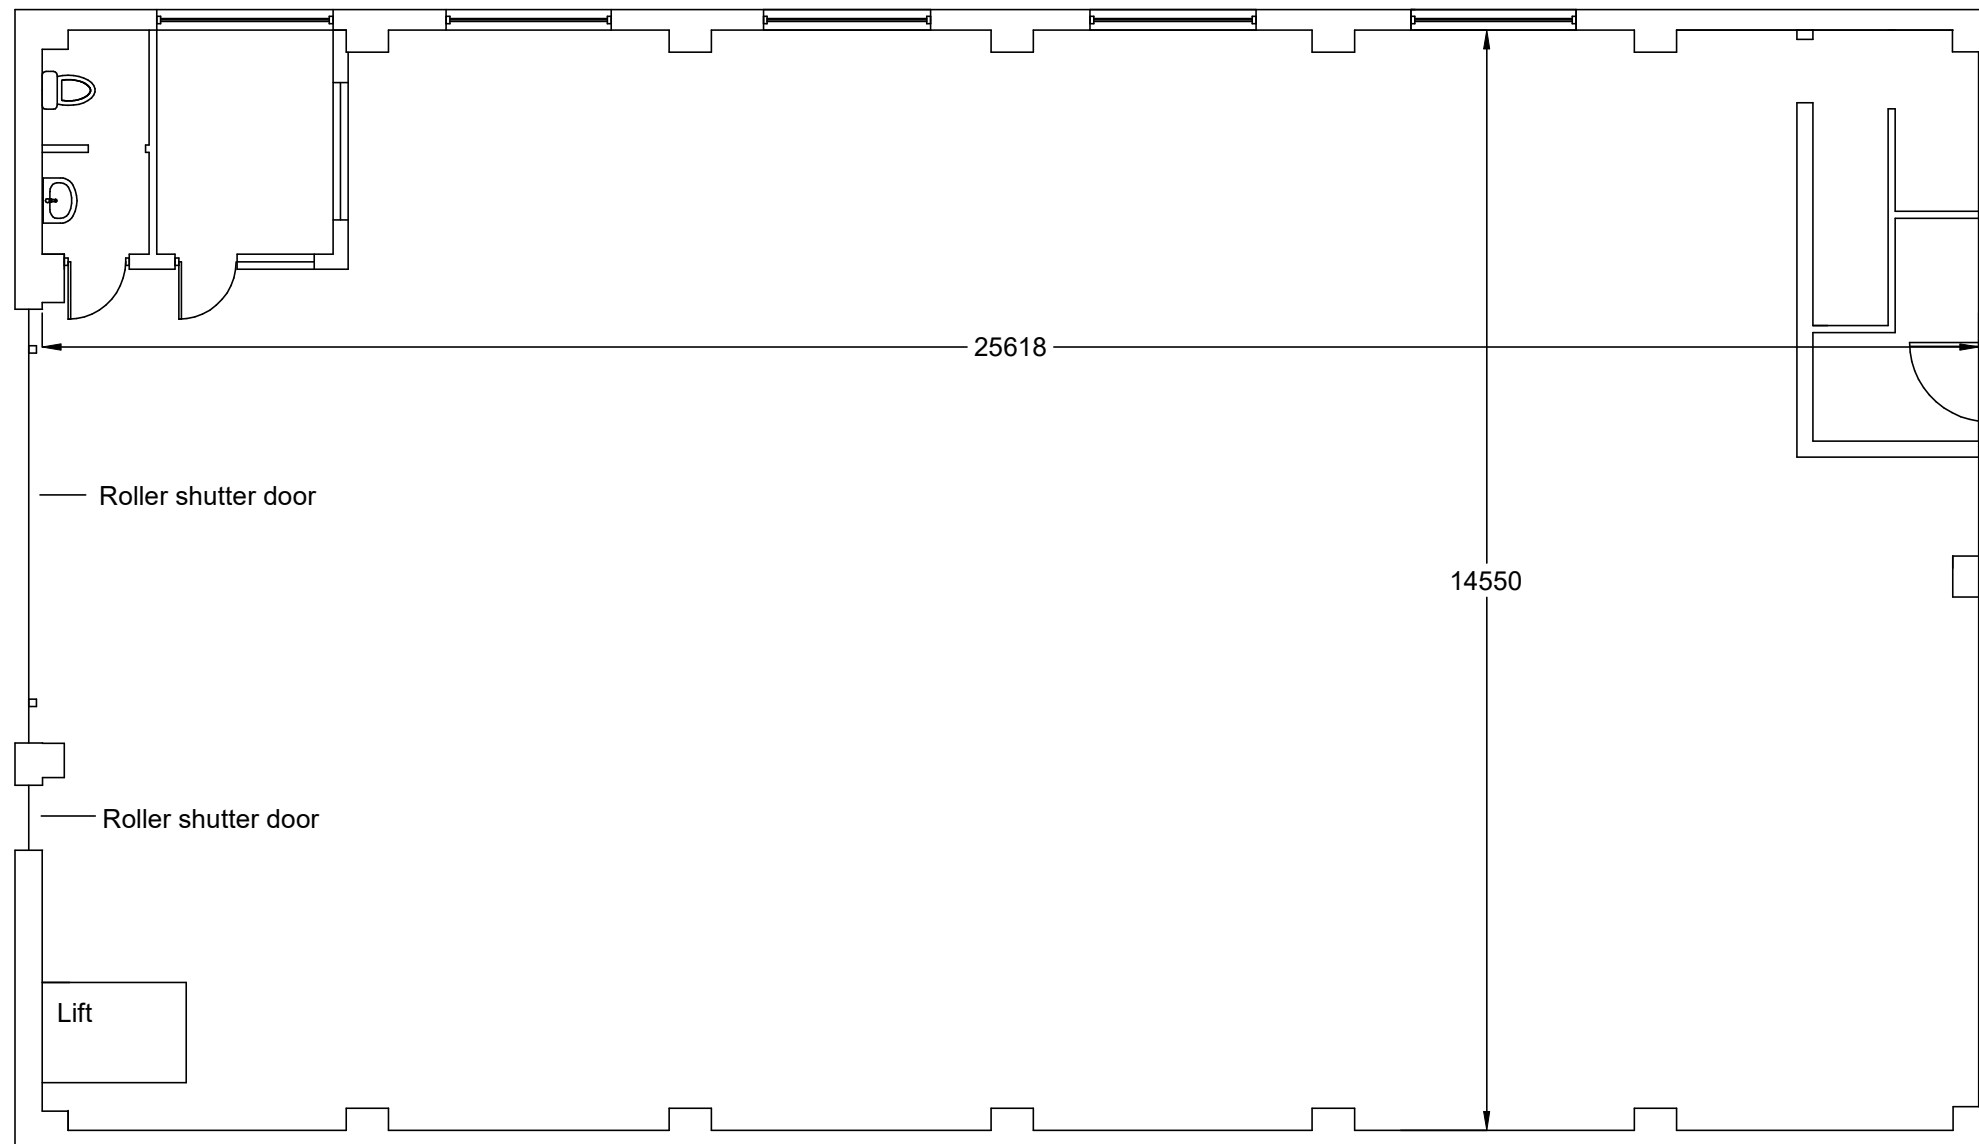

NB- Ground floor layout only- First floor is another unit

Stairs to upper storey accessed externally

26 Whitelegg Street Bury BL81SW
Miss Amanda Jade Burke
Change of use to Boutique Dog Daycare

Drawing 6 -Existing Internal layout

Drawing Number 2214-06 20/03/22
Loganbuilding@outlook.com

07904 649901
Scale 1:100@A3