


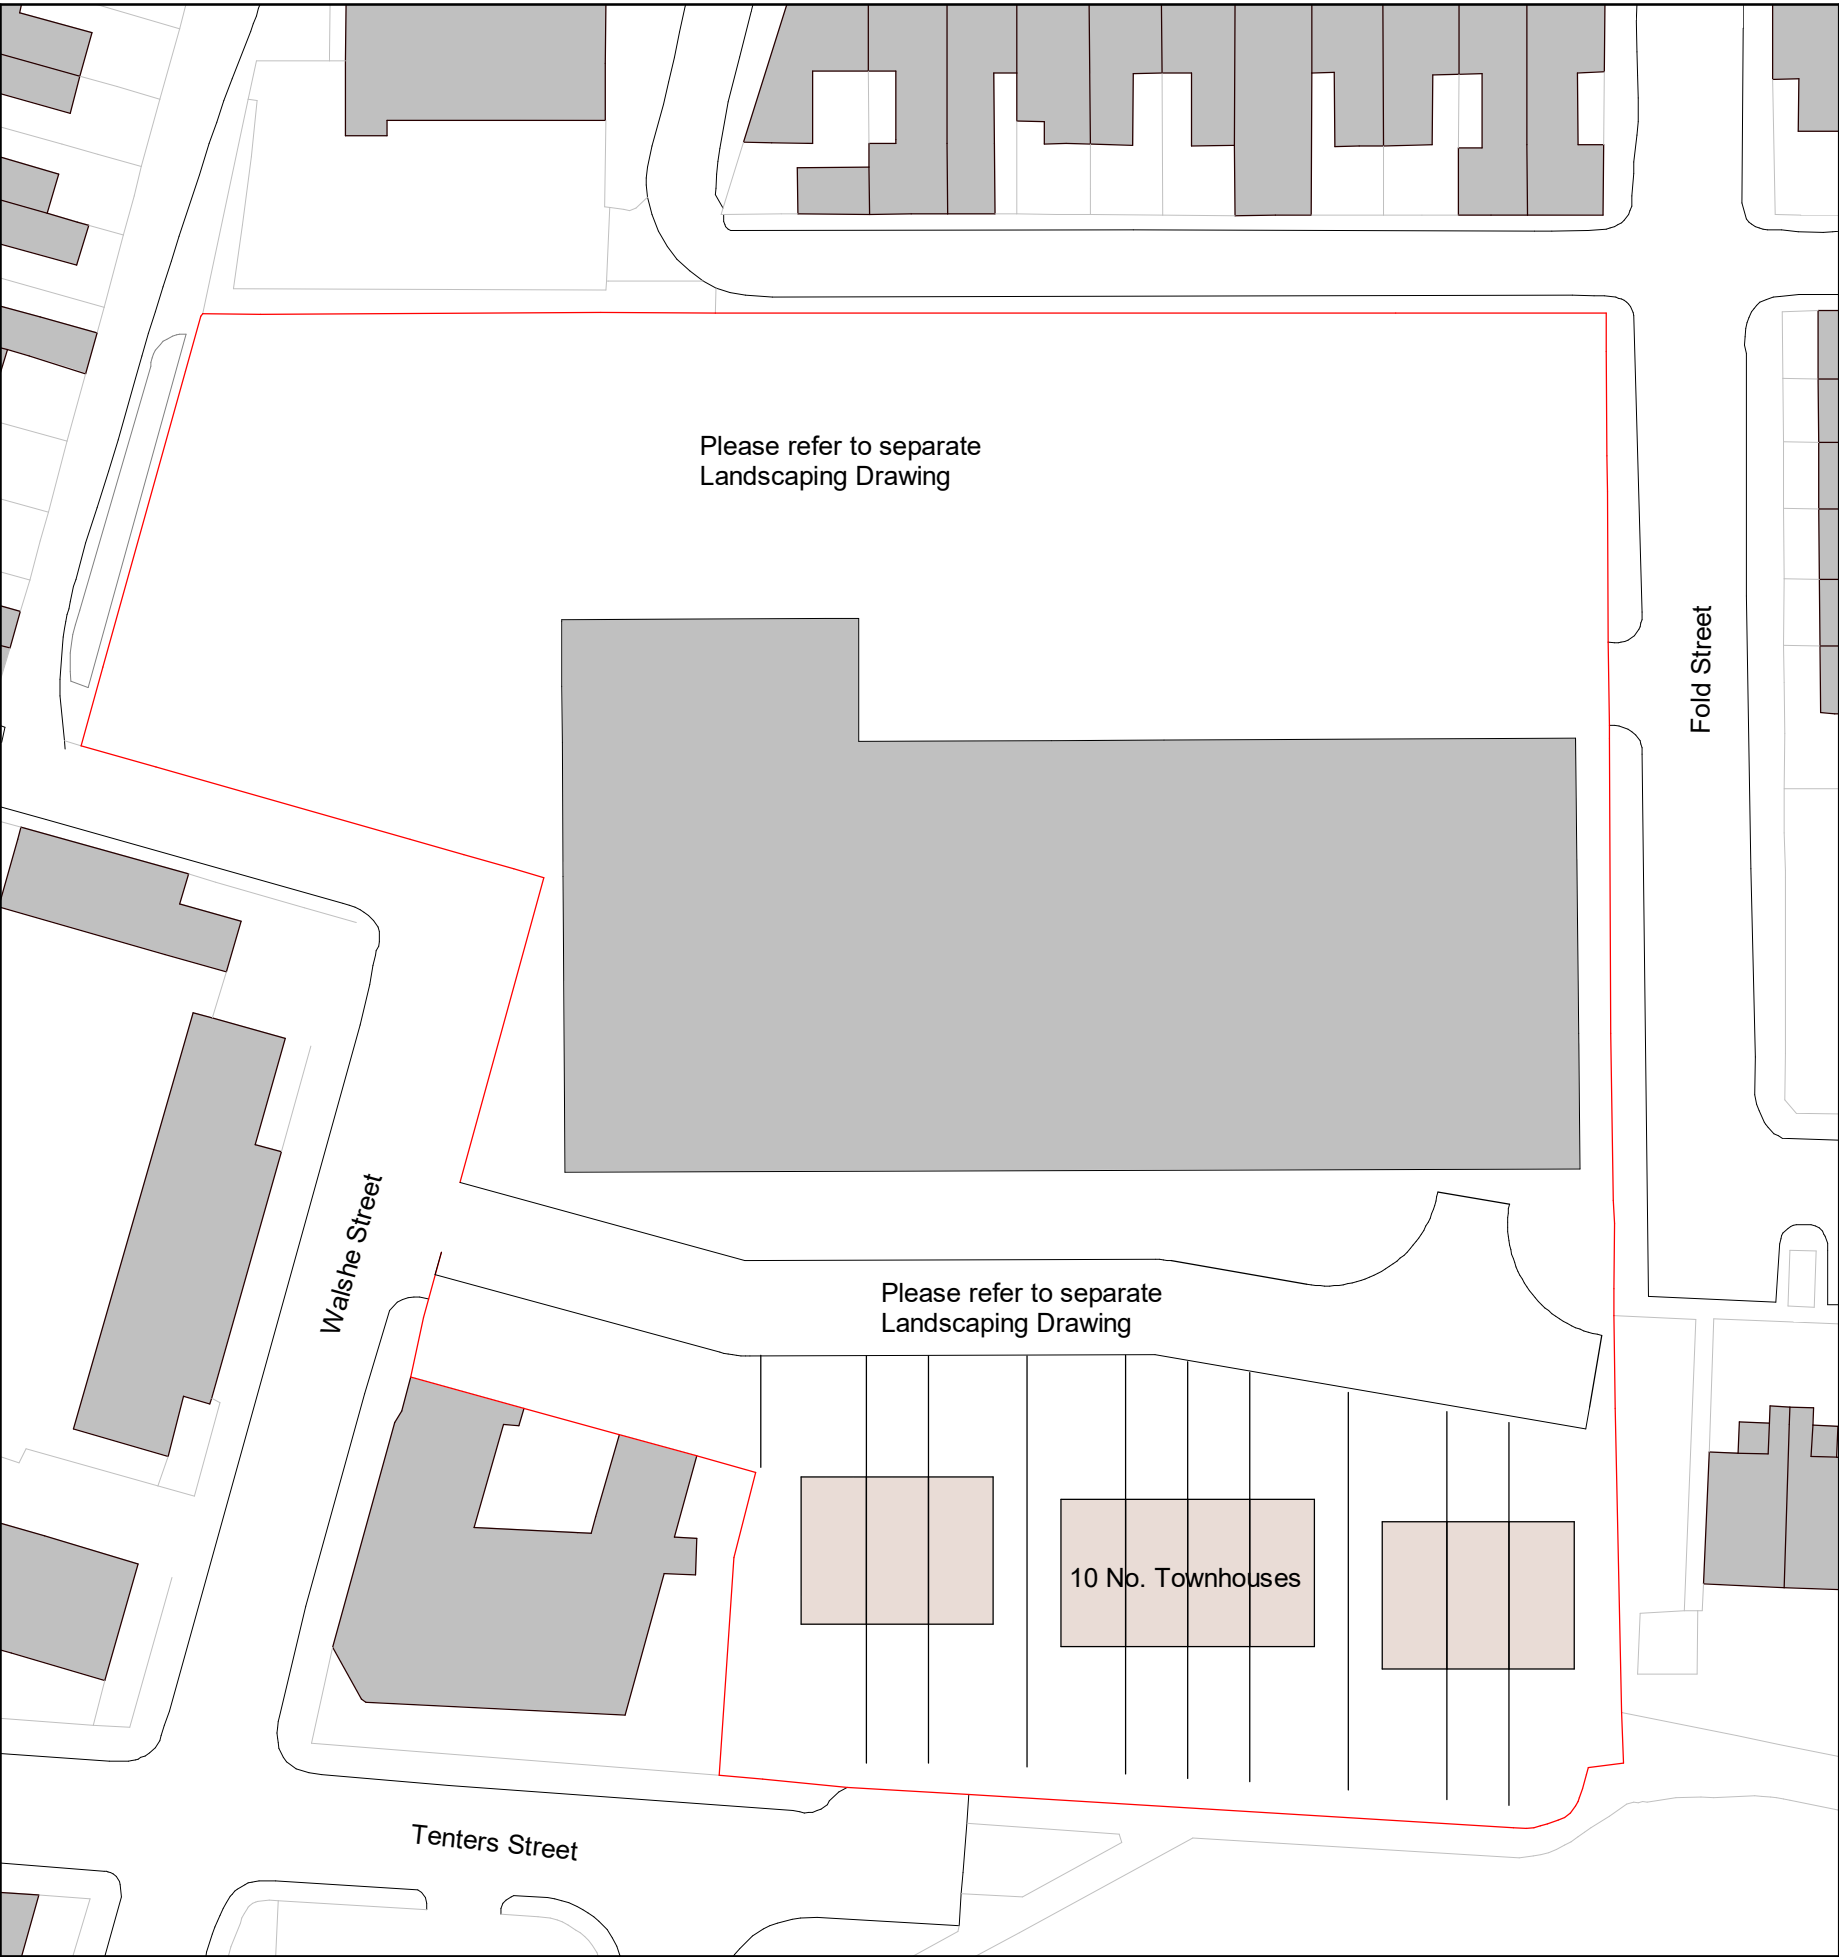


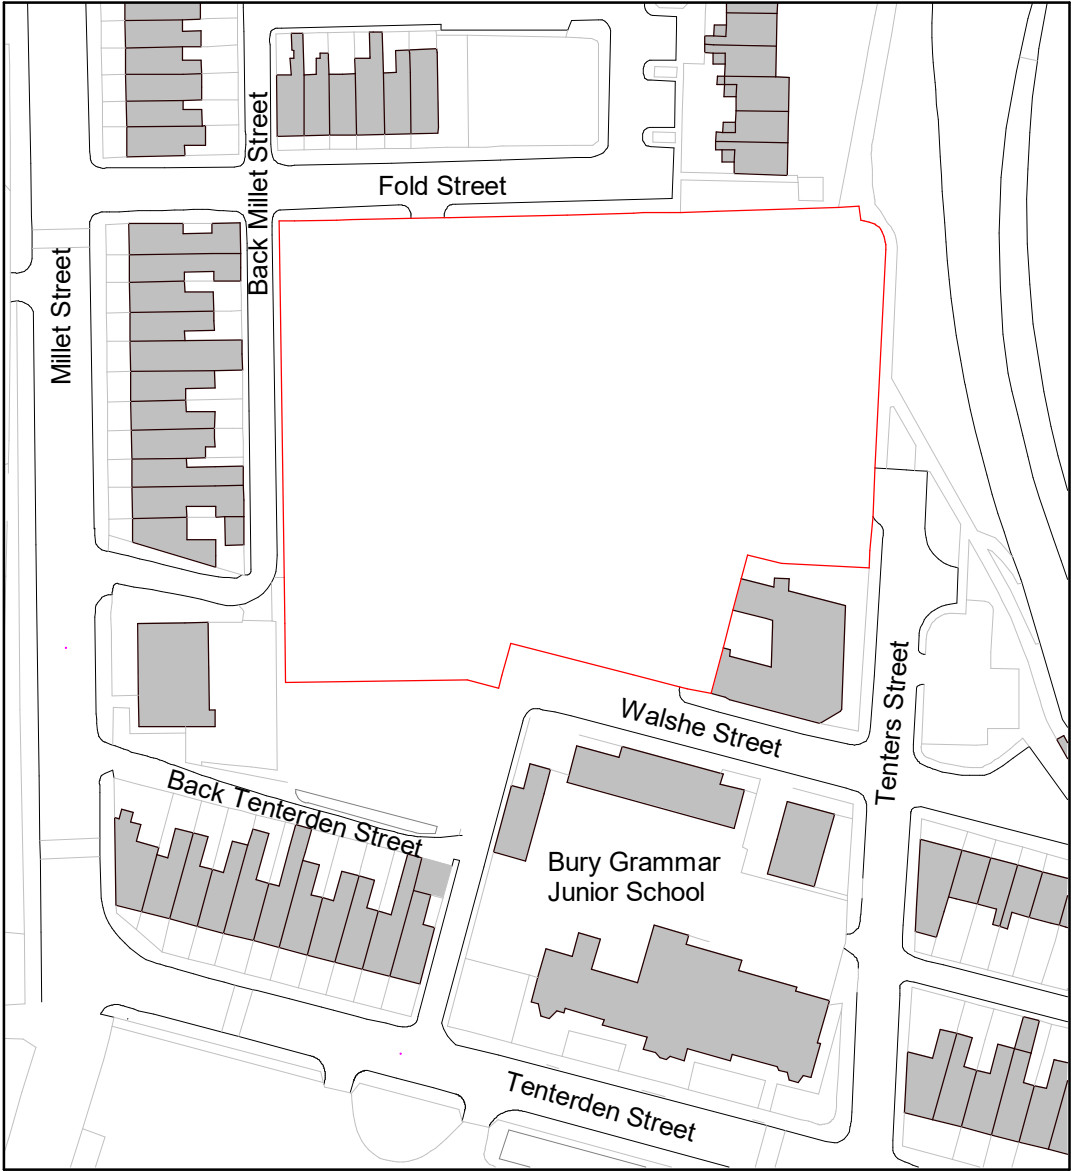

1. Site - Block Plan
1 : 500

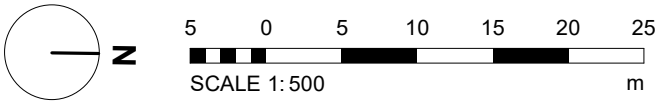

2. Site - Location Plan

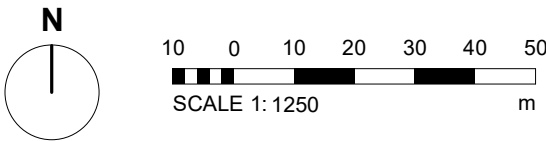

Legend - Boundaries

- Site Boundary
- Site Ownership

PROJECT
DA1800 - Magistrates Court

CLIENT
Cassel & Fletcher

TITLE
Site - Location and Block Plan

3	Landscaping Amends	SP	01/05/19
2	Planning Issue Status	SP	27/03/19
1	Planning Amendments	SP	19/02/19

REV	DESCRIPTION	BY	DATE
-----	-------------	----	------

SCALE @ A1
As indicated

DATE
28 Aug 2018

DRAWN BY
SP

STATUS
Planning

PROJECT NO.	DRAWING NO.	REV.
DA18100.	001.	3

NOTES