




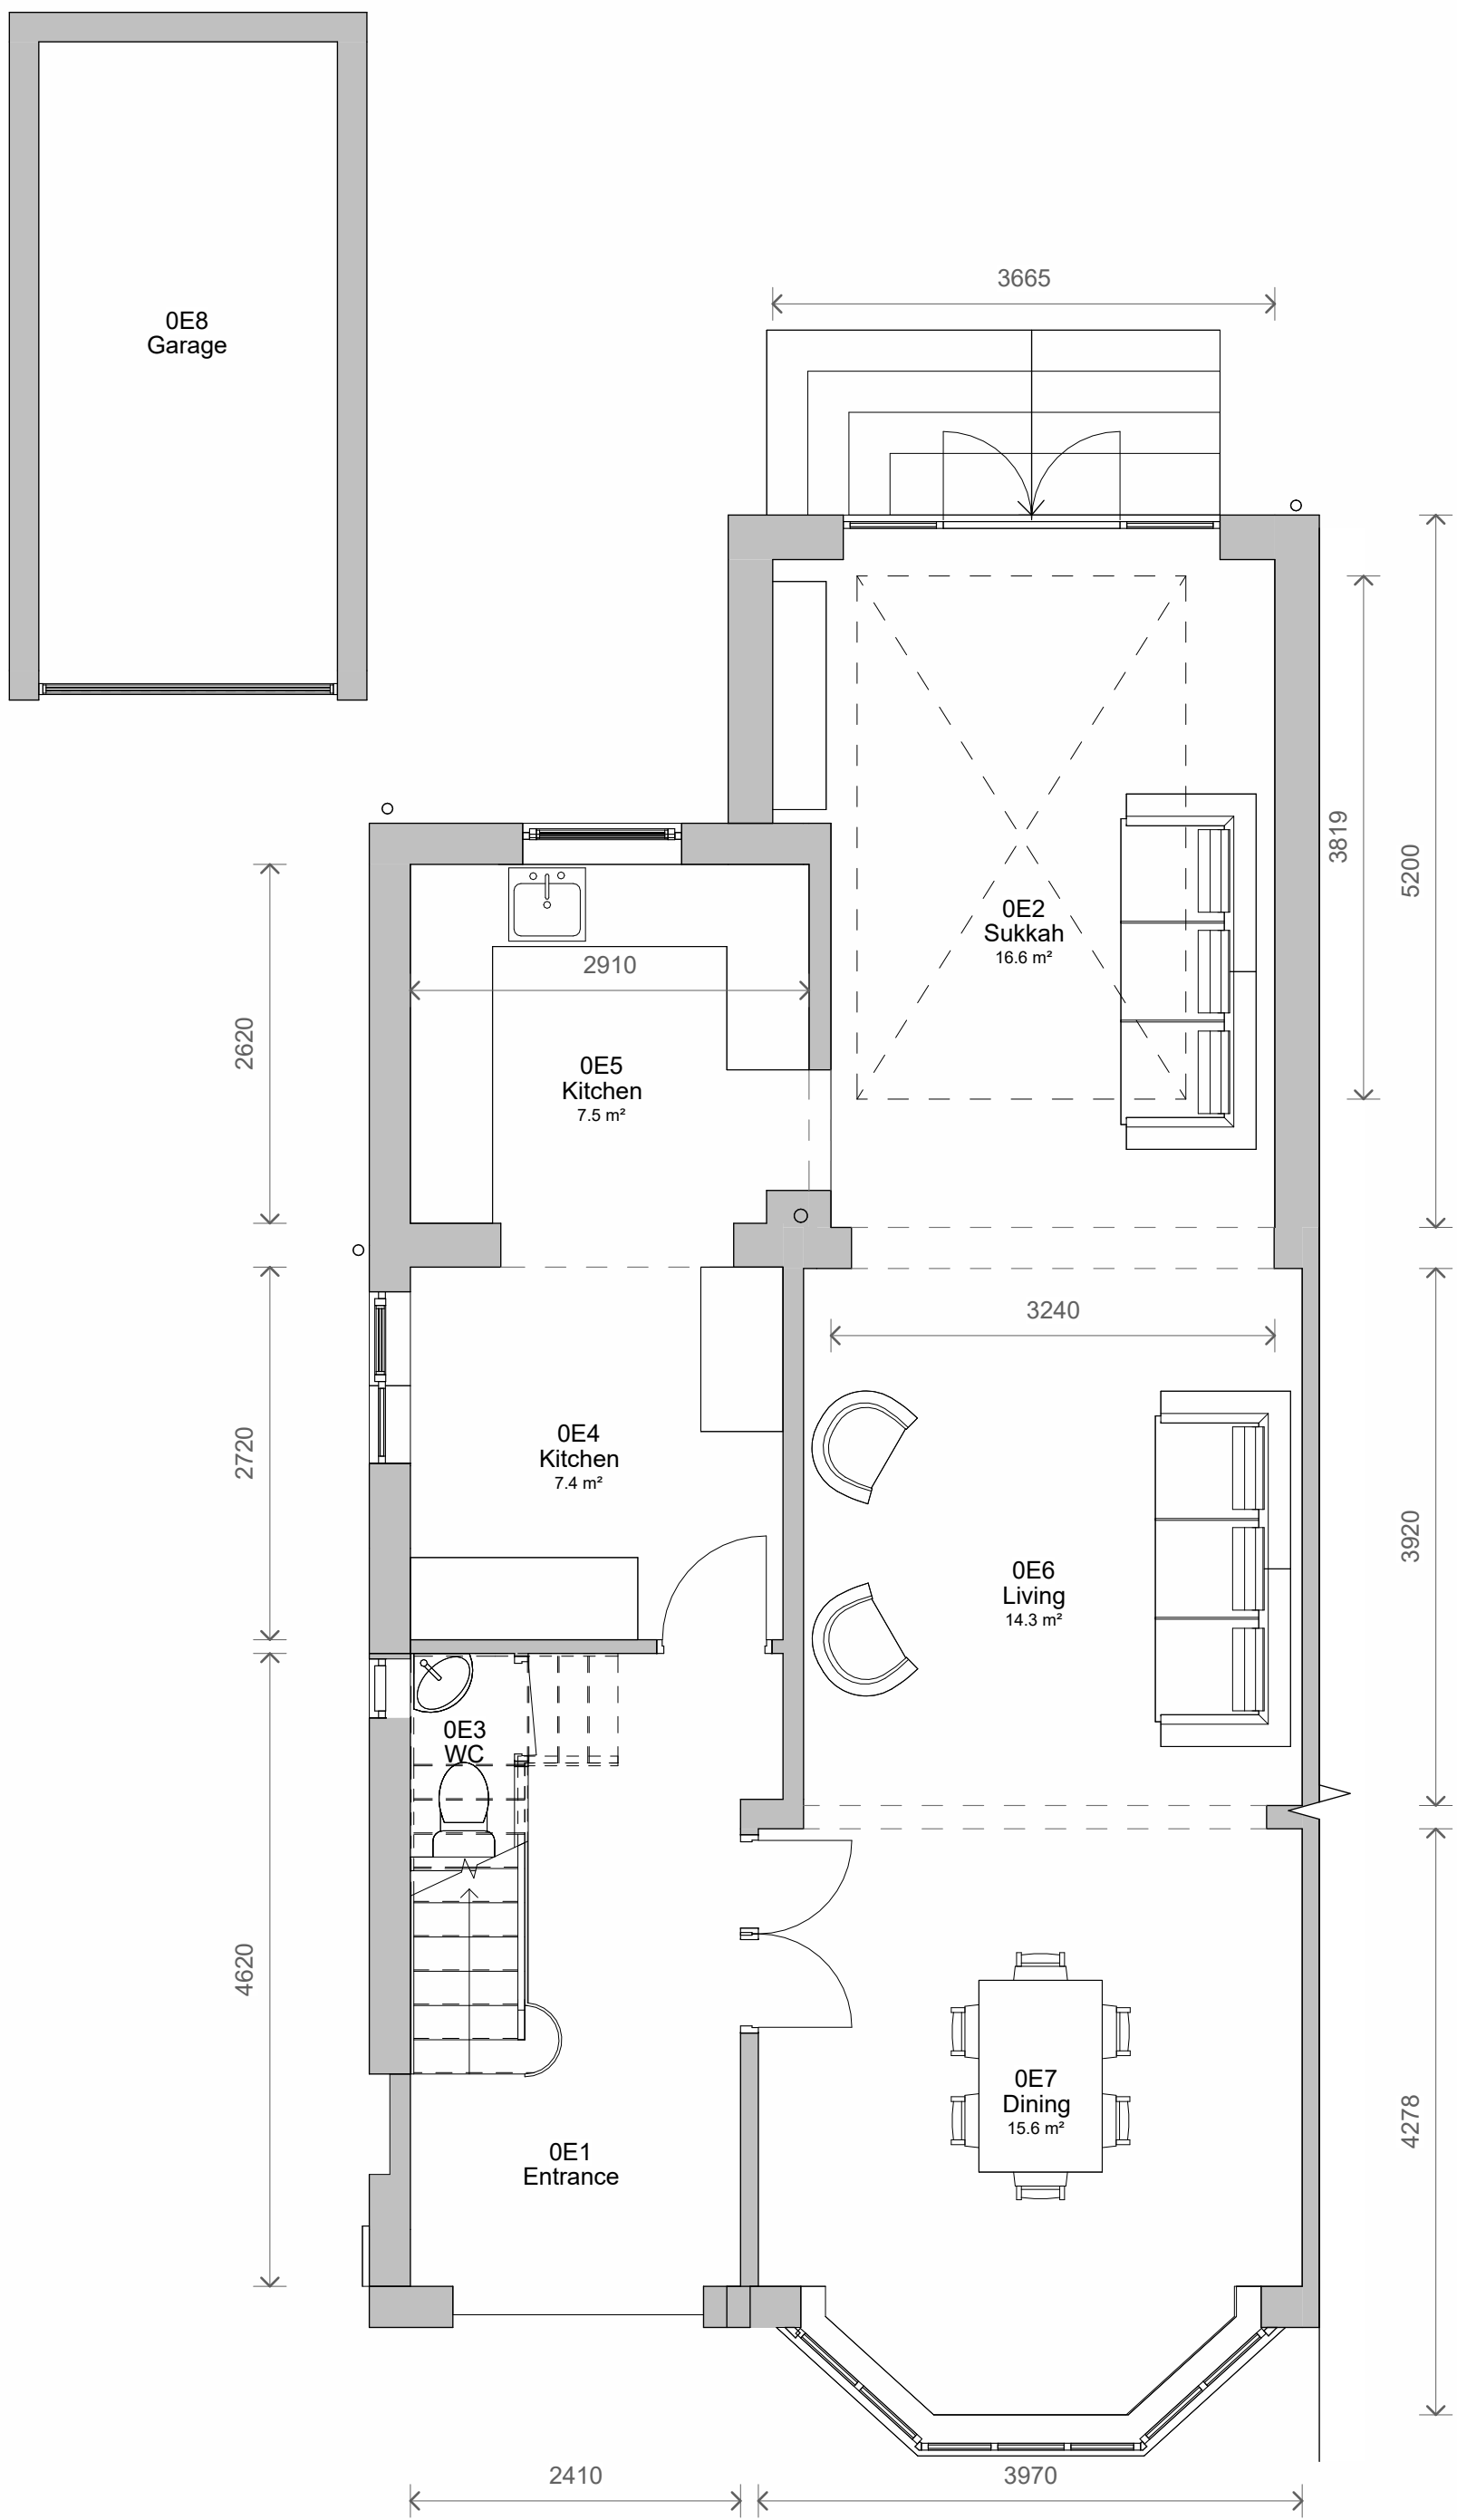


5 Level 0 - Existing
1 : 50

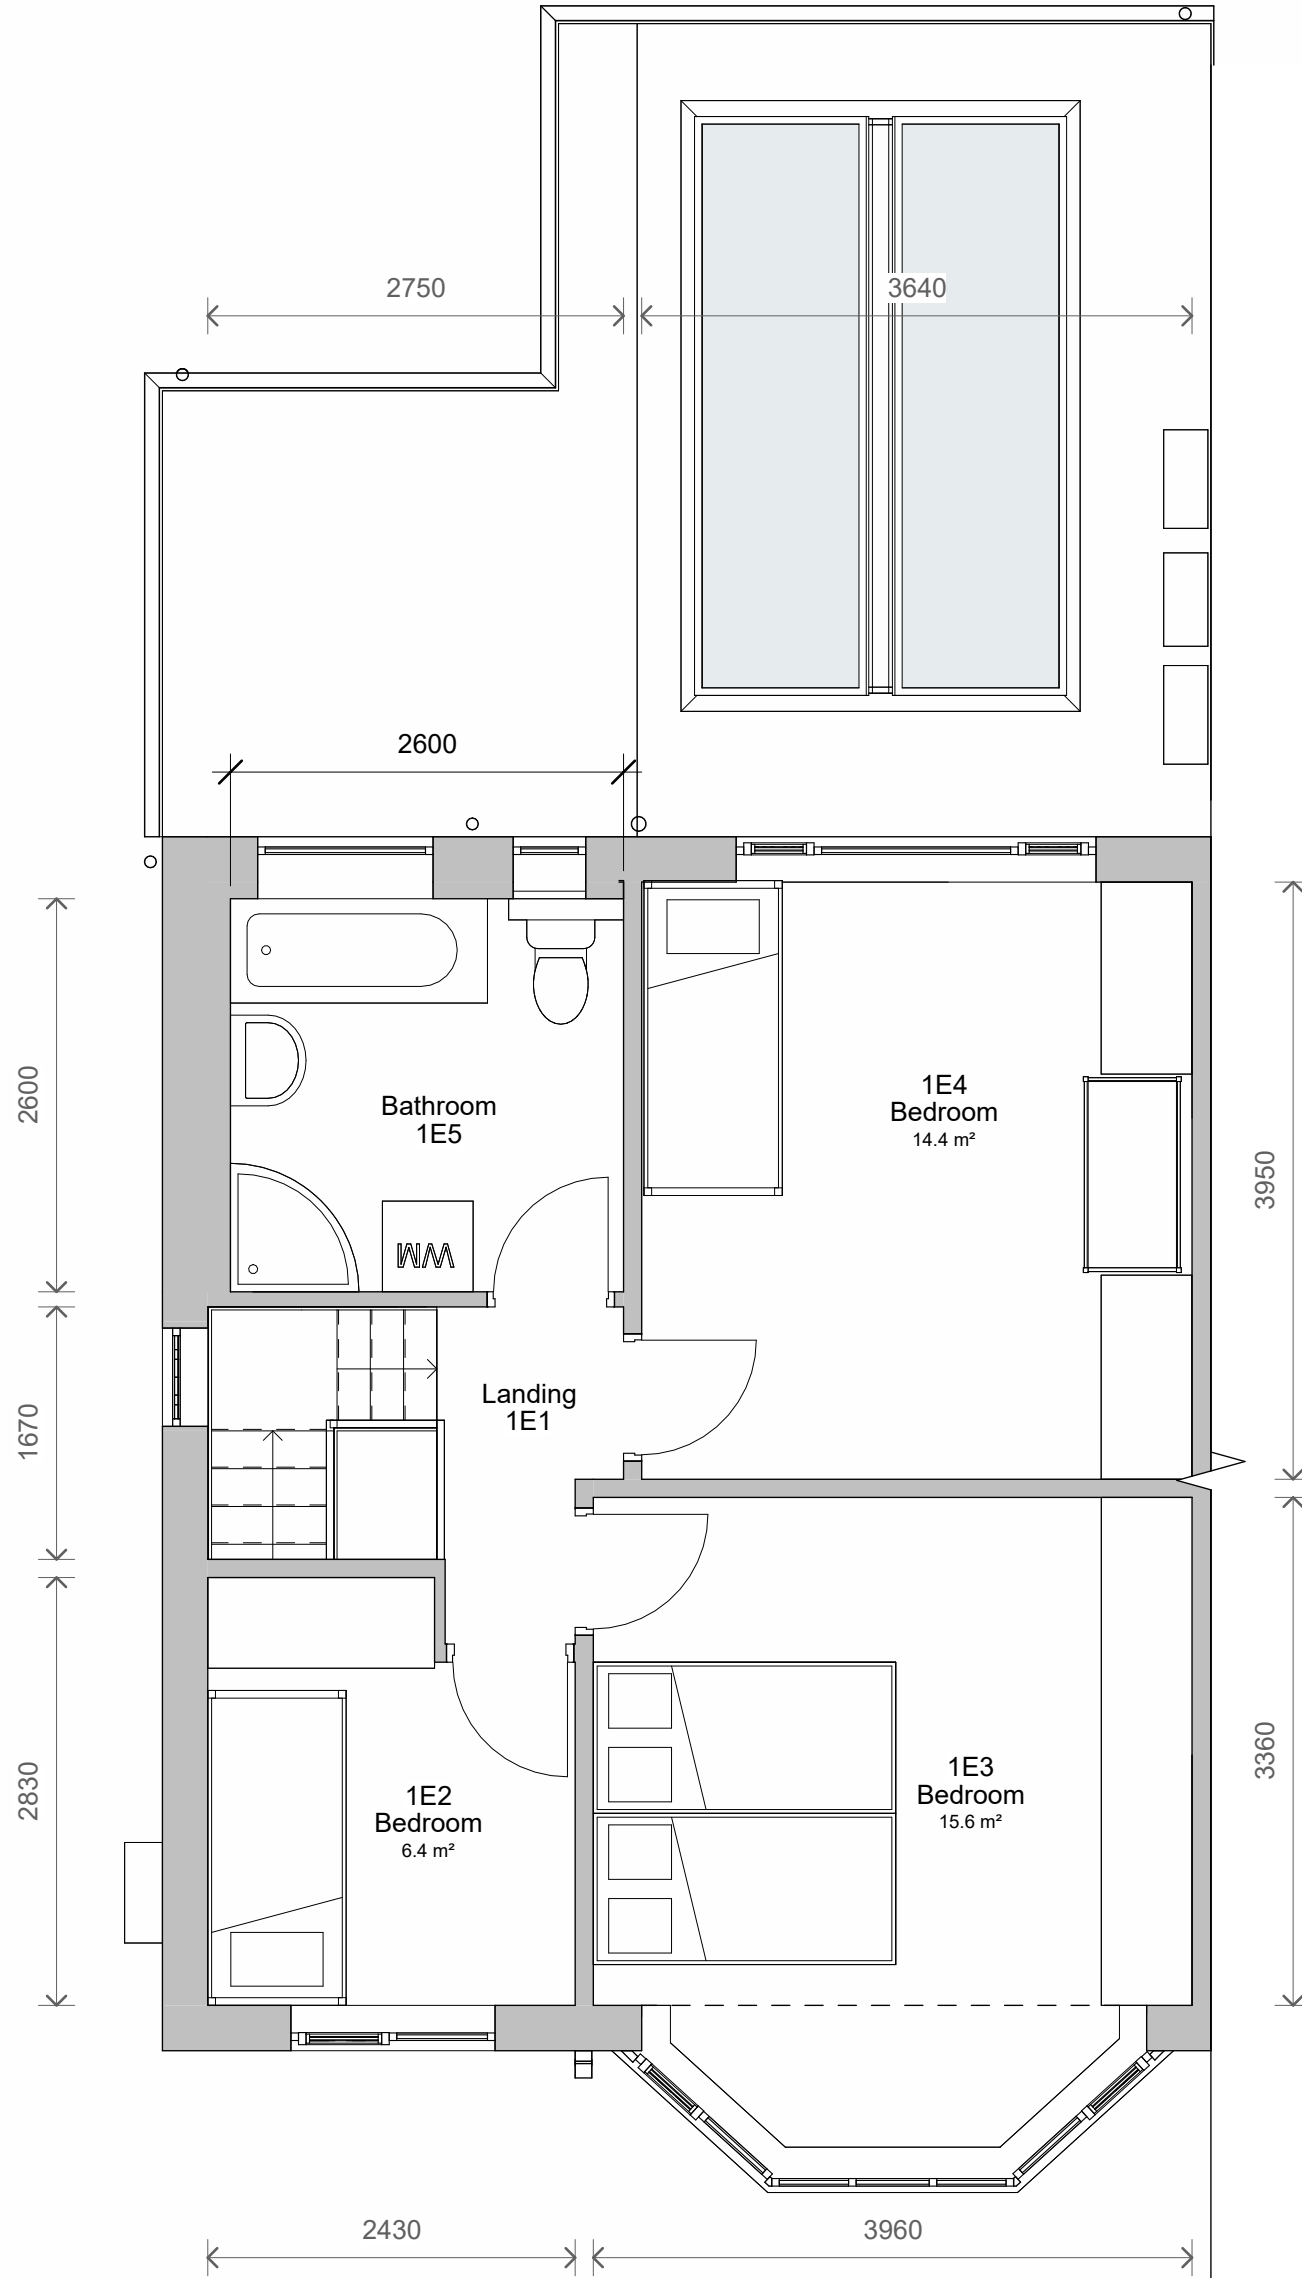

6 Level 1 - Existing
1 : 50

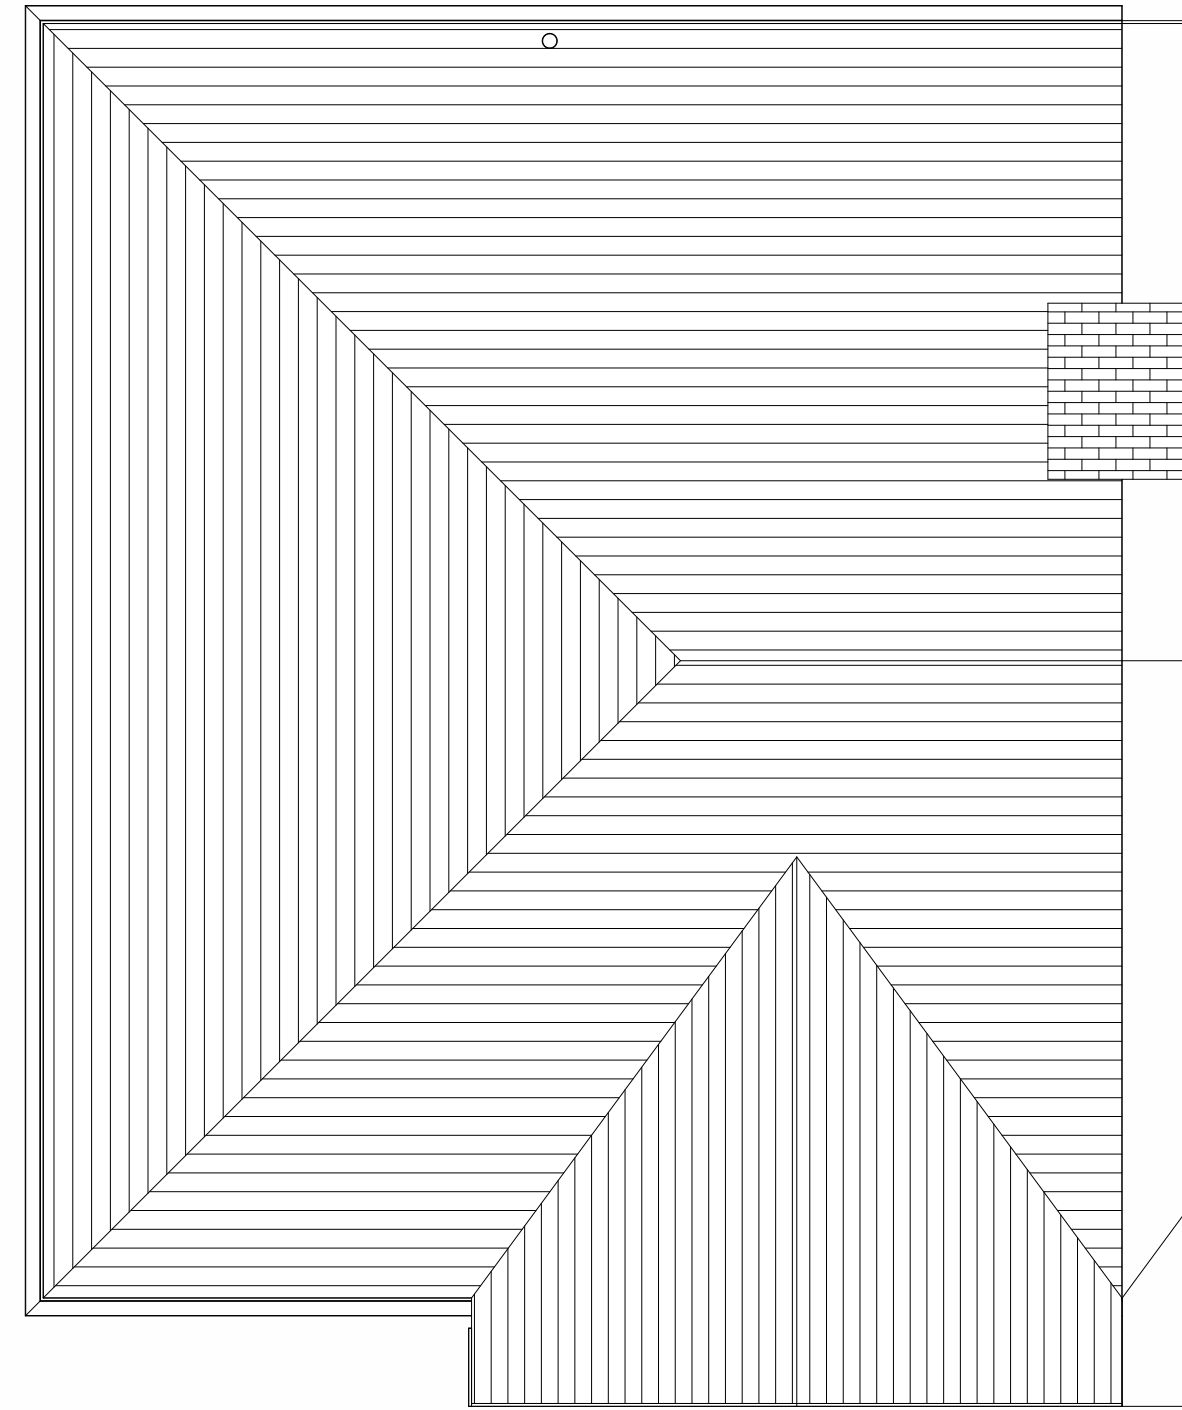

7 Level Roof - Existing
1 : 50

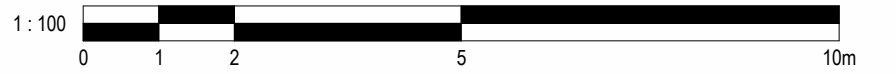

1 Front - Existing
1 : 100



2 Left Side - Existing
1 : 100



3 Rear - Existing
1 : 100



4 Right Side - Existing
1 : 100

1	Revised Design	03/03/2025
No.	Description	Date

PROJECT		
14 Meadfoot Avenue		
TITLE		
Existing Plans and Elevations		
CLIENT		
STATUS		
DESIGN		
DRAWN BY	DATE	SCALE (@ A1)
CB	18/11/2024	As indicated
PROJECT NUMBER	DRAWING NUMBER	REV
GSS24159	002	1
GOLD SKETCH		
S T U D I O S		
www.goldsketch.co.uk info@goldsketch.co.uk 0161 792 9595		
NOTES		
© COPYRIGHT - ALL RIGHTS RESERVED. THIS DRAWING AND ANY PARTS THEREOF ARE THE PROPERTY OF GOLD SKETCH AND SHOULD NOT BE REPRODUCED OR USED IN ANY MANNER WITHOUT THE WRITTEN CONSENT OF GOLD SKETCH. THE INFORMATION CONTAINED HEREIN IS FOR INFORMATION ONLY AND DOES NOT CONSTITUTE A CONTRACT. THE INFORMATION CONTAINED HEREIN IS SUBJECT TO CHANGE WITHOUT NOTICE. THE INFORMATION CONTAINED HEREIN IS NOT TO BE USED FOR ANY PURPOSE OTHER THAN THAT FOR WHICH IT WAS PROVIDED. 