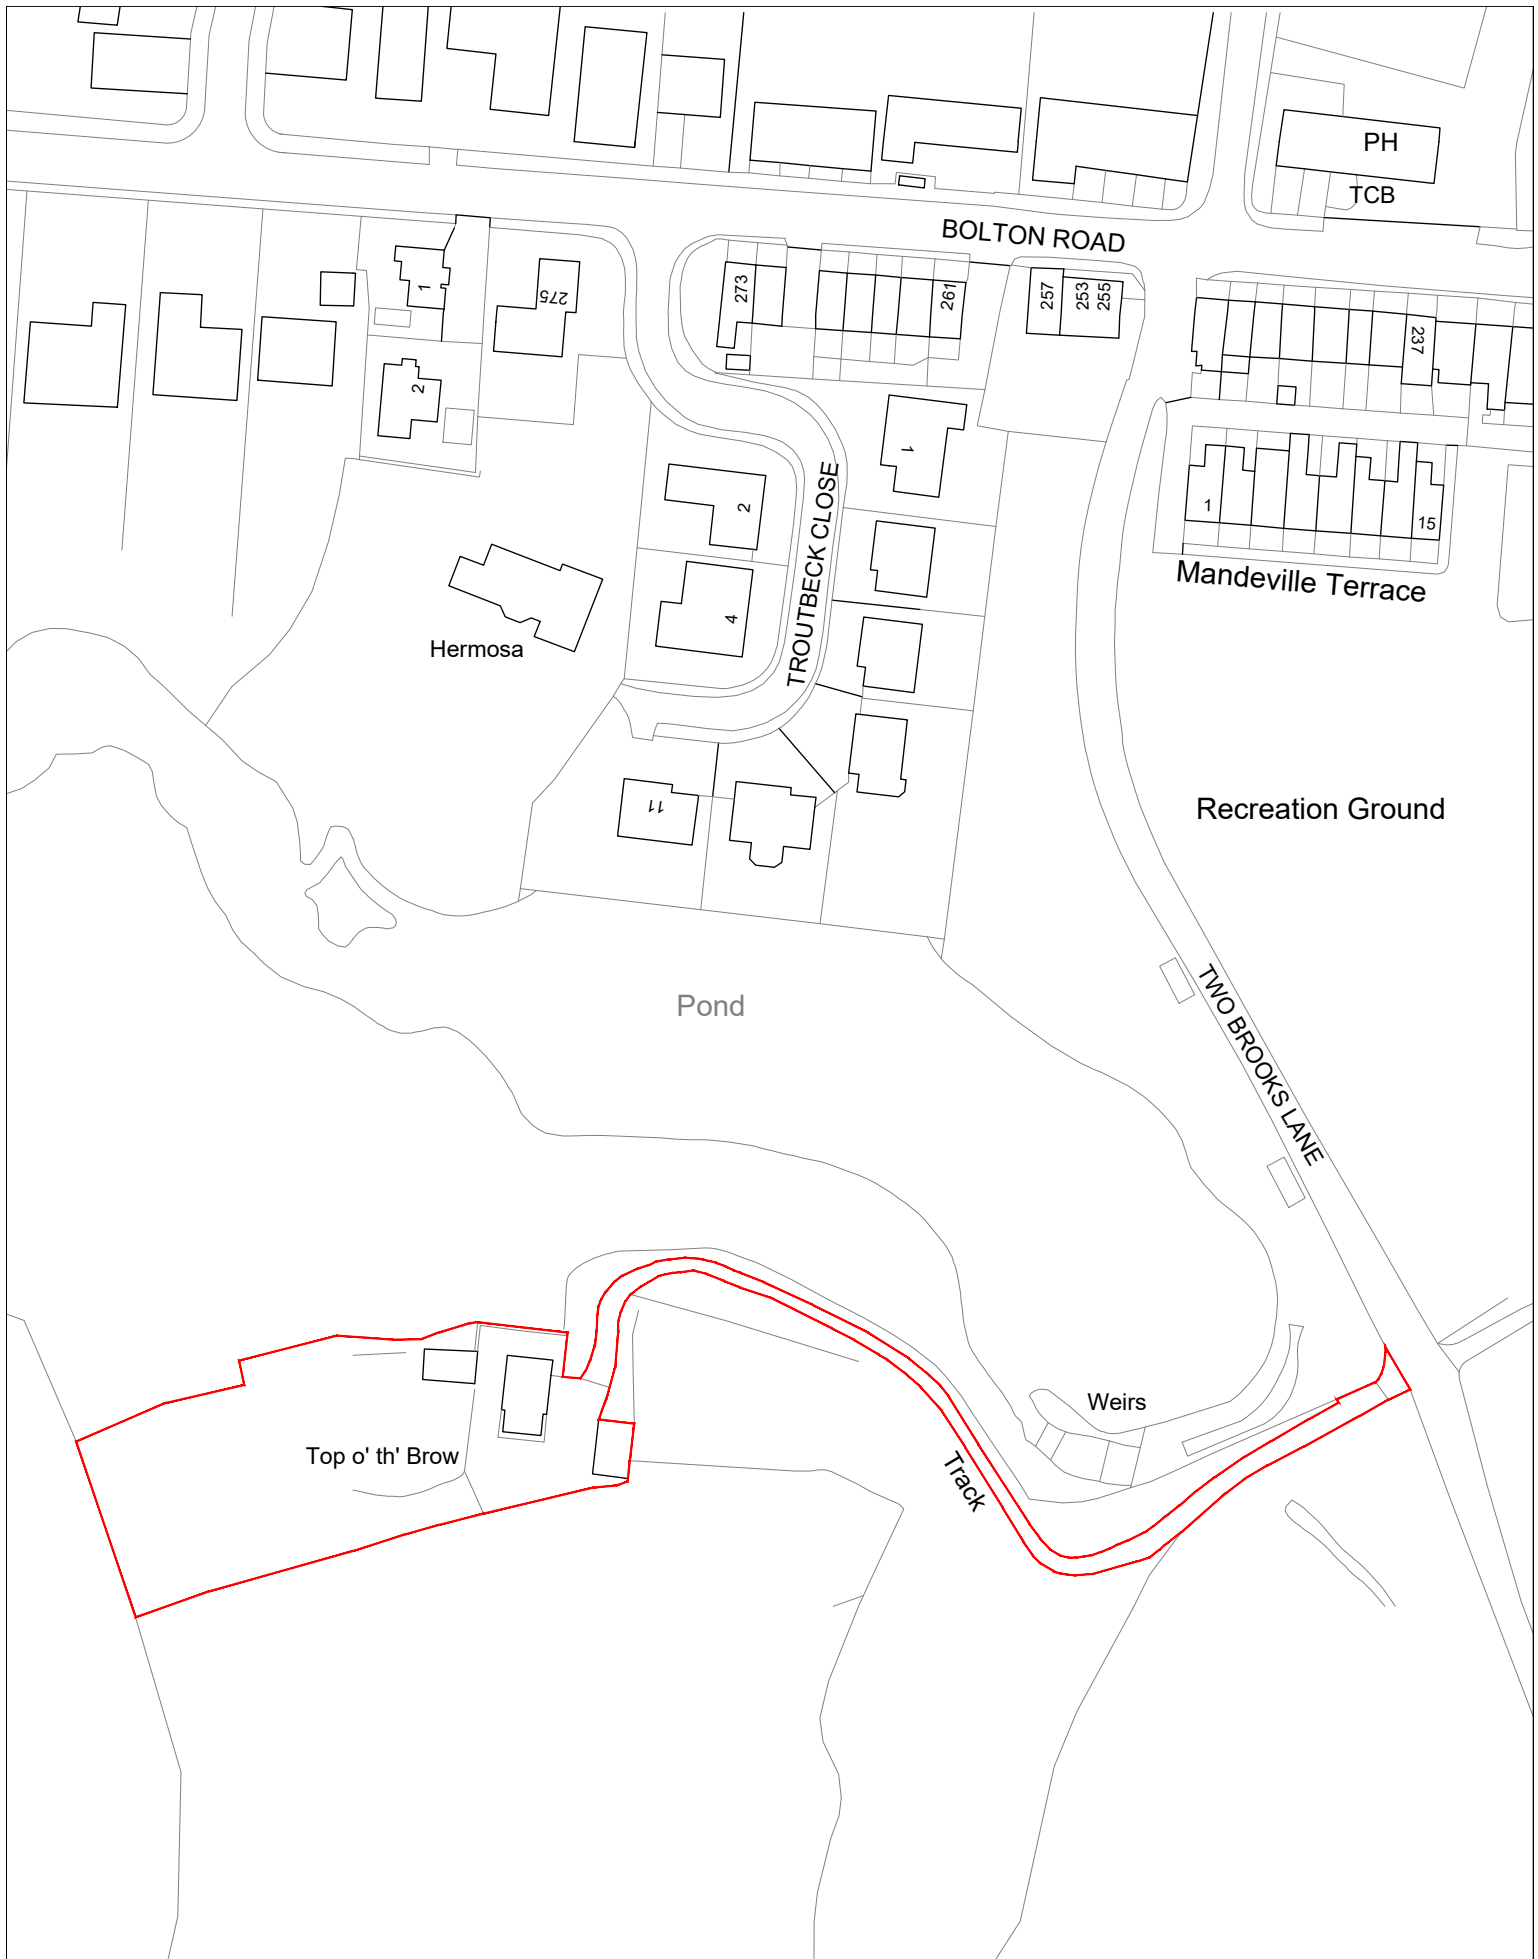


PROJECT NAME
TWO BROOKS LANE

DRAWING NAME
LOCATION PLAN

POSTCODE
BL8 4LA

PROJECT No
124.21

DATE
DEC 21

STATUS
PLANNING APPLICATION

KEY
— Application boundary



SIZE
A4

SCALE
1:1250

DWG No
01