


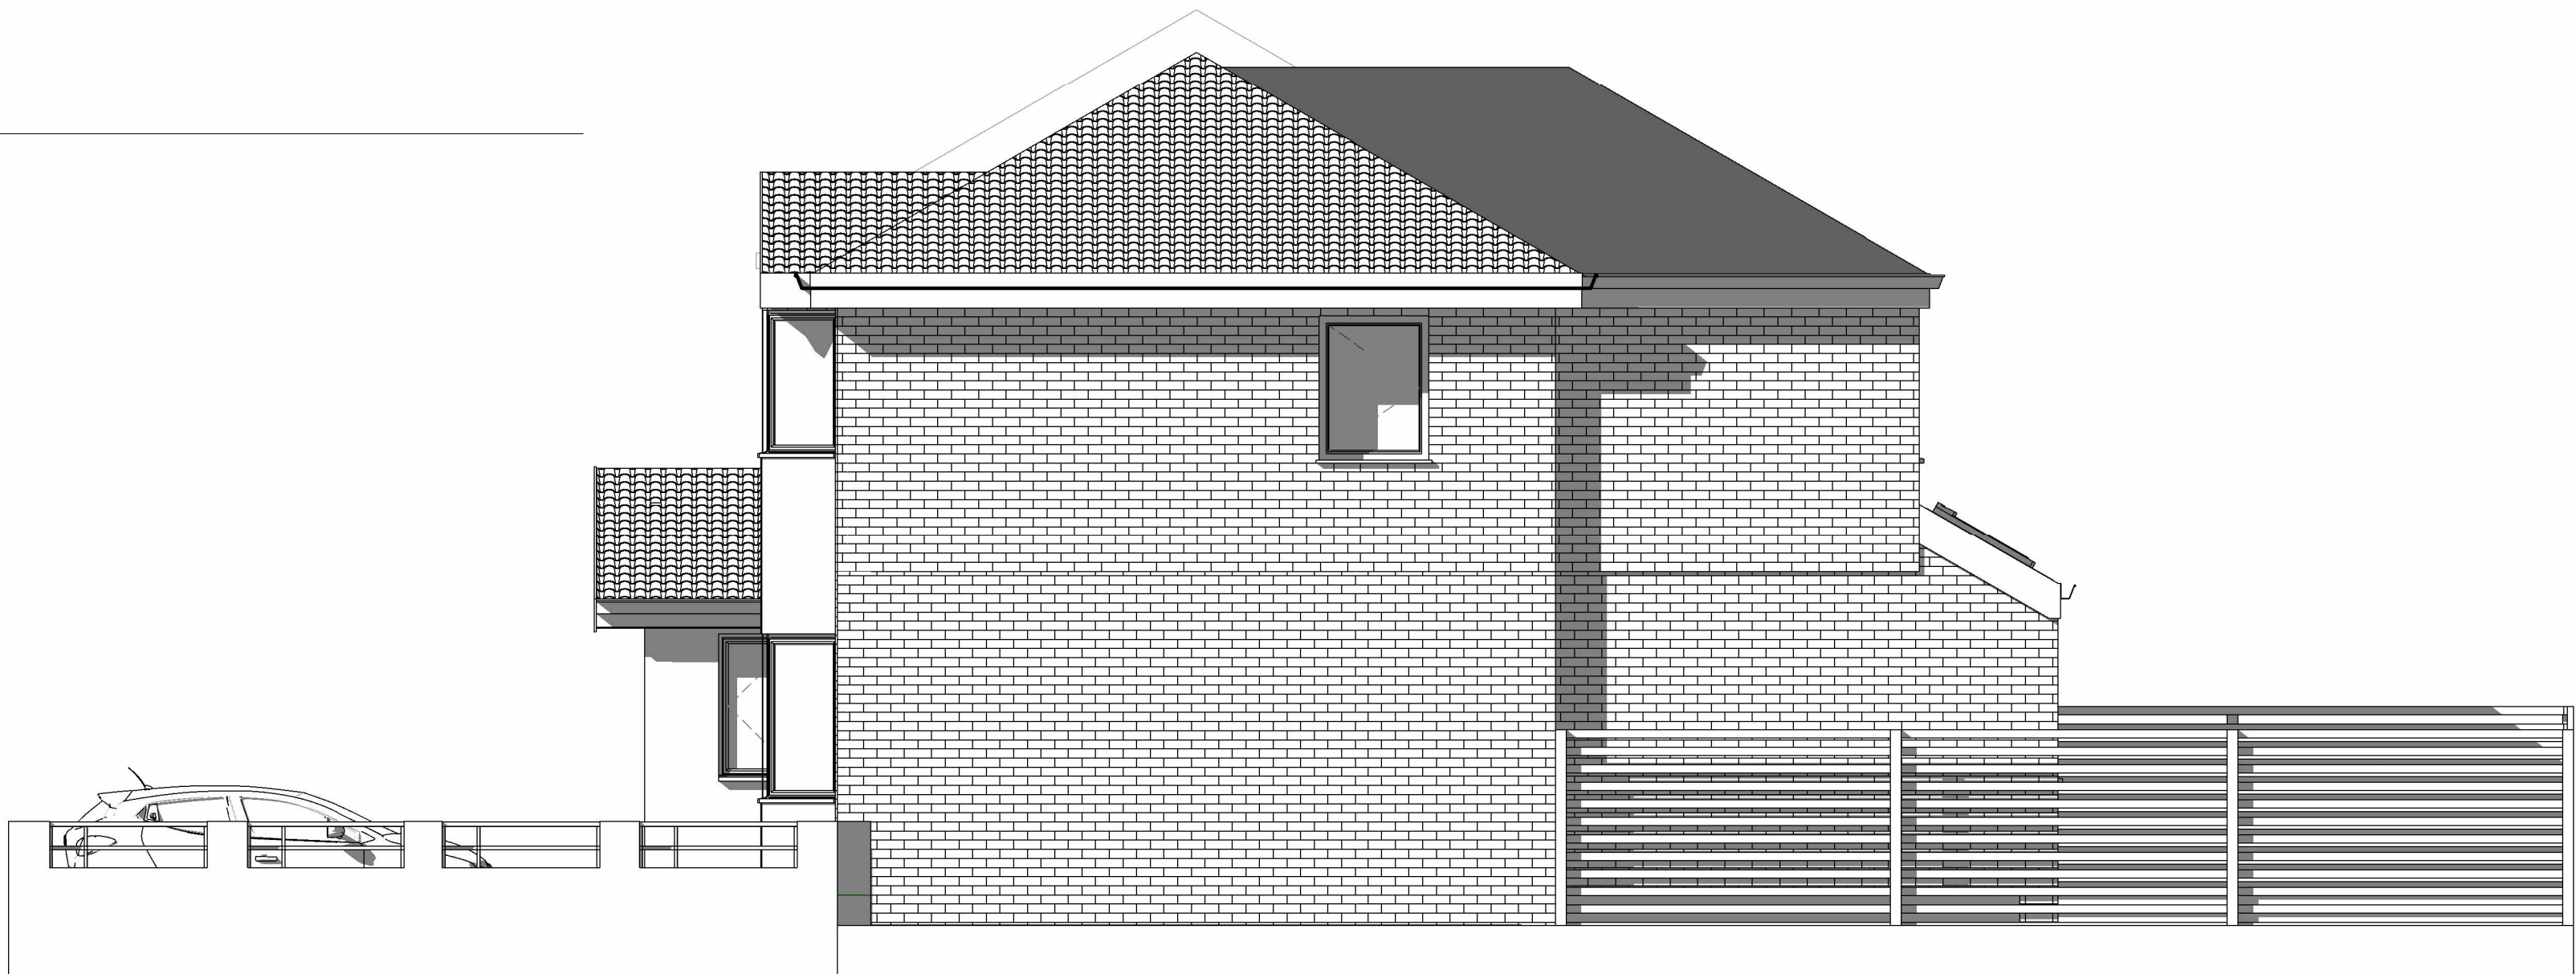

2 Side Elevation B
1 : 25



1 Side Elevation A
1 : 50

- GENERAL NOTES:**
- THIS DRAWING IS FOR PLANNING PURPOSES ONLY AND IS NOT FIT FOR CONSTRUCTION.
 - ALL SPECIFICATIONS, MATERIALS & WORKMANSHIP TO BE IN ACCORDANCE WITH CURRENT BUILDING REGS & ANY OTHER STATUTORY AUTHORITY STANDARDS.
 - DO NOT SCALE FROM THIS DRAWING. FOR THE AVOIDANCE OF DOUBT ALL DIMENSIONS ARE MEASURED TO FROM WALL FINISH UNLESS OTHERWISE STATED.
 - DRAWING TO BE READ IN CONJUNCTION WITH SUPPLIERS JOIST, STAIRS, TRUSS, HEATING AND KITCHEN DESIGNS/LAYOUTS.
 - ANY DISCREPANCY FOUND TO BE REPORTED TO RENOVIVE IMMEDIATELY.
 - ALL RIGHT RESERVED WITH RENOVIVE. DO NOT COPY, CHANGE OR AMEND WITHOUT PRIOR PERMISSION FROM RENOVIVE.

Rev	Description	Date

CODE	SUITABILITY DESCRIPTION
STATUS	PURPOSE OF ISSUE



RENOVIVE
DESIGN | BUILD | REVIVE

Visit: www.renovive.uk
Email: info@renovive.uk
Phone: 0161 399 2427

PROJECT 164 Heywood Rd		
TITLE Proposed - Side Elevations		
CLIENT Huma		
DRAWN BY MK	CHECKED BY Renovive	DATE 17/09/24
SCALE (@ A1) As indicated		PROJECT NUMBER AD2601
DRAWING NUMBER P104		REV