


VISUAL SCALE 1:100 @ A3

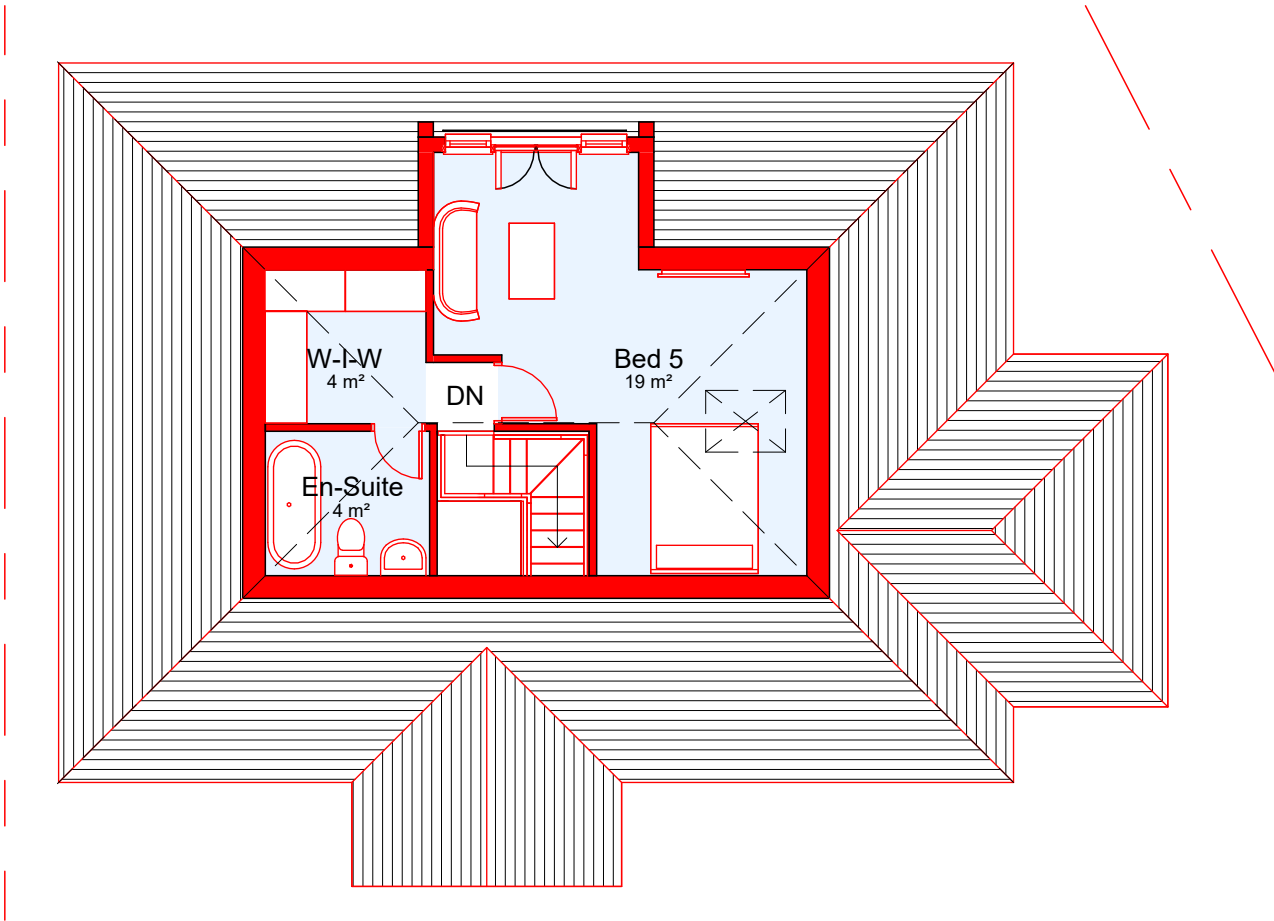

02-P-Loft
1 : 100

COPYRIGHT © ALL RIGHTS RESERVED BY VIKAS ALYAS LTD. DO NOT SCALE FROM DRAWING. DRAWING INDICATES DESIGN INTENT ONLY. REPORT ANY DISCREPANCIES TO CLIENT / VA LTD. NOT TO BE USED FOR CONSTRUCTION UNLESS STATED SO. TO BE READ IN CONJUNCTION WITH OTHER DRAWINGS OR SPECIFICATION WHERE PROVIDED.



0161 511 8479

vikas@architek.uk
916 Stockport Road, Levenshulme, Manchester, M19 3AB

No.	Description	Date
P1	Issue to Planning	29.07.2025
P2	Updates to side extension and balcony	07.11.2025

PROJECT		ADDRESS		CLIENT	
Multiple extensions to elevations and roof dormer extension		2 Fairhaven Ave, Whitefield, Manchester M45 7QG		Radhika Jairath	
Bury MB Council		SHEET		Date 06-11-2025	Project number 1335
PURPOSE OF ISSUE Planning		Proposed Loft Plan		Scale (@ A3) 1 : 100	REV
				Drawn by NM	P2
				Checked by VA	
				DRAWING NUMBER A108	