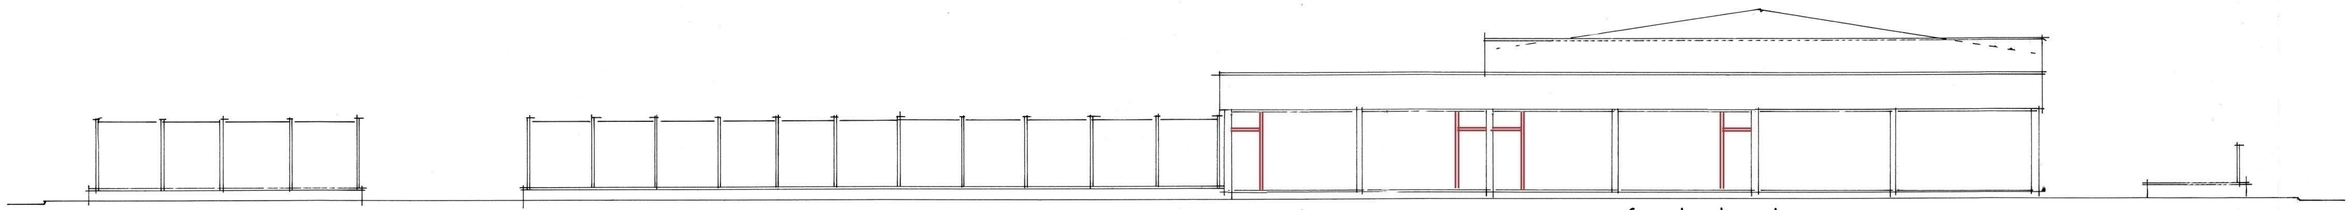

front elevation

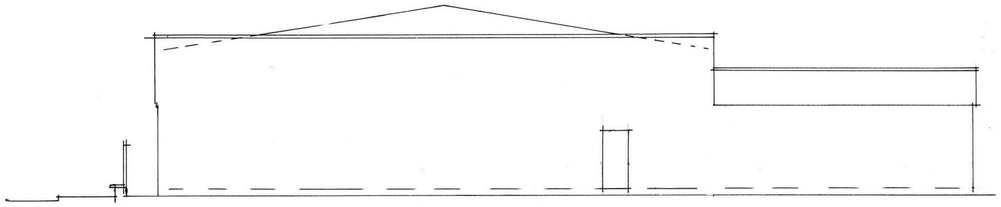

rear elevation

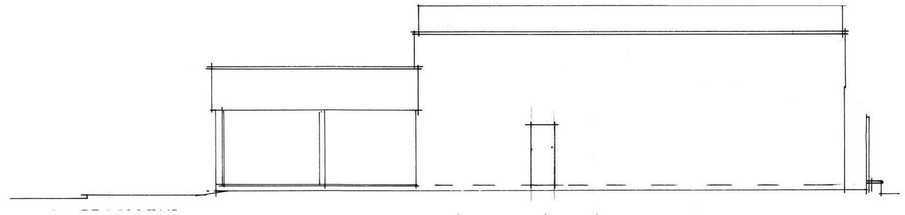

return elevation

DRAWING TITLE

PROPOSED FLOOR PLAN
& ELEVATIONS

PERFORMANCE HOUSE,
HEYWOOD STREET,
BURY.BL9 7DZ.

SCALE

SCALE 1:100@A1

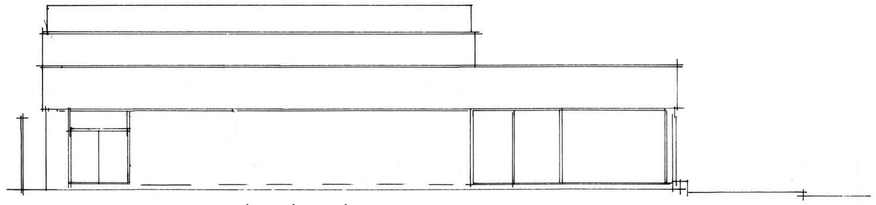

side elevation

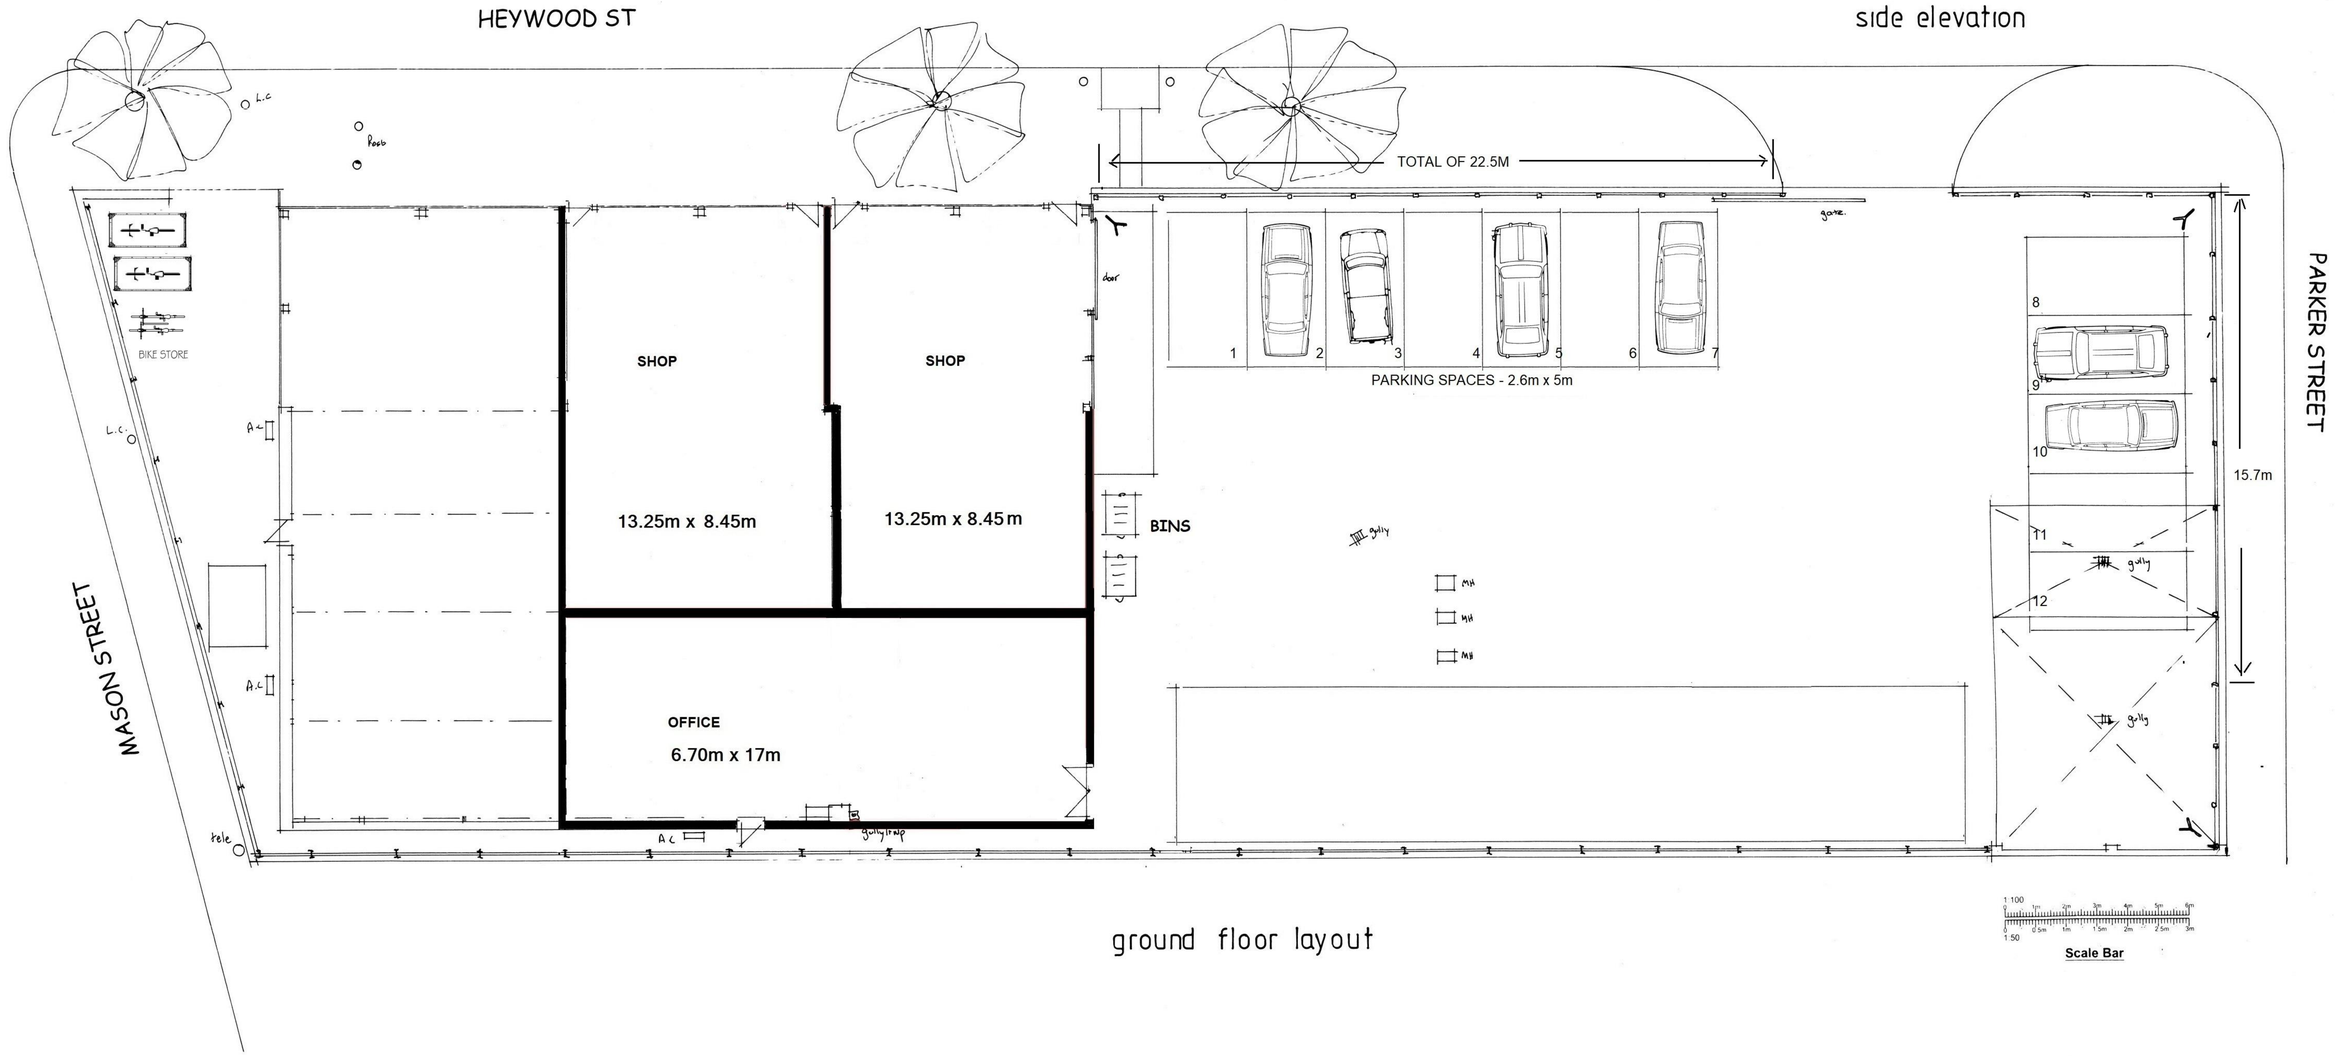

ground floor layout