




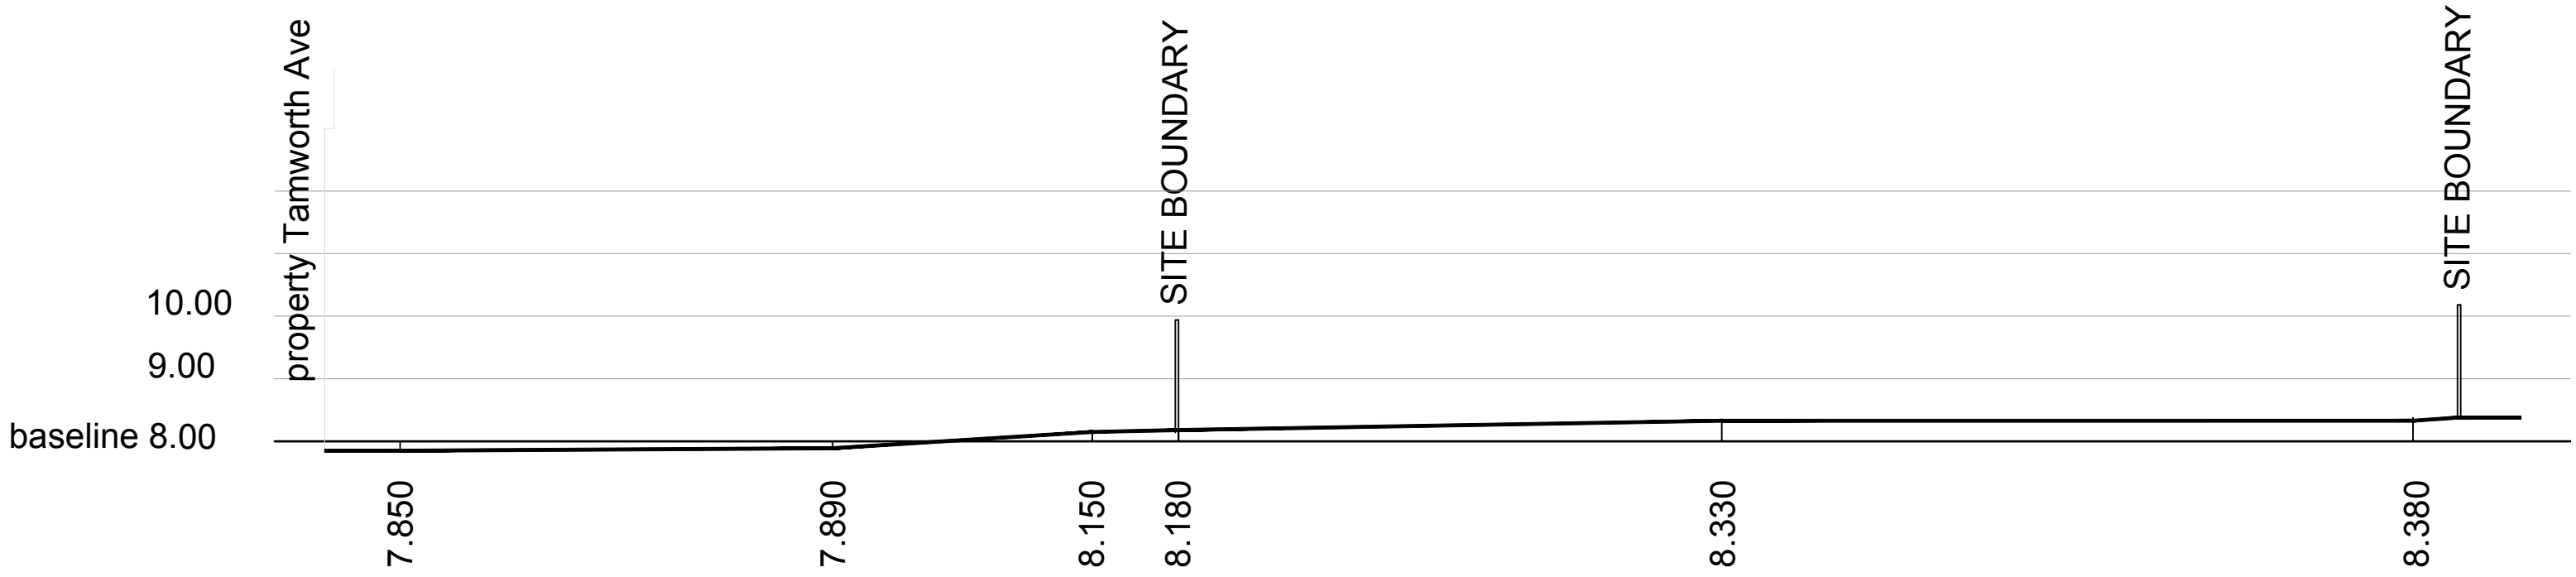

SECTION AA Existing

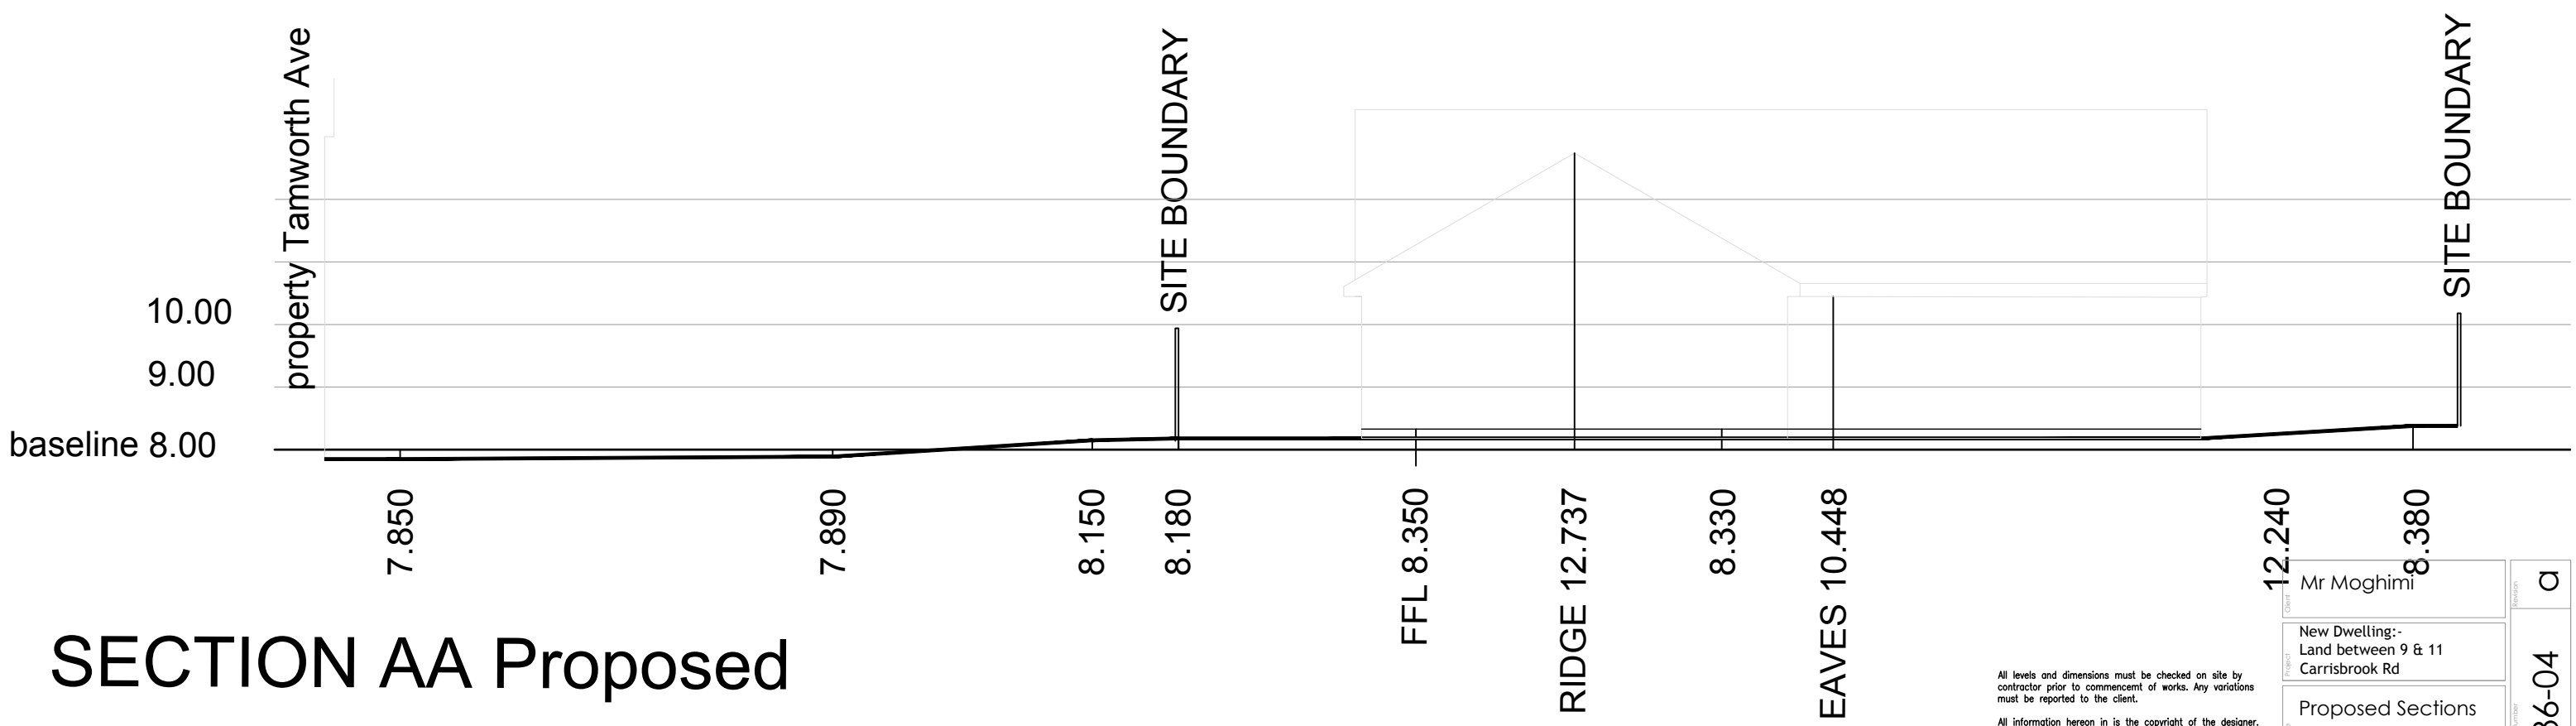

SECTION AA Proposed

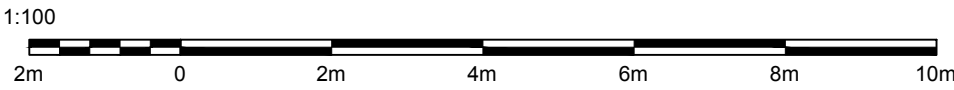

Client	Mr Moghimi	Revision	a
Project	New Dwelling:- Land between 9 & 11 Carrisbrook Rd		
Title	Proposed Sections	Drawing Number	836-04
Architect	M A H E Architecture	Scale	1:200 a3