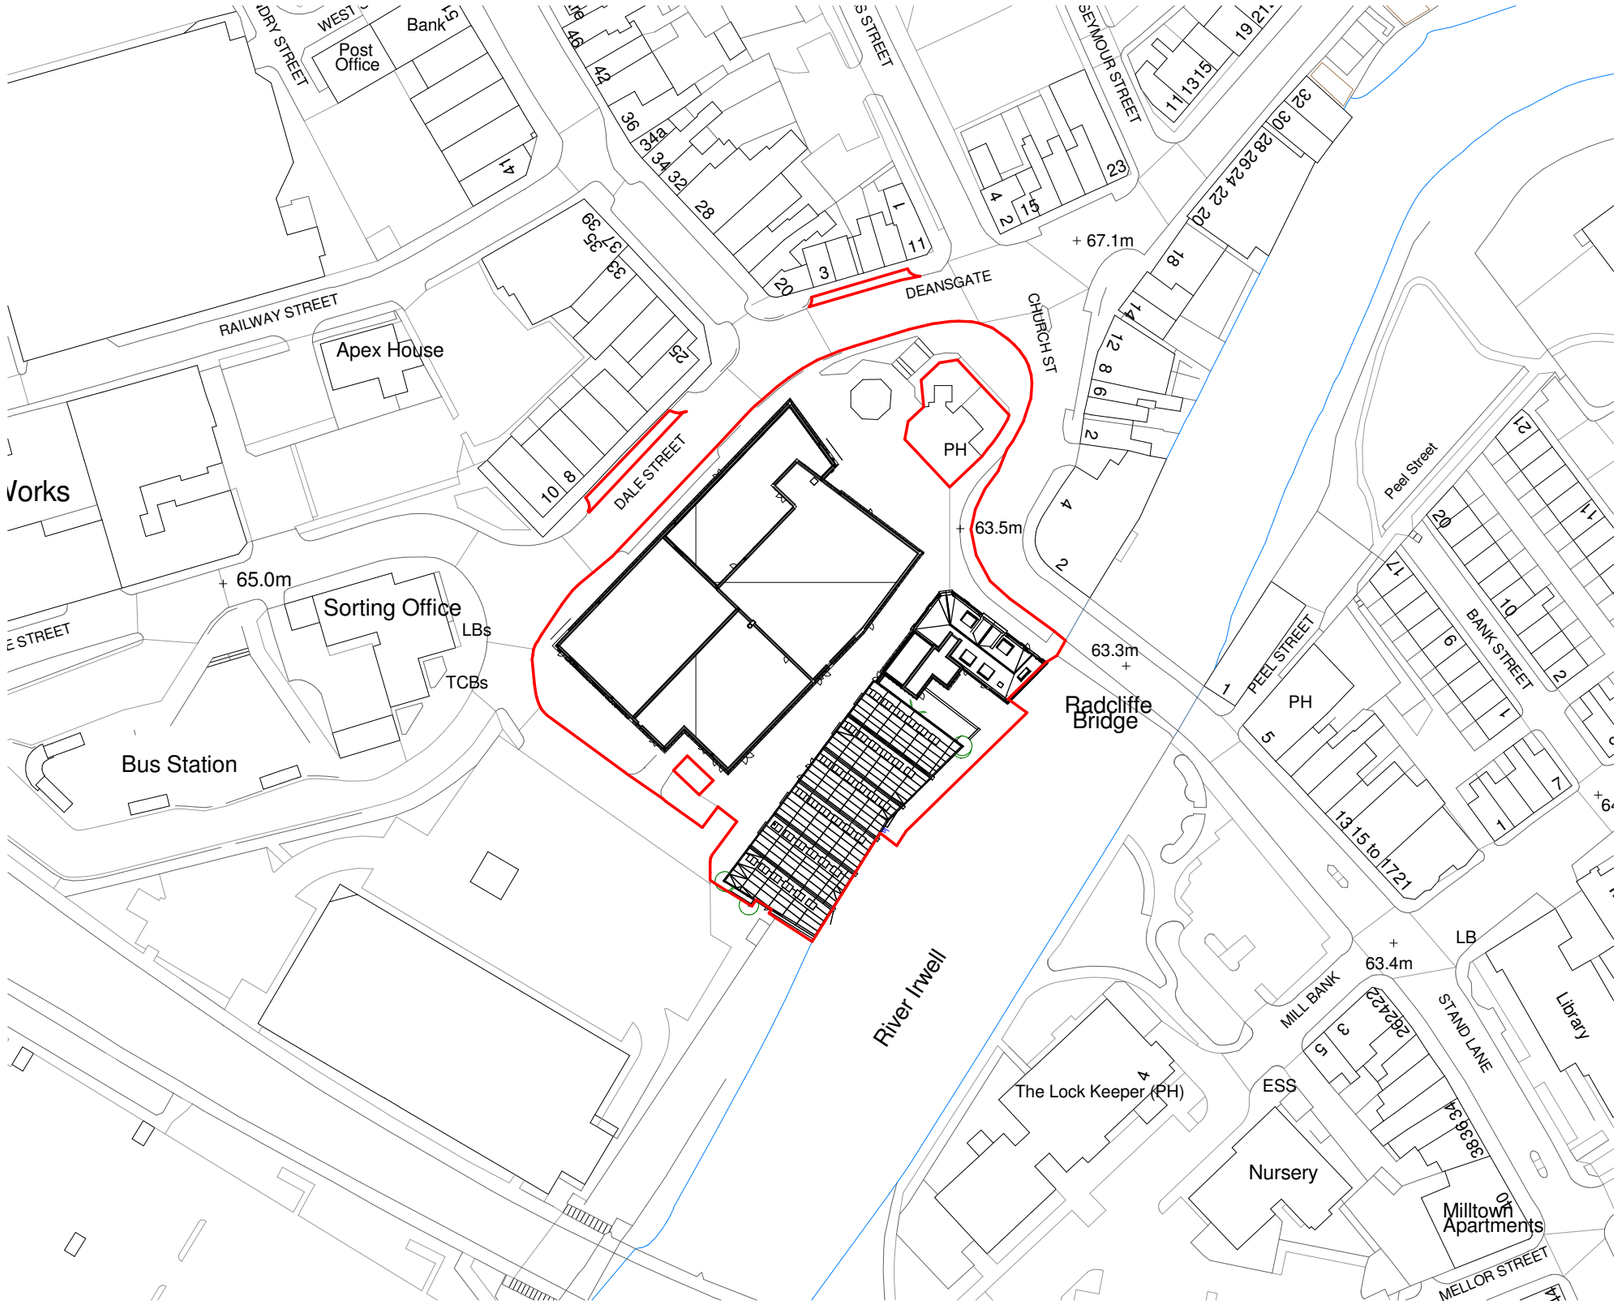


Notes

The Contractor is to check all dimensions and conditions on site before commencing. Do not scale from this drawing.
This drawing remains the copyright of POZZONI Architecture ltd.

Scale Bars TO BE USED ONLY AS GUIDANCE

1:100	mm	1000		3000		5000		
1:200	mm	5000		8000				
1:500	M	5		15		25		
1:1250	M	10		30		50		70

KEYPLAN

Rev	Description	By	Date

Client: VINCI Construction UK Ltd

Job: Radcliffe Hub

Drawing: Planning - Proposed Block Plan

POZ Ref.: P5860_1106 Rev

BSRef: RADHUB-PAL-VV-XX-DR-A-1106

Date	Scale		
02/16/23	1 : 1250		@ A3

3D CoOrd	2D CoOrd	Approved
DM	DAS	DAS

Project Status			
	Planning	Tender	Construction
	Design	Contract	As Built

pozzoni

10-12 Emerald Street
London
WC1N 3QA

Woodville House
2 Woodville Road
Altrincham
WA14 2FH

+44 20 7078 0079
architects@pozzoni.co.uk

+44 161 928 7848
www.pozzoni.co.uk